

950 PINER RD
SANTA ROSA, CA 95403

BEAR FLAG SUPPLY, INC.
TENANT IMPROVEMENTS
950 PINER RD
SANTA ROSA, CA 95403

5/6/2018 3:18:06 PM

THESE DRAWINGS ARE INSTRUMENTS OF SERVICE AND ARE THE SOLE PROPERTY OF SCHWARTZ ARCHITECTURE. ANY USE WITHOUT WRITTEN CONSENT IS PROHIBITED.

6/7/2018 6:50:58 PM



1 CONTEXT PLAN
1" = 300'-0"



SHEET KEYNOTES

- ① PROJECT SITE
- ② 1/2 MILE RADIUS FROM PROPERTY LINE
- ③ 600 FOOT RADIUS FROM PROPERTY LINE

S/A
SCHWARTZ
ARCHITECTURE
1653 FINLAW ST.
SANTA ROSA, CA 95404
TEL: 707.478.4949

BEAR FLAG SUPPLY, INC.
TENANT IMPROVEMENTS

950 PINER RD
SANTA ROSA, CA 95403



Revisions		
No.	Revisions	Date


CONTEXT MAP

Project No.: 17-045
Drawn By: S/A
Issue Date: 6/5/2018
Sheet

CUP2

6/6/2018 3:18:24 PM

1 SITE PLAN
1/16" = 1'-0"

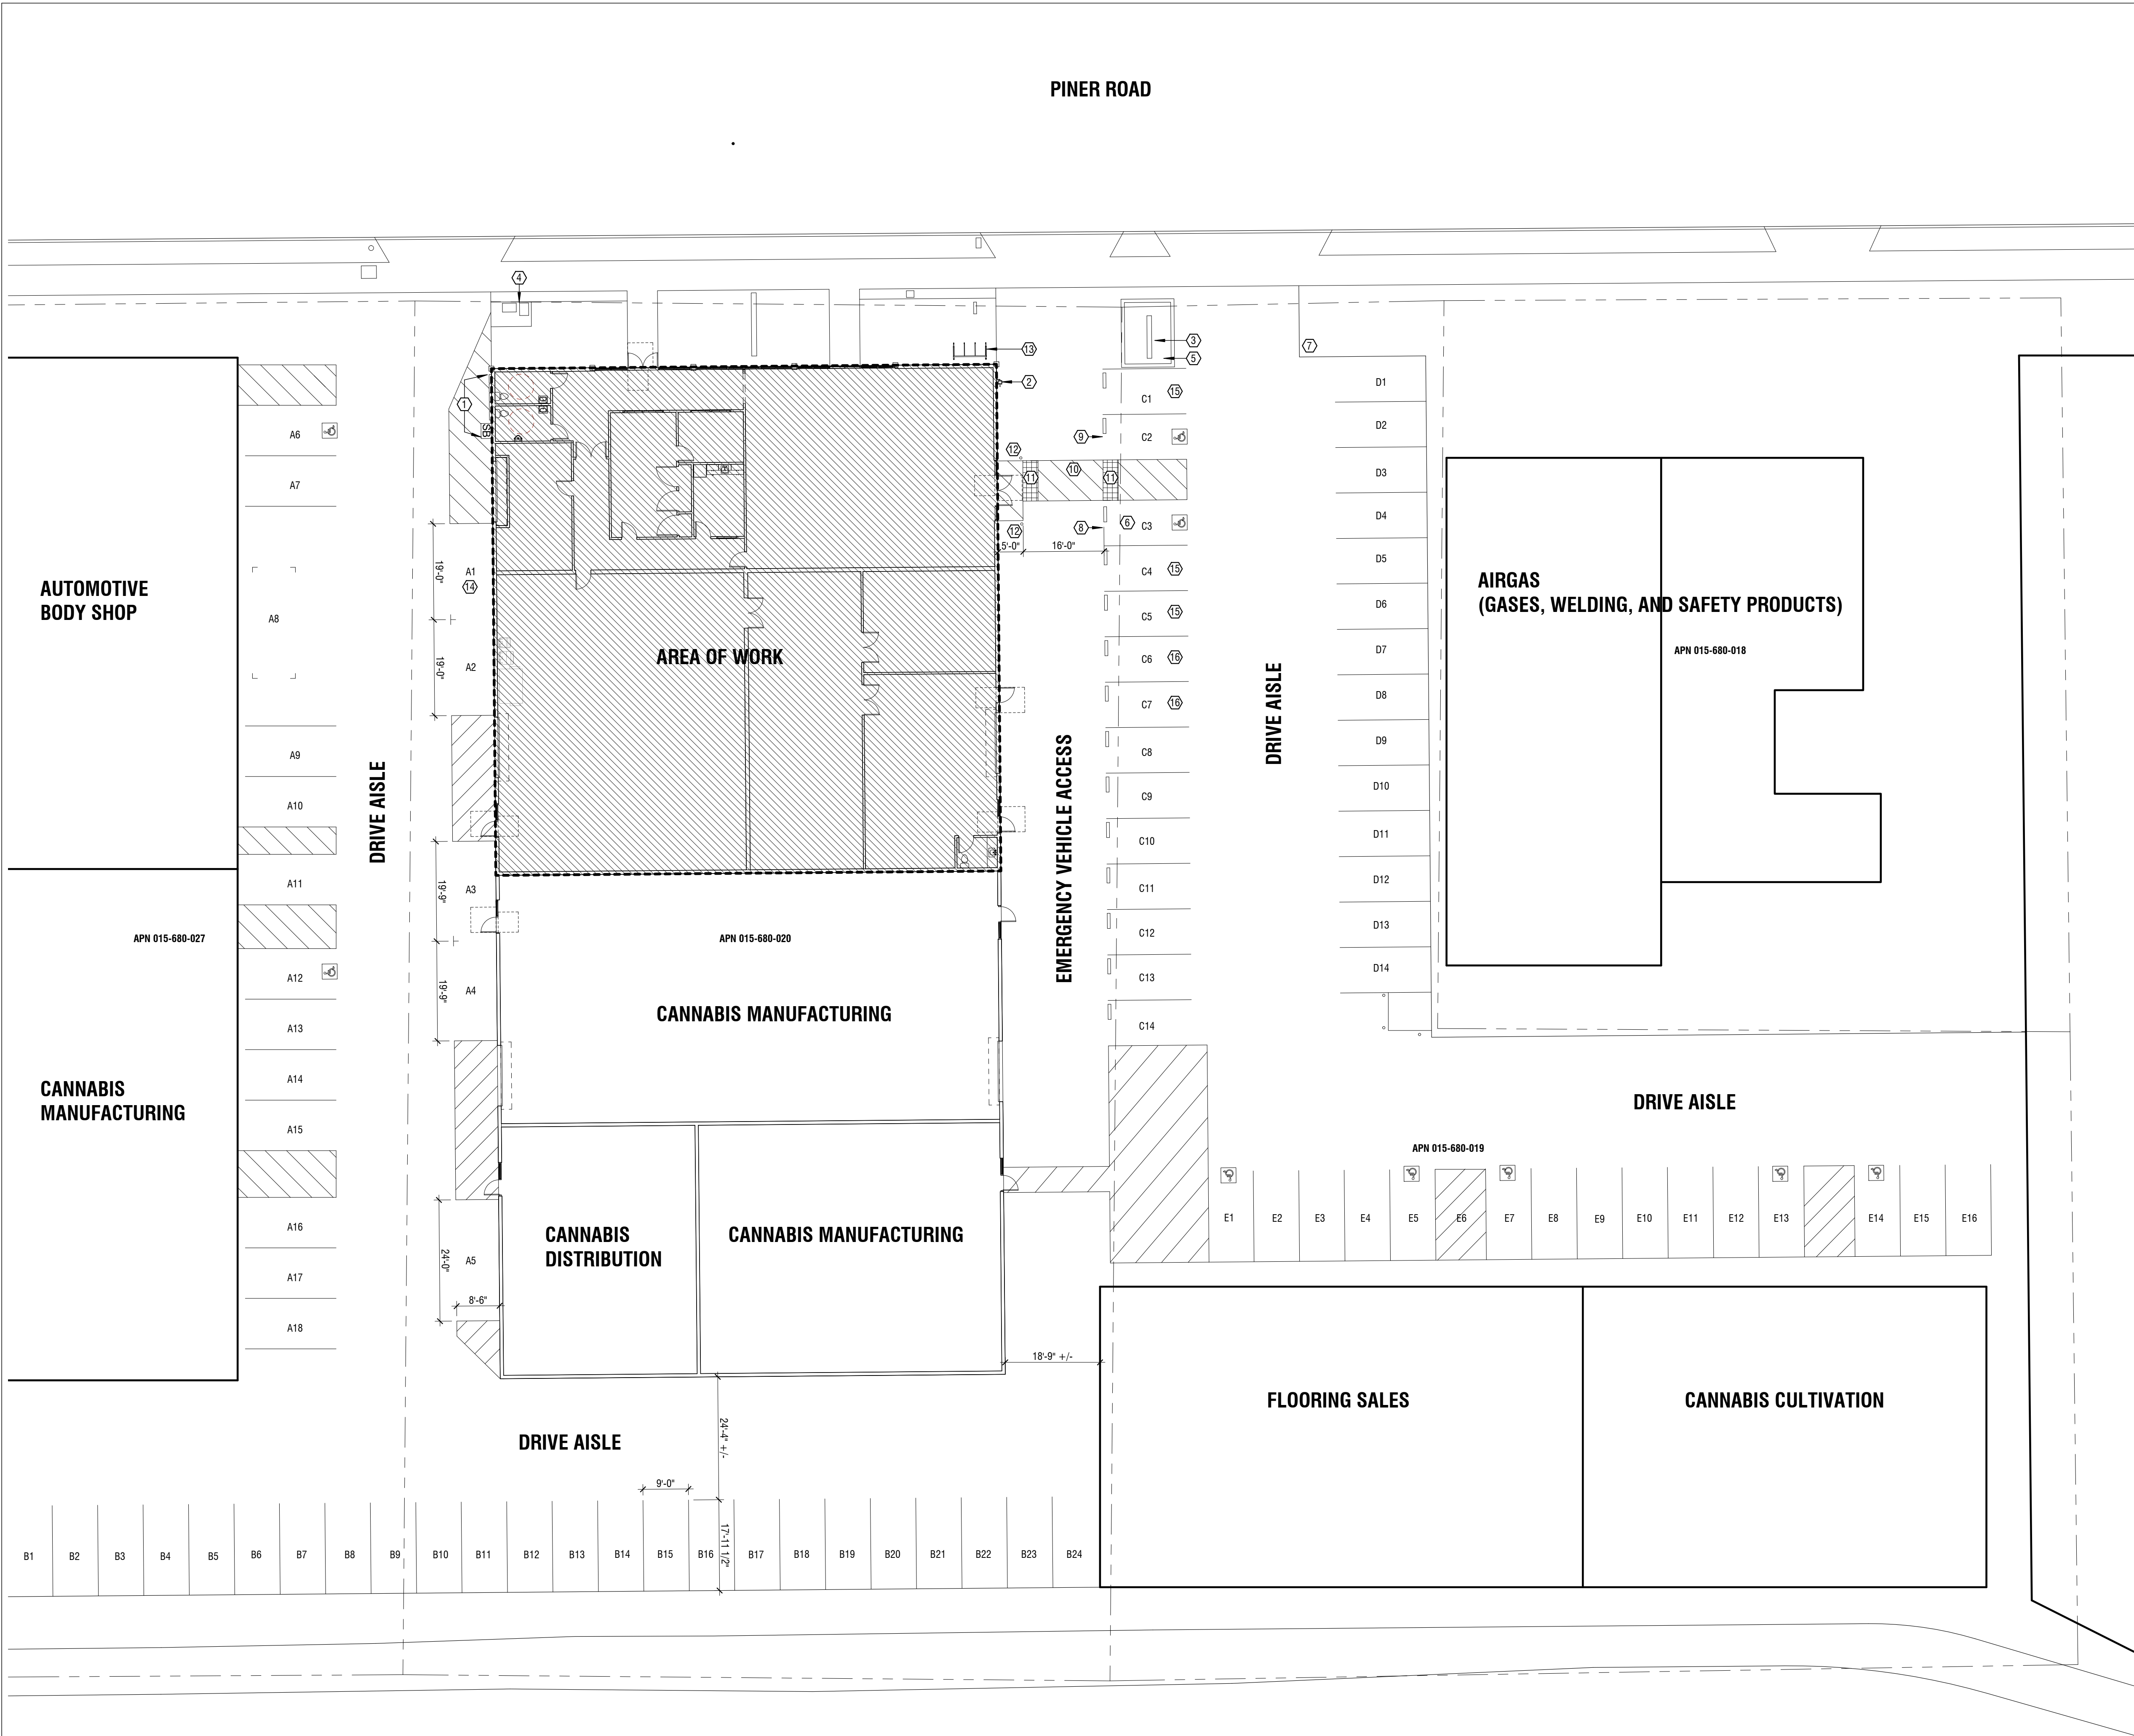

GENERAL SHEET NOTES

A. EXISTING PAVING, PARKING, AND LANDSCAPING TO REMAIN UNLESS OTHERWISE NOTED.

SHEET KEYNOTES


- 1 (E) ELECTRICAL SERVICE
- 2 (E) GAS SERVICE
- 3 (E) MONUMENT SIGN
- 4 (E) MAILBOXES
- 5 TOW-AWAY SIGN
- 6 ACCESSIBLE PARKING SPACE - VAN
- 7 ACCESSIBLE PARKING SPACE - STANDARD
- 8 ACCESSIBLE PARKING SIGN - VAN
- 9 ACCESSIBLE PARKING SIGN - STANDARD
- 10 STRIPED DRIVE CROSSING
- 11 DETECTABLE WARNING
- 12 BOLLARD OR OTHER PROTECTION
- 13 BIKE PARKING
- 14 DELIVERY VEHICLE PARKING
- 15 30 MINUTE 'EXPRESS PARKING'
- 16 ELECTRIC VEHICLE PARKING / CHARGING STATION

SITE LEGEND

- P ACCESSIBLE PARKING SPACE
- PE ACCESSIBLE PRIMARY ENTRANCE
- E ACCESSIBLE ELEVATOR
- T ACCESSIBLE TOILET FACILITY
- EX ACCESSIBLE REQUIRED EXIT
- ACCESSIBLE PATH OF TRAVEL
- AREA OF WORK

S/A
SCHWARTZ
ARCHITECTURE
1653 FINLAW ST.
SANTA ROSA, CA 95404
TEL: 707.478.4949

BEAR FLAG SUPPLY, INC.
TENANT IMPROVEMENTS
950 PINER RD
SANTA ROSA, CA 95403

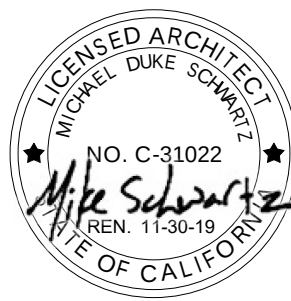


Revisions		
No.	Revisions	Date


SITE PLAN

Project No.: 17-045
Drawn By: S/A
Issue Date: 6/5/2018
Sheet

CUP3

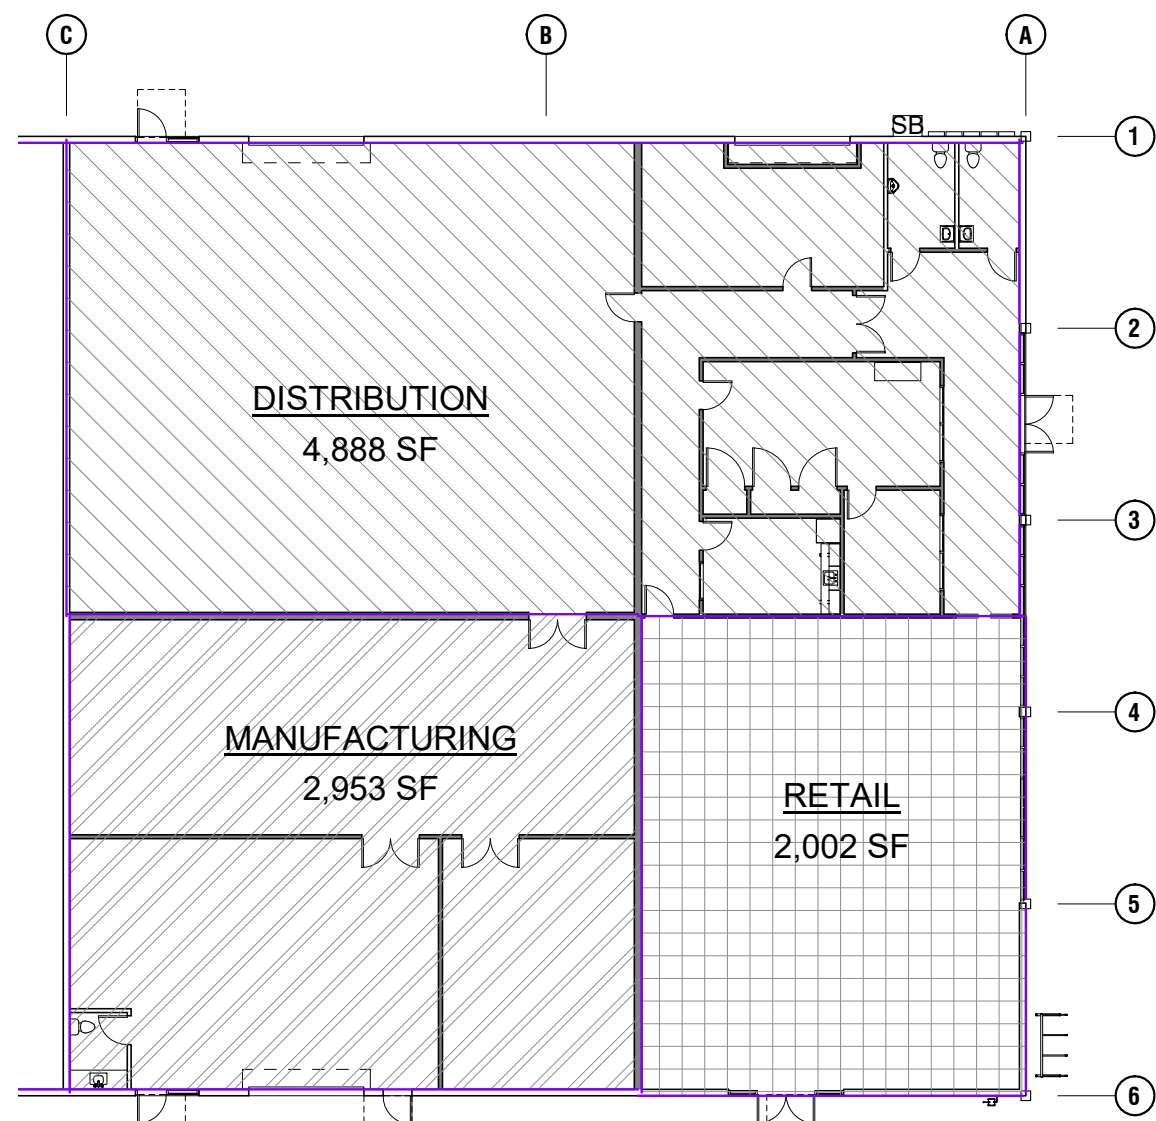

2 AREA PLAN
1" = 20'-0"

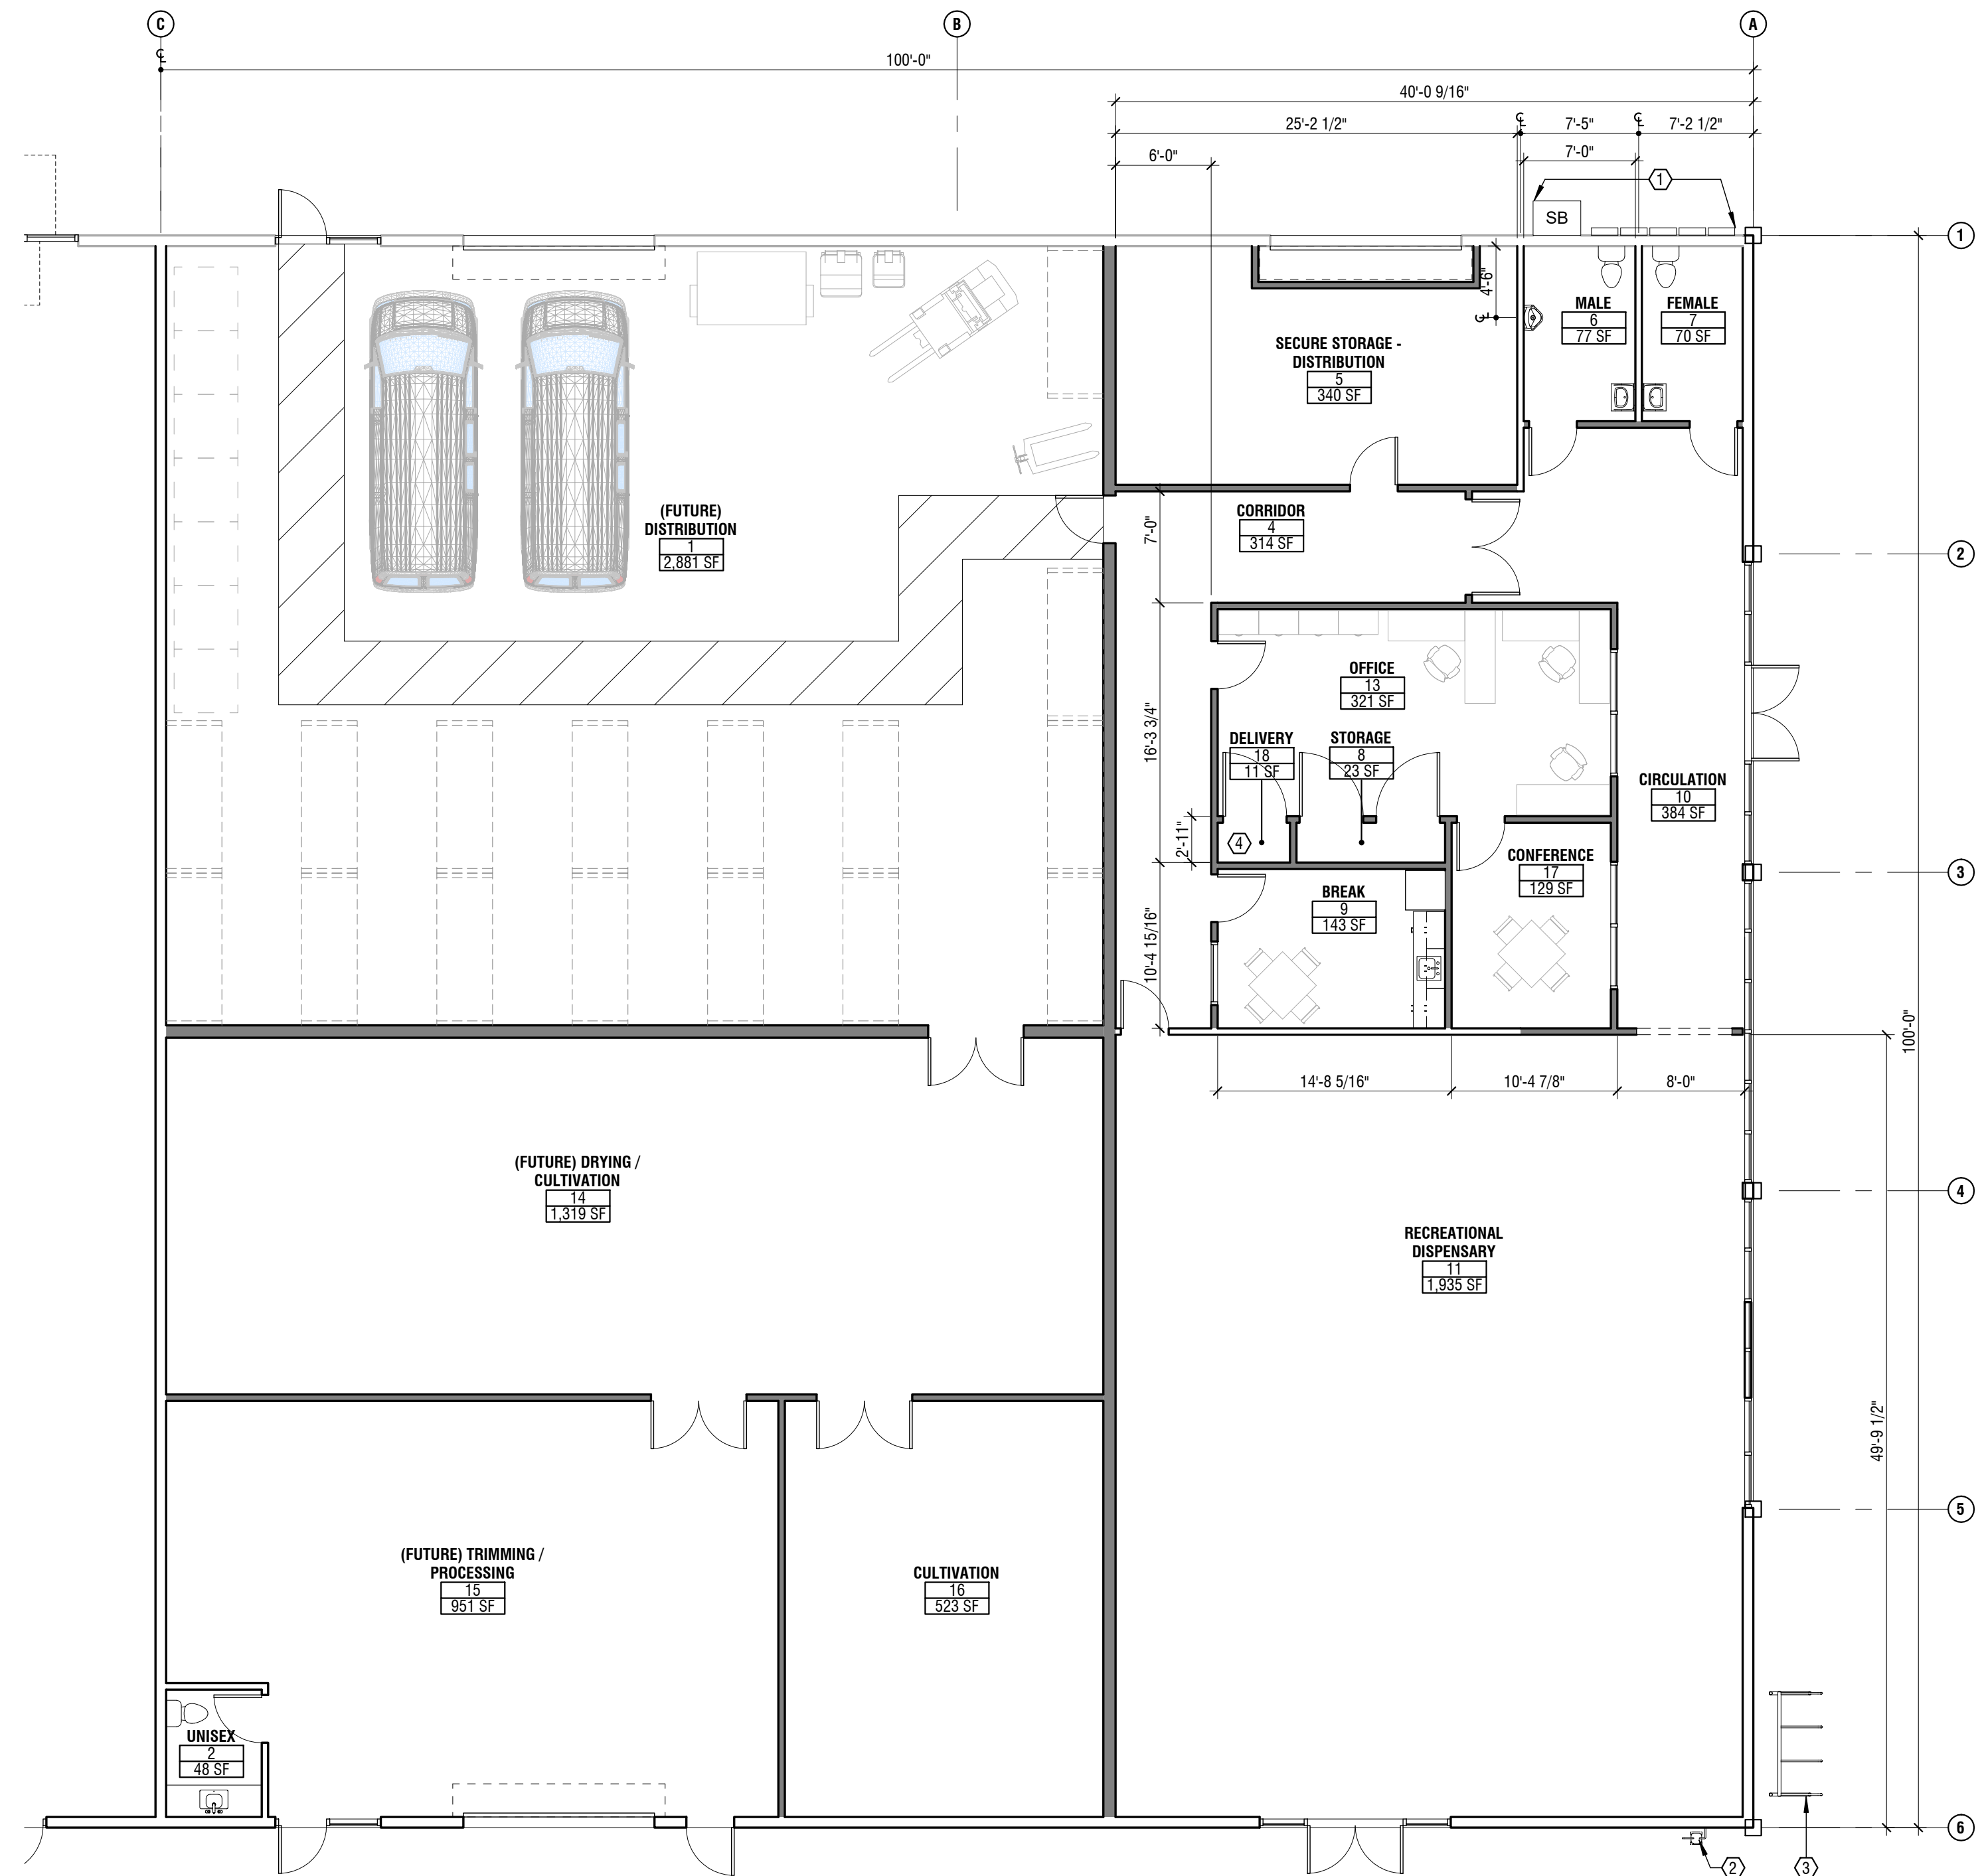

1 FLOOR PLAN
1/8" = 1'-0"

GENERAL SHEET NOTES

A. -

SHEET KEYNOTES

- (E) ELECTRICAL SERVICE
- (G) GAS SERVICE
- BIKE PARKING
- DELIVERY INVENTORY STORAGE

PARTITION LEGEND

PARTITION TAG	
PARTITION TYPE	STUD SIZE
	NEW PARTITION
	EXISTING PARTITION TO REMAIN

STUD SIZES (METAL)	
#	SIZE
1	7/8" (FURRING, CHANNEL, ETC.)
2	1-1/2"
3	3-5/8"
4	4"
6	6"
8	8"


SEE SHEET FOR PARTITION DETAILS

ROOM SCHEDULE

#	NAME	AREA
1	(FUTURE) DISTRIBUTION	2,881 SF
2	UNISEX	48 SF
4	CORRIDOR	314 SF
5	SECURE STORAGE - DISTRIBUTION	340 SF
6	MALE	77 SF
7	FEMALE	70 SF
8	STORAGE	23 SF
9	BREAK	143 SF
10	CIRCULATION	384 SF
11	RECREATIONAL DISPENSARY	1,935 SF
13	OFFICE	321 SF
14	(FUTURE) DRYING / CULTIVATION	1,319 SF
15	(FUTURE) TRIMMING / PROCESSING	951 SF
16	CULTIVATION	523 SF
17	CONFERENCE	129 SF
18	DELIVERY	11 SF
		9,469 SF

BEAR FLAG SUPPLY, INC. TENANT IMPROVEMENTS

950 PINER RD
SANTA ROSA, CA 95403

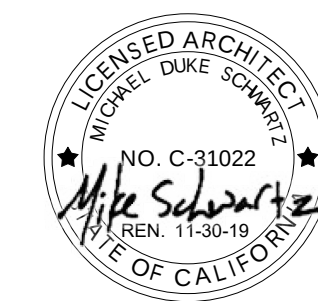

Revisions

No.	Revisions	Date
-----	-----------	------

FLOOR PLAN


Project No.: 17-045

Drawn By: S/A

Issue Date: 6/5/2018

Sheet

CUP4

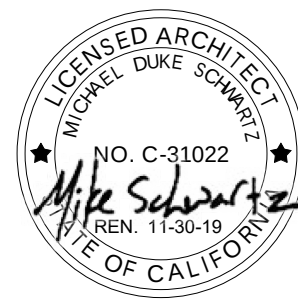

Revisions		
No.	Revisions	Date

EXISTING
ELEVATIONS


Project No.: 17-045

Drawn By: S/A


Issue Date: 6/5/2018

Sheet


CUP5

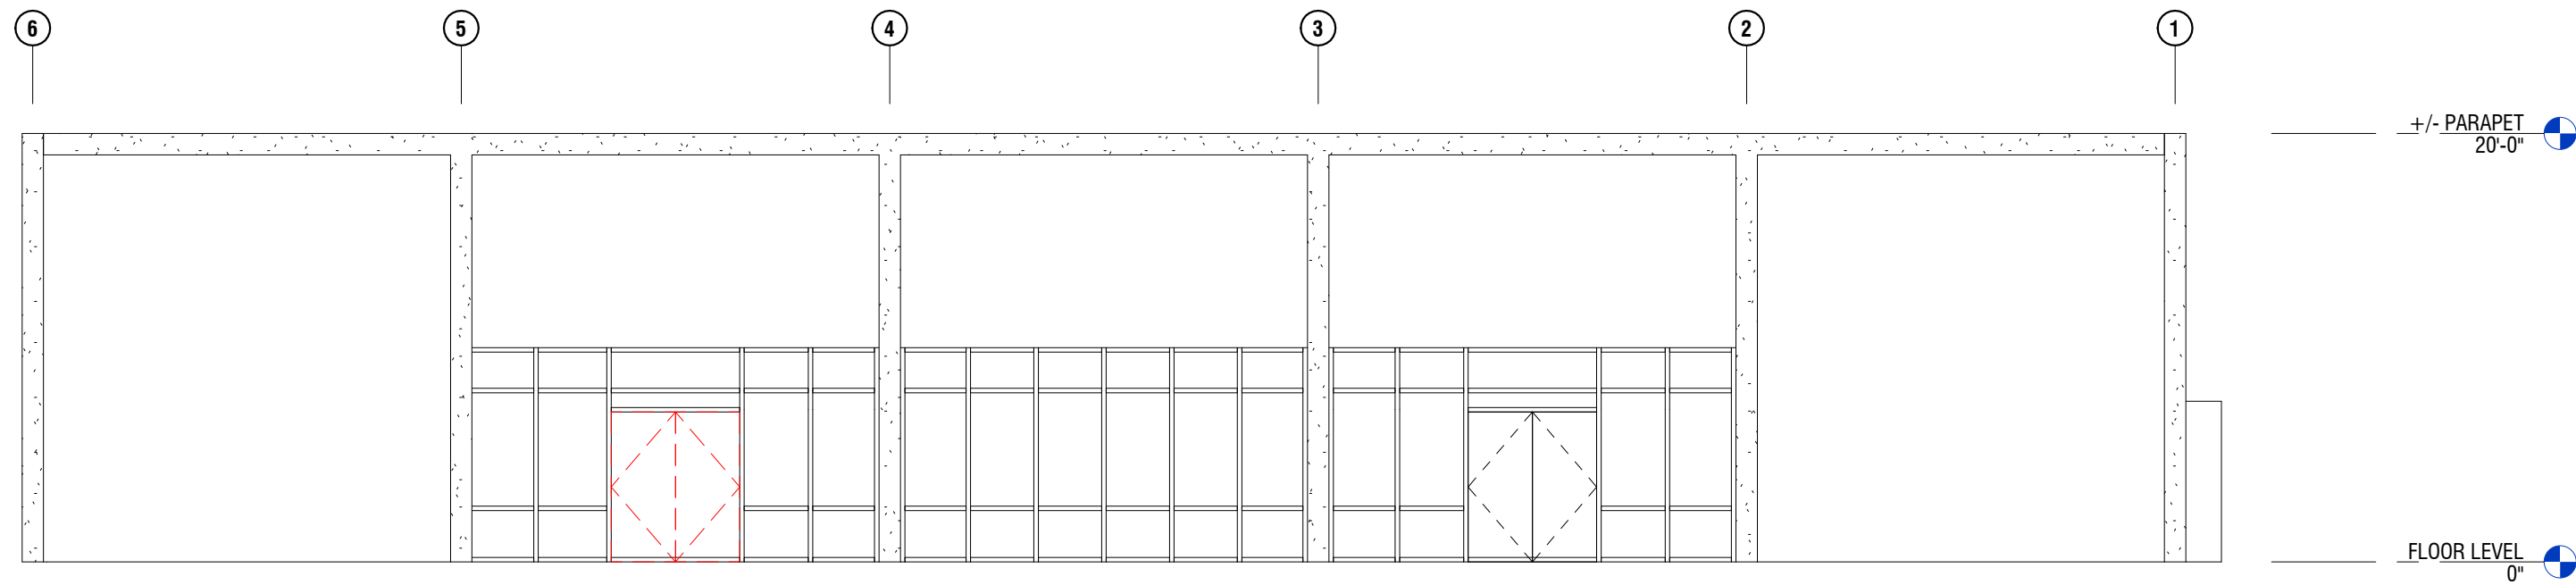


1 DEMOLITION NORTH ELEVATION
1/8" = 1'-0"

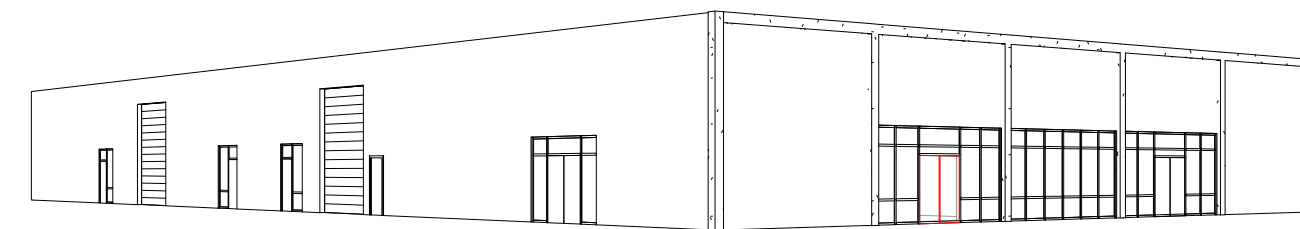


2 DEMOLITION 3D VIEW - EAST

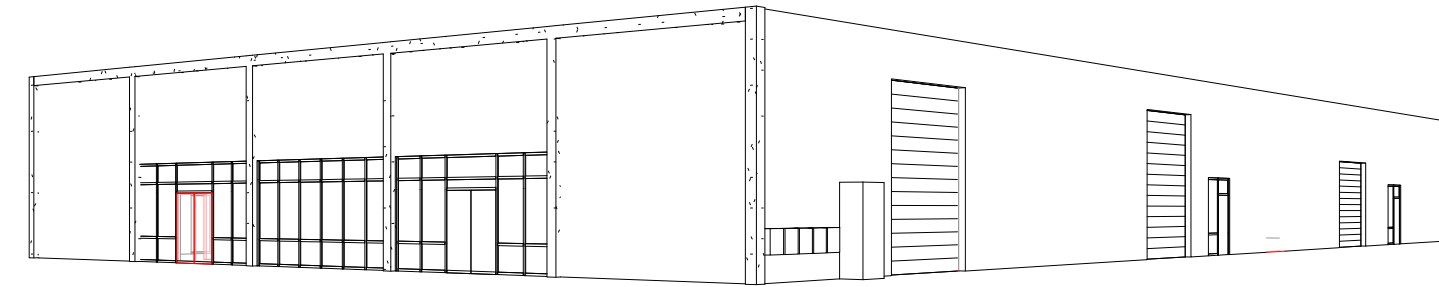


3 DEMOLITION 3D VIEW - WEST

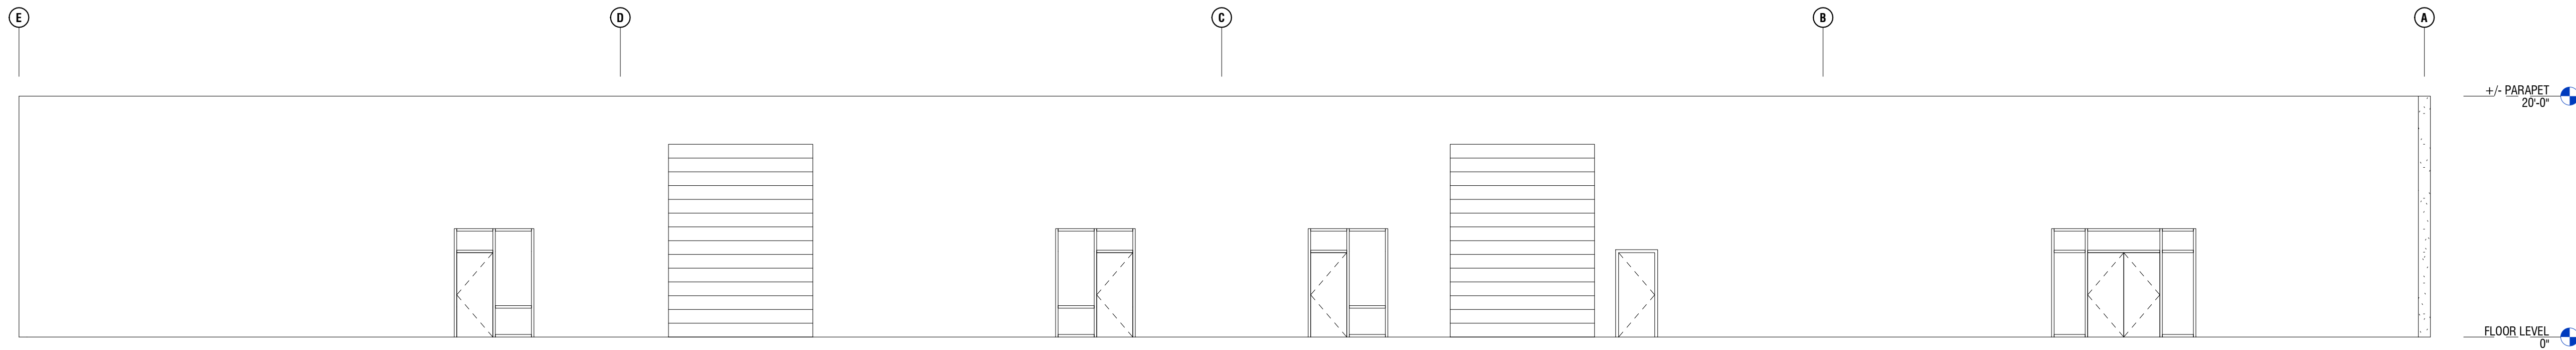

4 DEMOLITION EAST ELEVATION
1/8" = 1'-0"

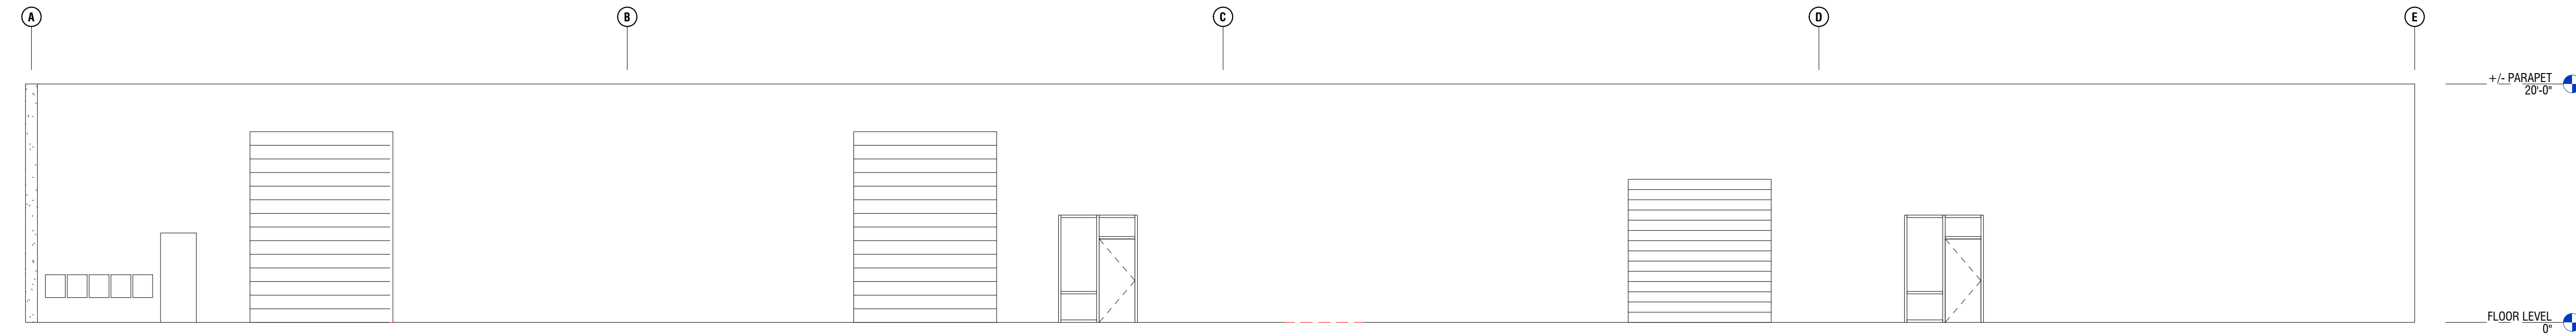

5 DEMOLITION WEST ELEVATION
1/8" = 1'-0"

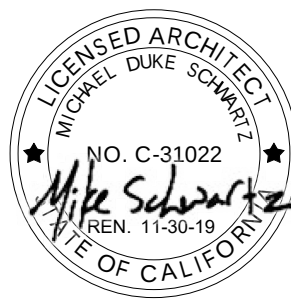

Revisions		
No.	Revisions	Date

PROPOSED
ELEVATIONS


Project No.: 17-045

Drawn By: S/A


Issue Date: 6/5/2018

Sheet


CUP6

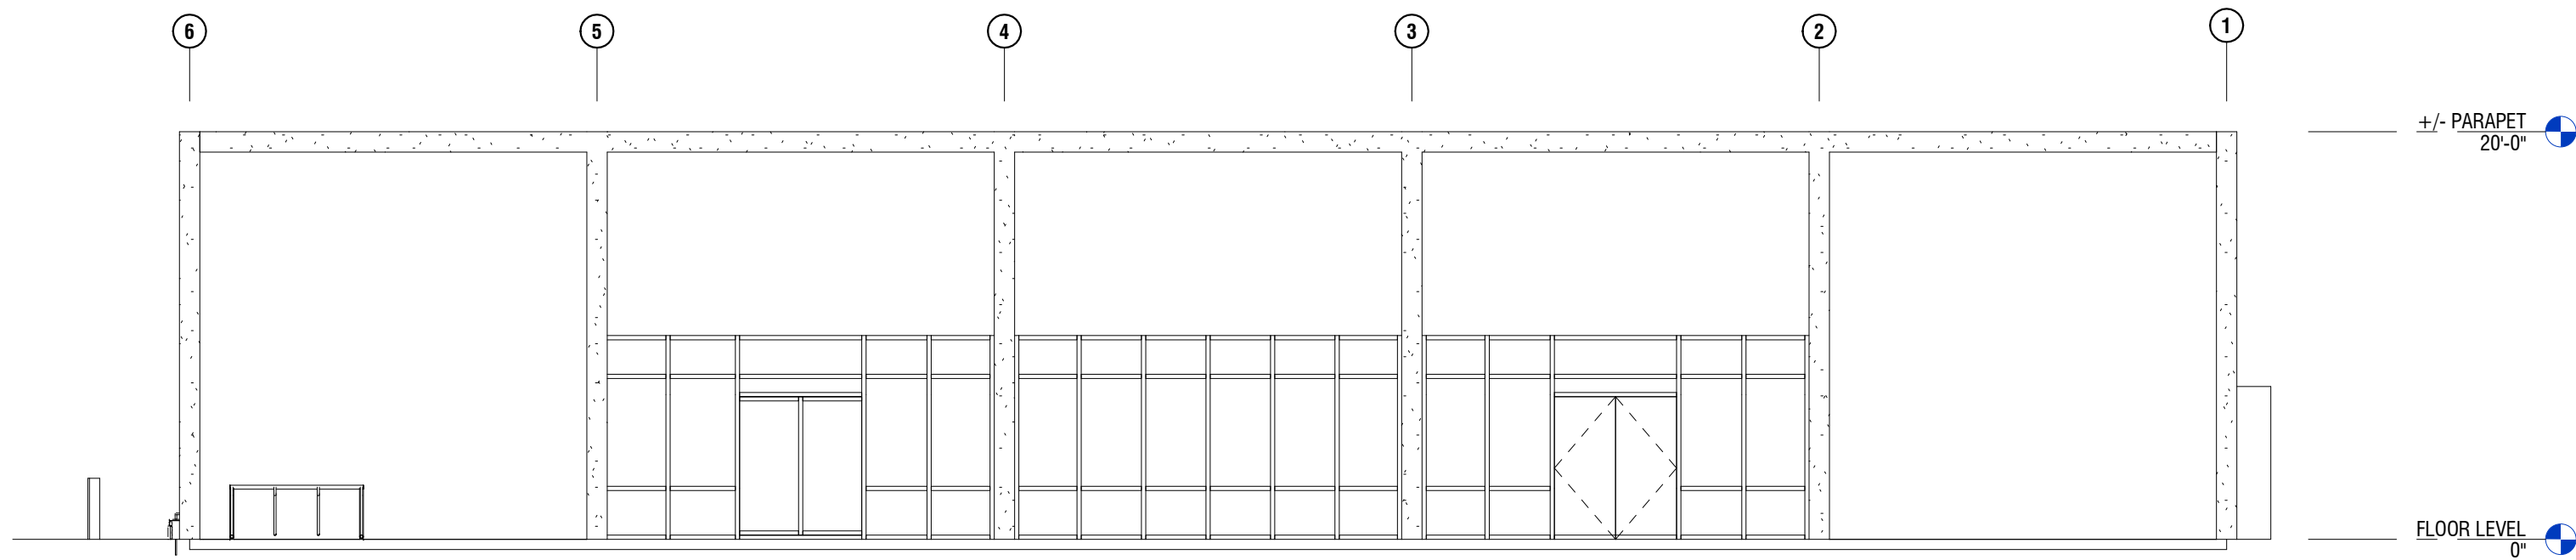


1 NORTH ELEVATION
1/8" = 1'-0"

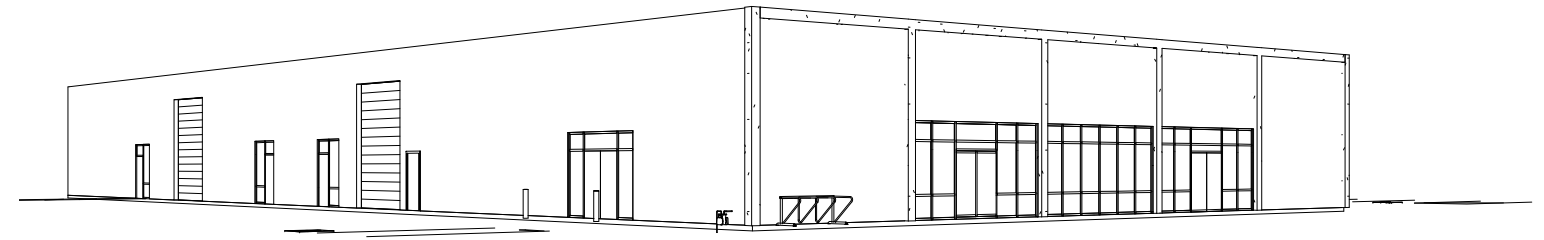


4 3D VIEW - EAST

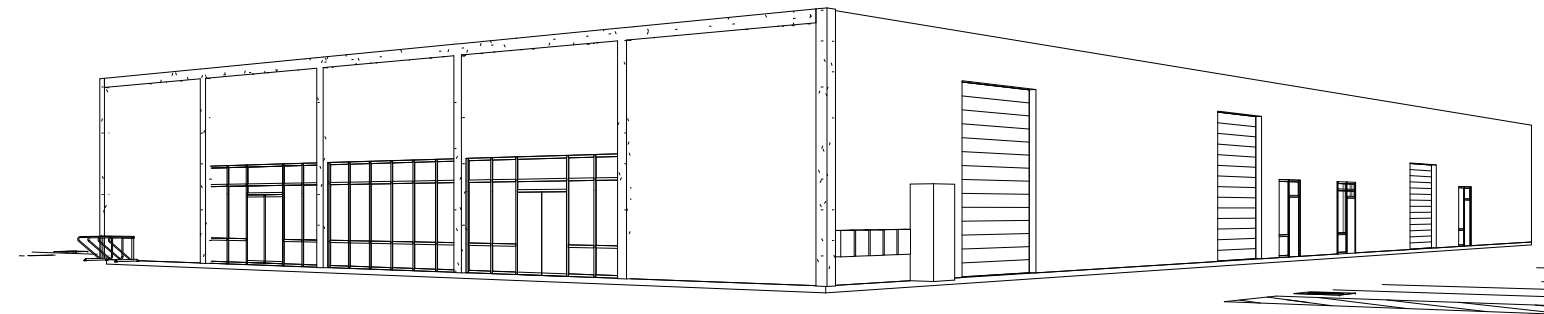

5 3D VIEW - WEST

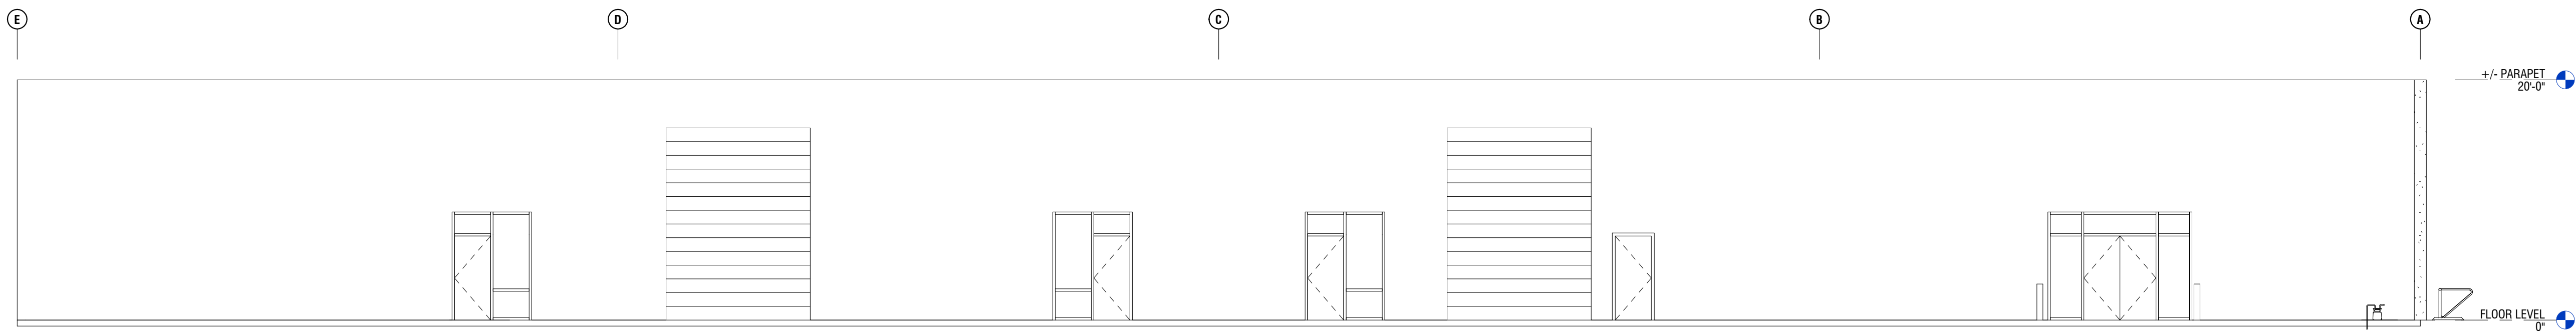

2 EAST ELEVATION
1/8" = 1'-0"

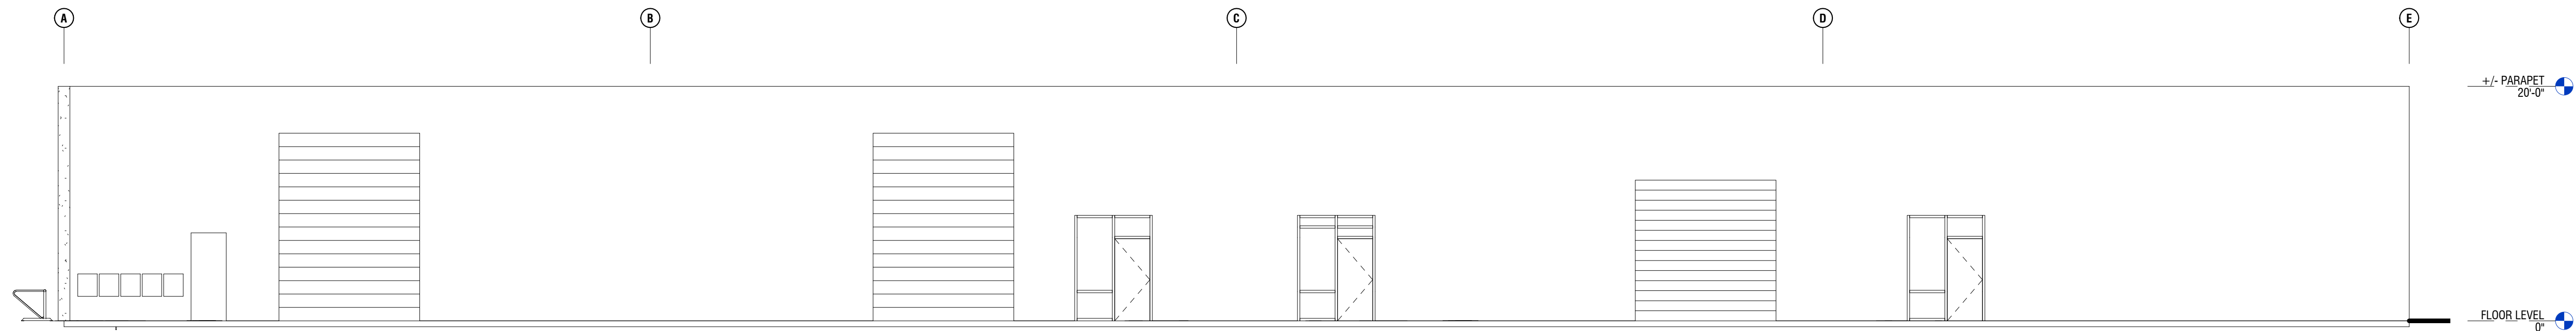

3 WEST ELEVATION
1/8" = 1'-0"

Plantings: Evergreen Vertical Garden




Siding: 8" Wood Tone Cement Board



Exterior Paint: Benjamin Moore #1609 Temptation



Signage: Stainless Steel on Stand Offs


 



Window Finish 1: Translucent Frosted Privacy Film



Window Finish 2: Opaque Green Film



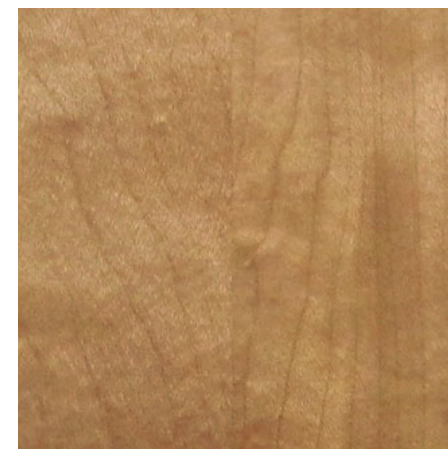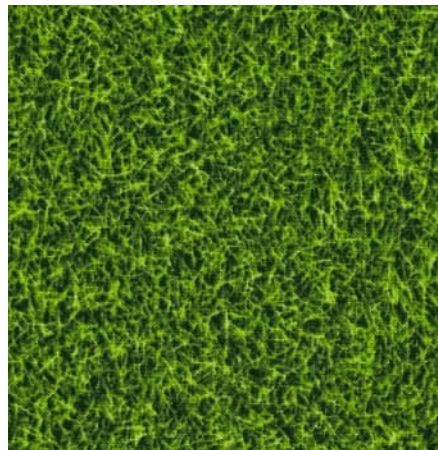

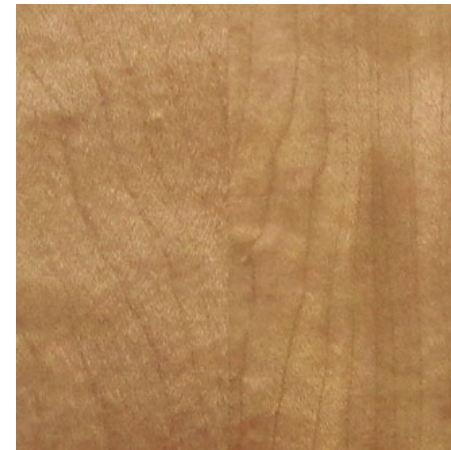



THE HIGHER PATH



Dispensary Concepts



Cannabis Viewing Gallery

Lauren Brandwein Design