


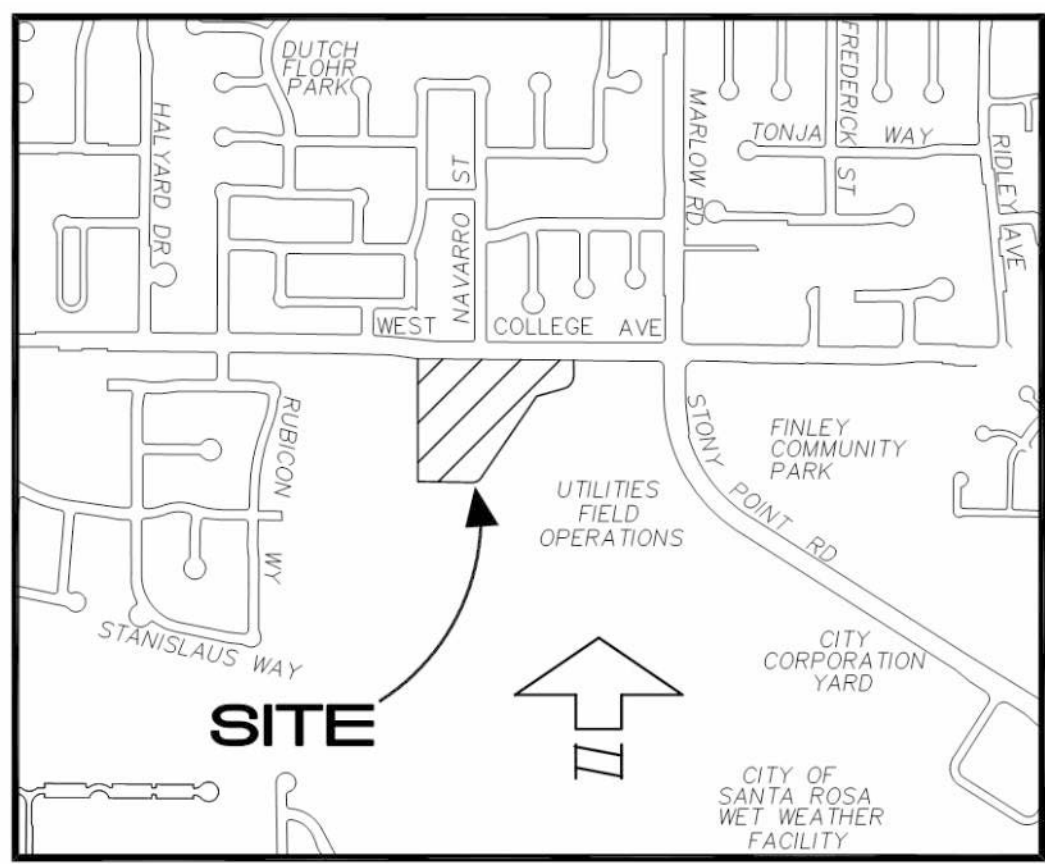

VICINITY MAP
NO SCALE

PROJECT TEAM

OWNER / DEVELOPER:

USA PROPERTIES FUND
3200 DOUGLAS BLVD., SUITE 200
ROSEVILLE, CA 95661

CONTACT: ROYCE PATCH
916.724.3840
RPATCH@USAPROPFUND.COM

ARCHITECT:

LPAS ARCHITECTURE + DESIGN
2484 NATOMAS PARK DRIVE, SUITE 100
SACRAMENTO, CA 95833

CONTACT: CHRIS KELLY
916.443.0335
CKELLY@LPAS.COM

LANDSCAPE ARCHITECT:

INTEGRA PLANNING + LANDSCAPE ARCHITECTURE
5128 DUPONT DRIVE
SANTA ROSA, CA 95409

CONTACT: RIC HENDRICKS
805.441.7537
RIC@INTEGRAPLA.COM

CIVIL ENGINEER:

CIVIL DESIGN CONSULTANTS, INC.,
2200 RANGE AVE, SUITE 204
SANTA ROSA, CA 95403

CONTACT: DENNIS DALBY
707.542.4820
DENNIS@CIVILDESIGNCONSULTANTS.COM

SHEET INDEX:

ARCHITECTURAL:

- A00 COVER SHEET / VICINITY MAP
- A01 PERSPECTIVE RENDERING
- A02 MASSING MODEL
- A03 SITE PLAN
- A04 SITE DETAILS
- A05 BUILDING A AND B FLOOR PLANS
- A06 BUILDING C FLOOR PLANS LEVELS 1 AND 2
- A07 BUILDING C FLOOR PLANS LEVELS 3 AND 4
- A08 BUILDING C ROOF PLAN
- A09 UNIT PLANS
- A10 BUILDINGS A AND B ELEVATIONS
- A11 BUILDING C ELEVATIONS
- A12 BUILDING C ELEVATIONS
- A13 BUILDINGS A AND B SECTIONS
- A14 BUILDING C SECTIONS
- A15 BIKE/MAINTENANCE BUILDING ELEVATIONS
- A16 COLOR AND MATERIALS

CIVIL:


- C1 PRELIMINARY GRADING, DRAINAGE, AND UTILITY PLAN







LANDSCAPE:




- L1.0 LANDSCAPE SITE PLAN
- L1.1 LANDSCAPE ELEVATIONS AND IMAGES
- L2.0 LANDSCAPE PLANTING PLAN






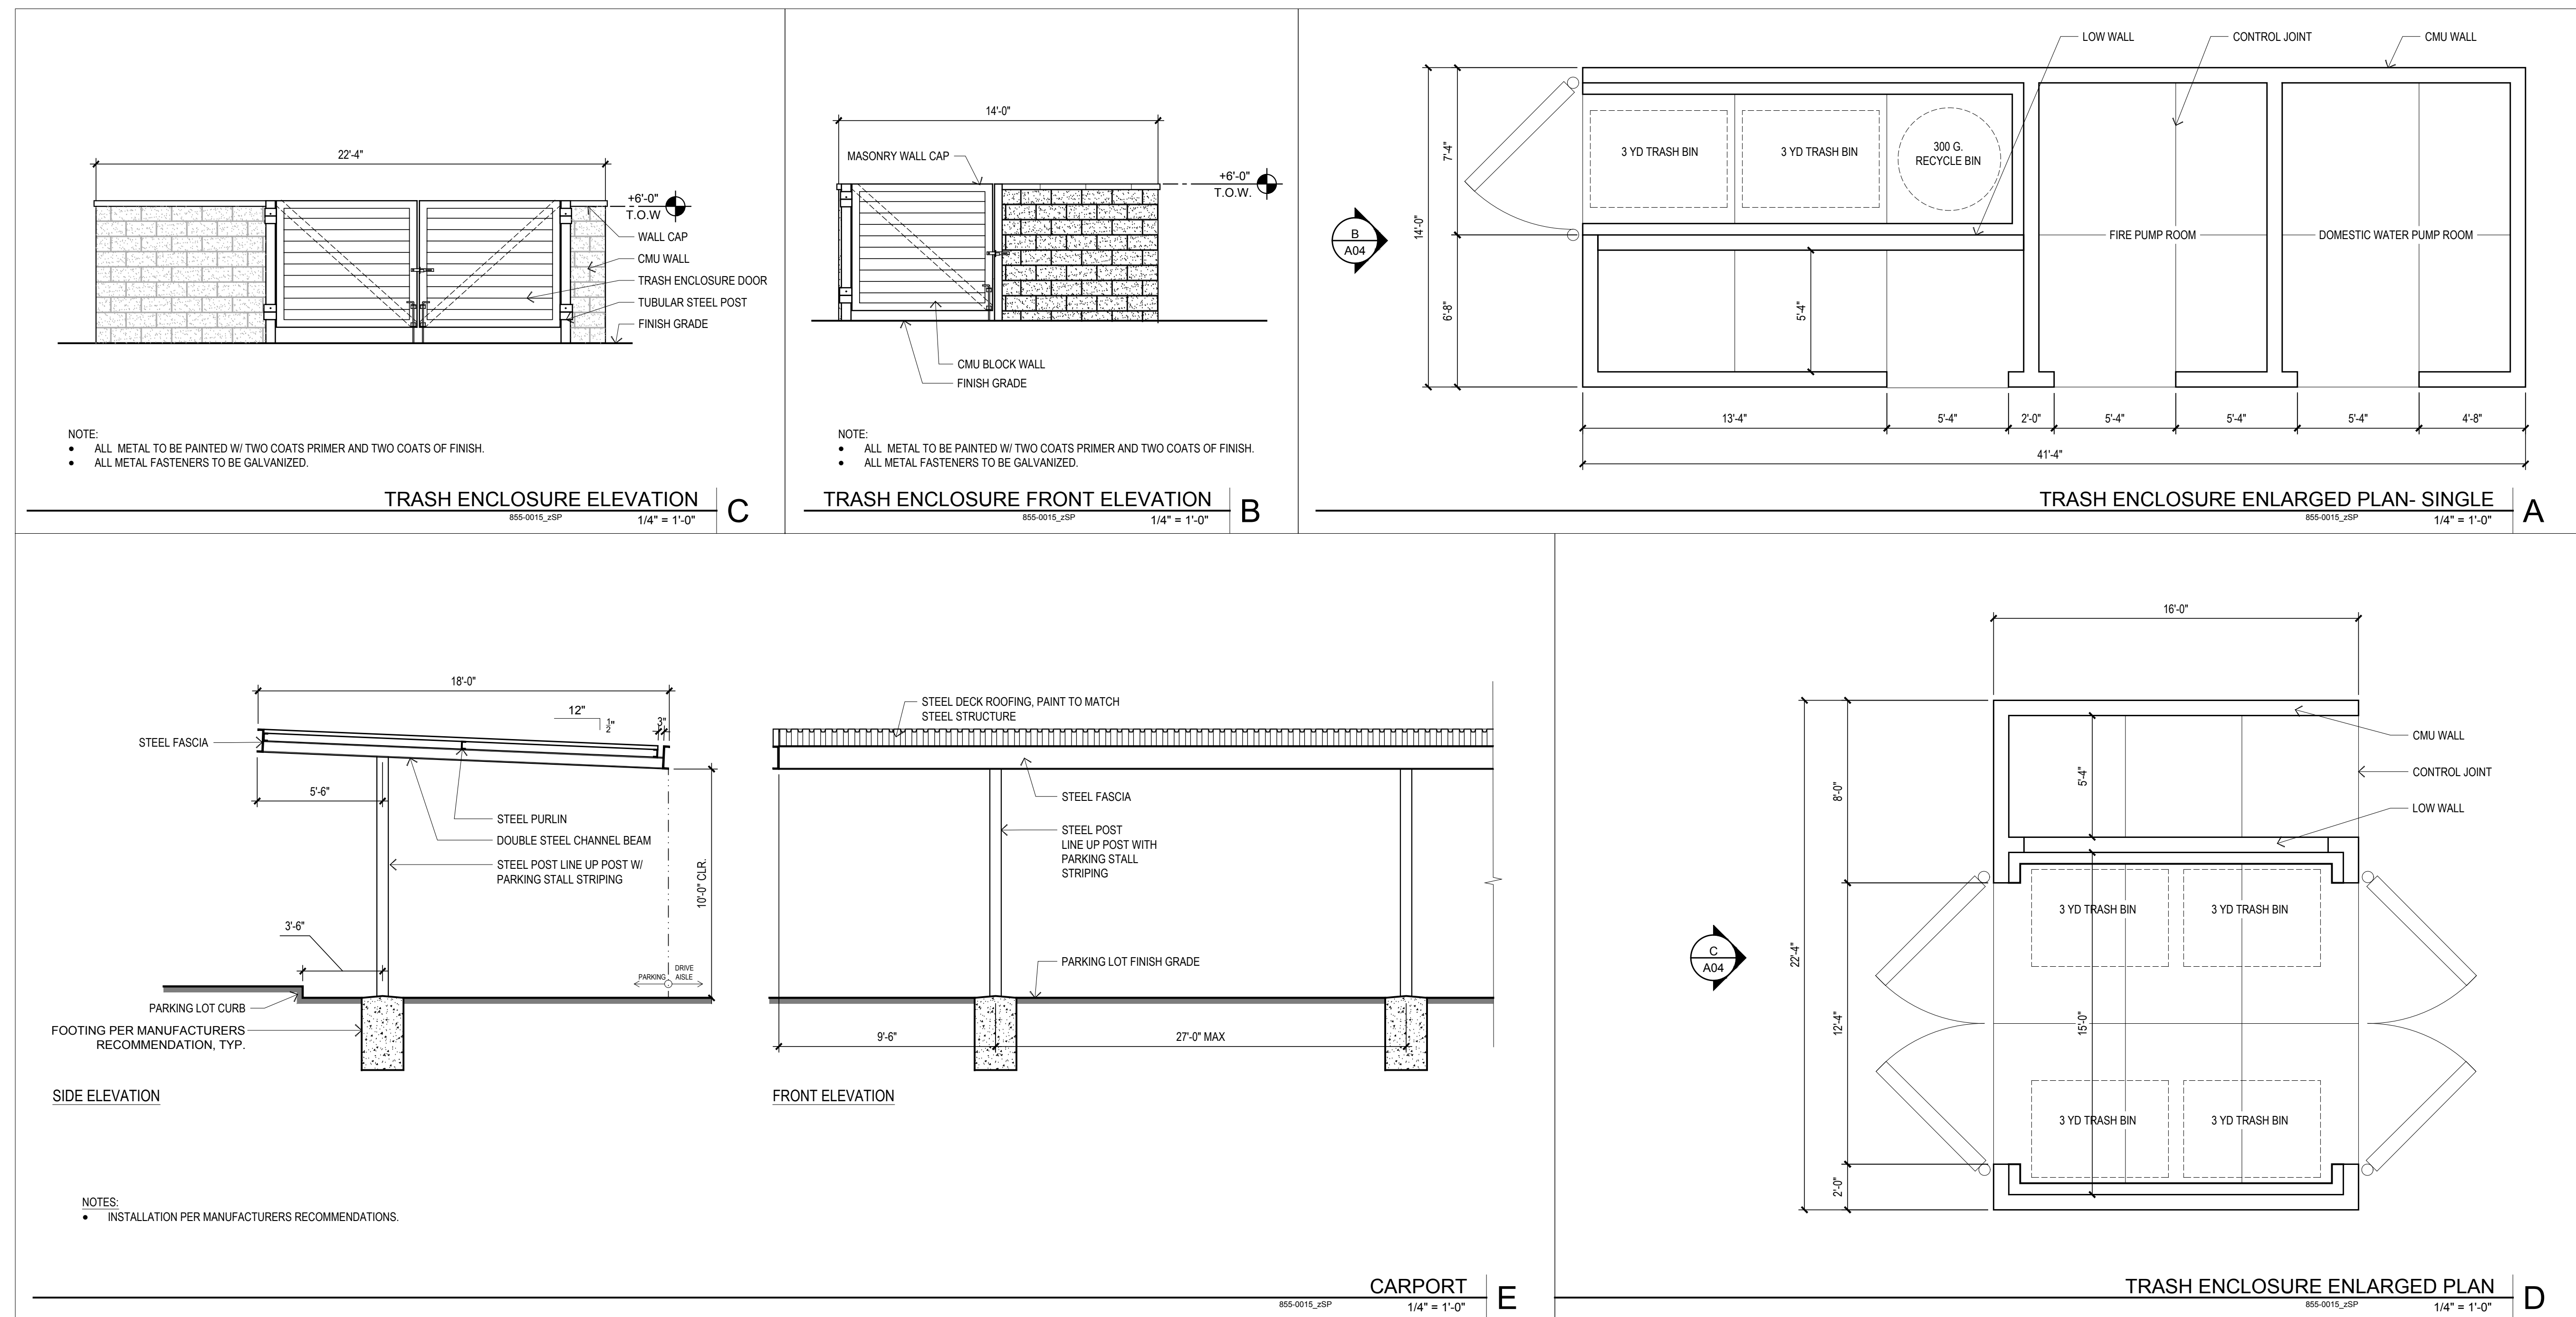

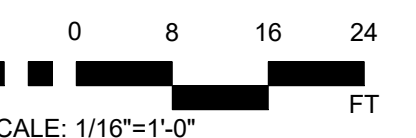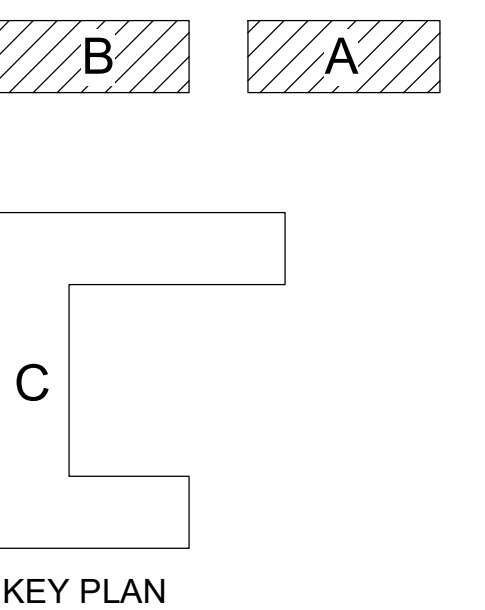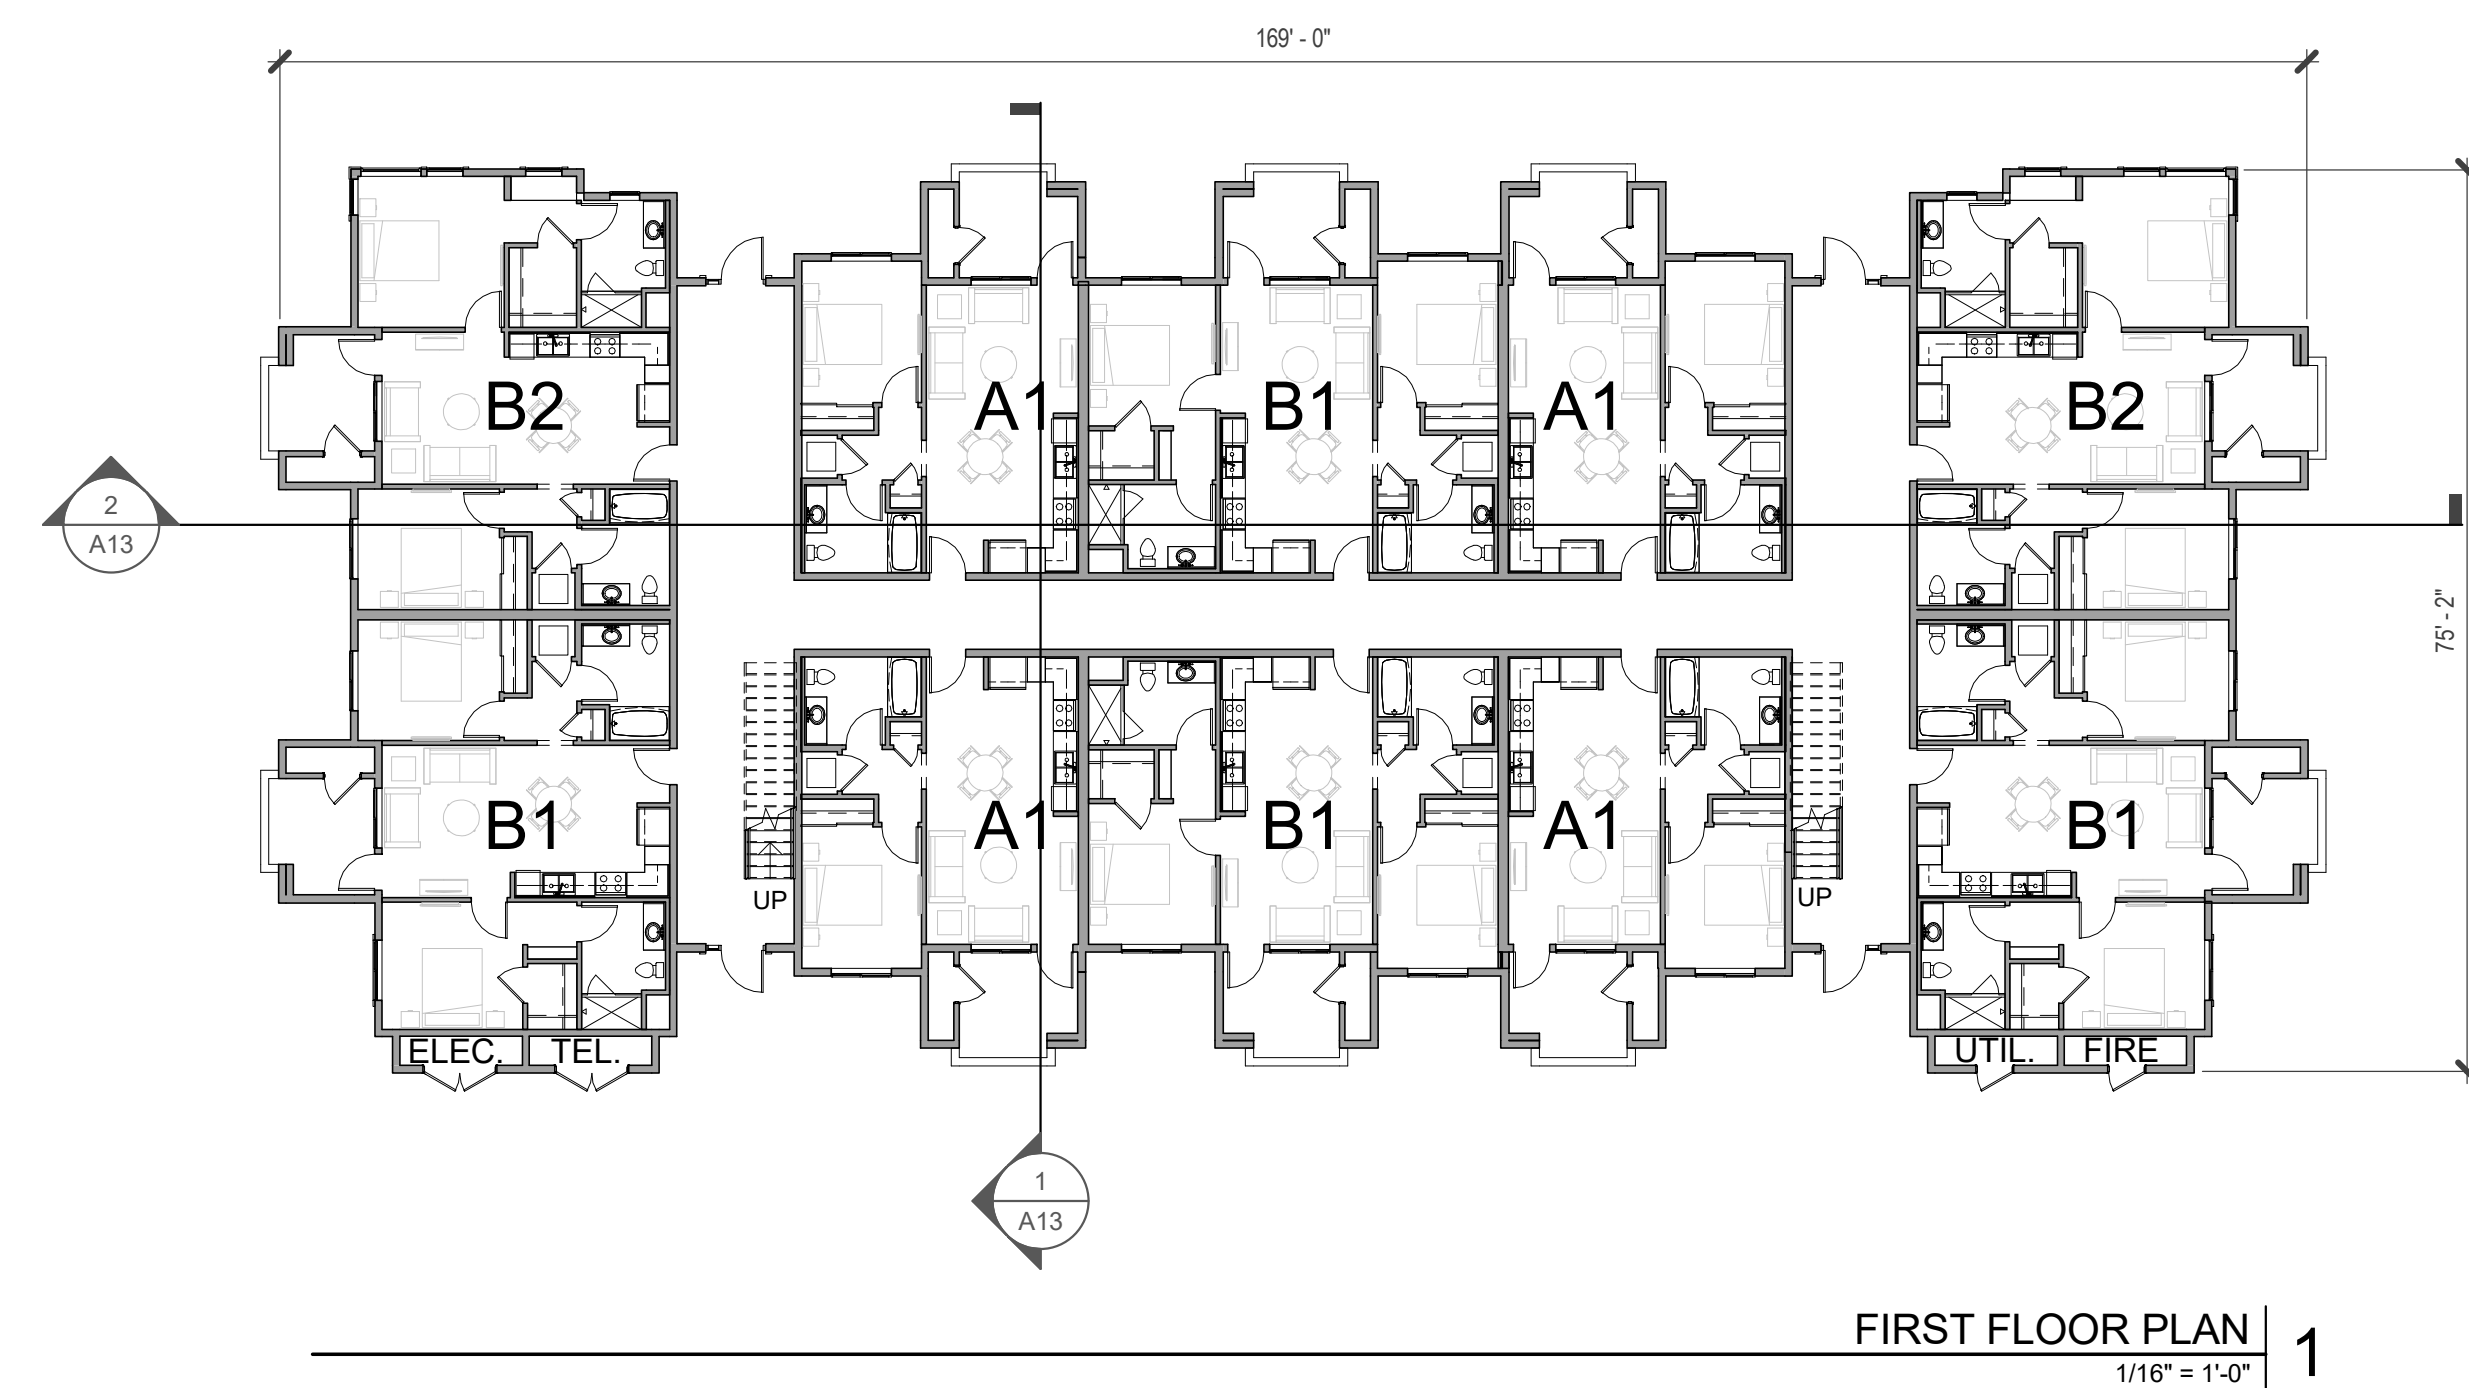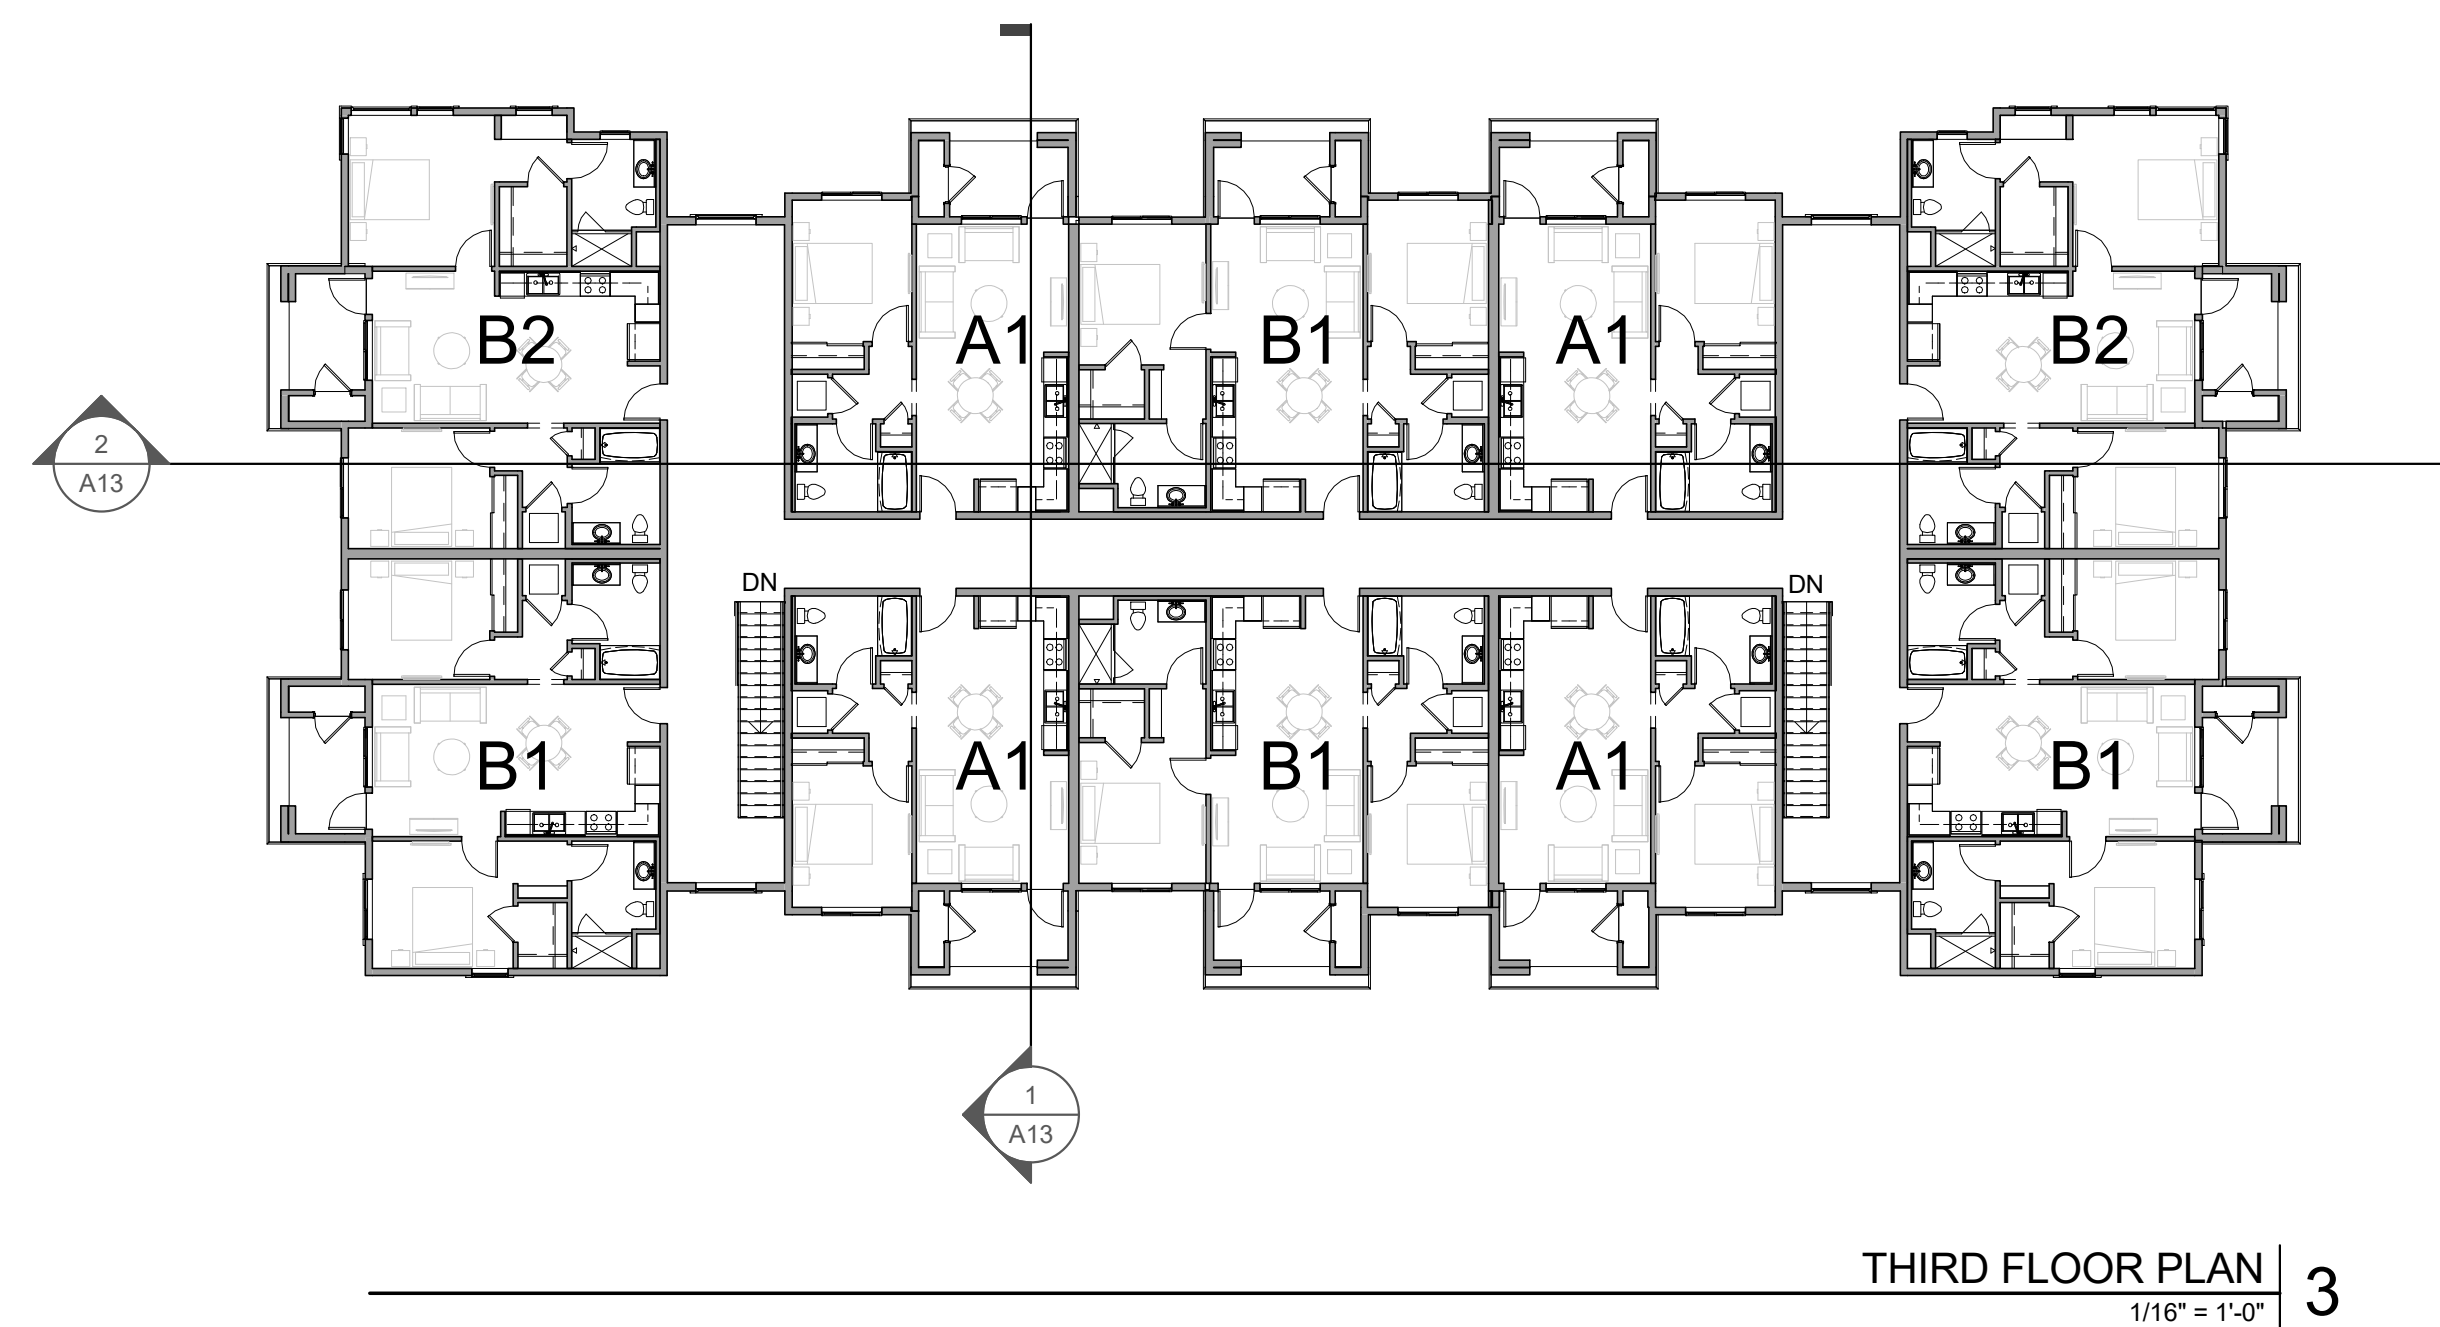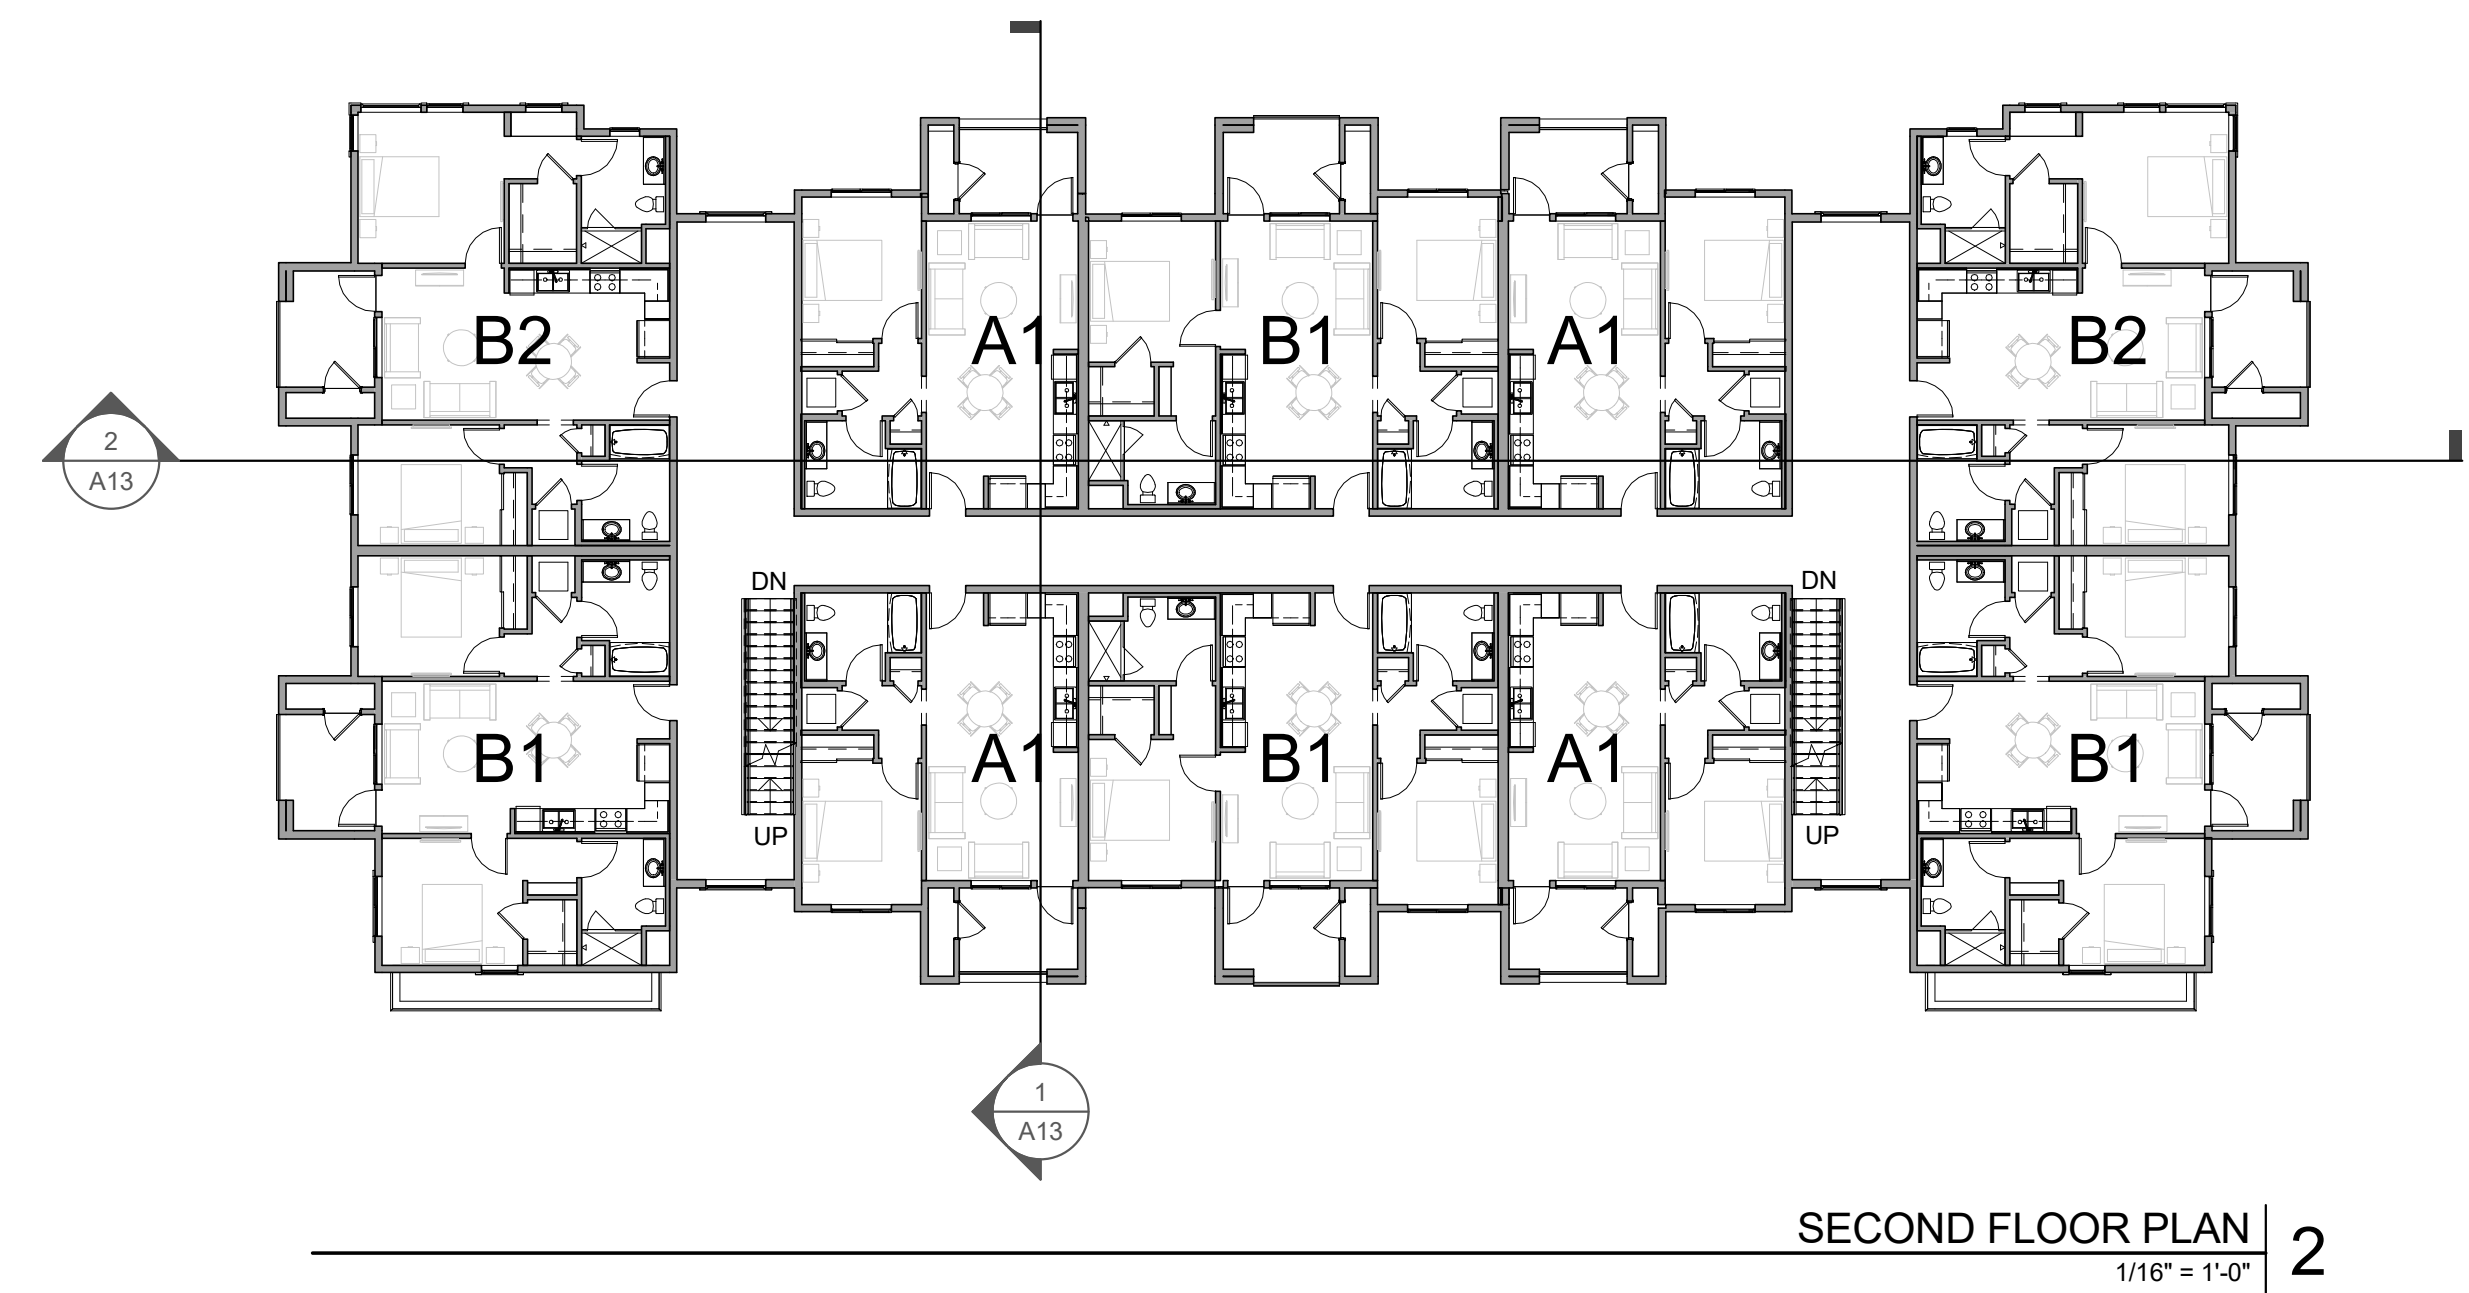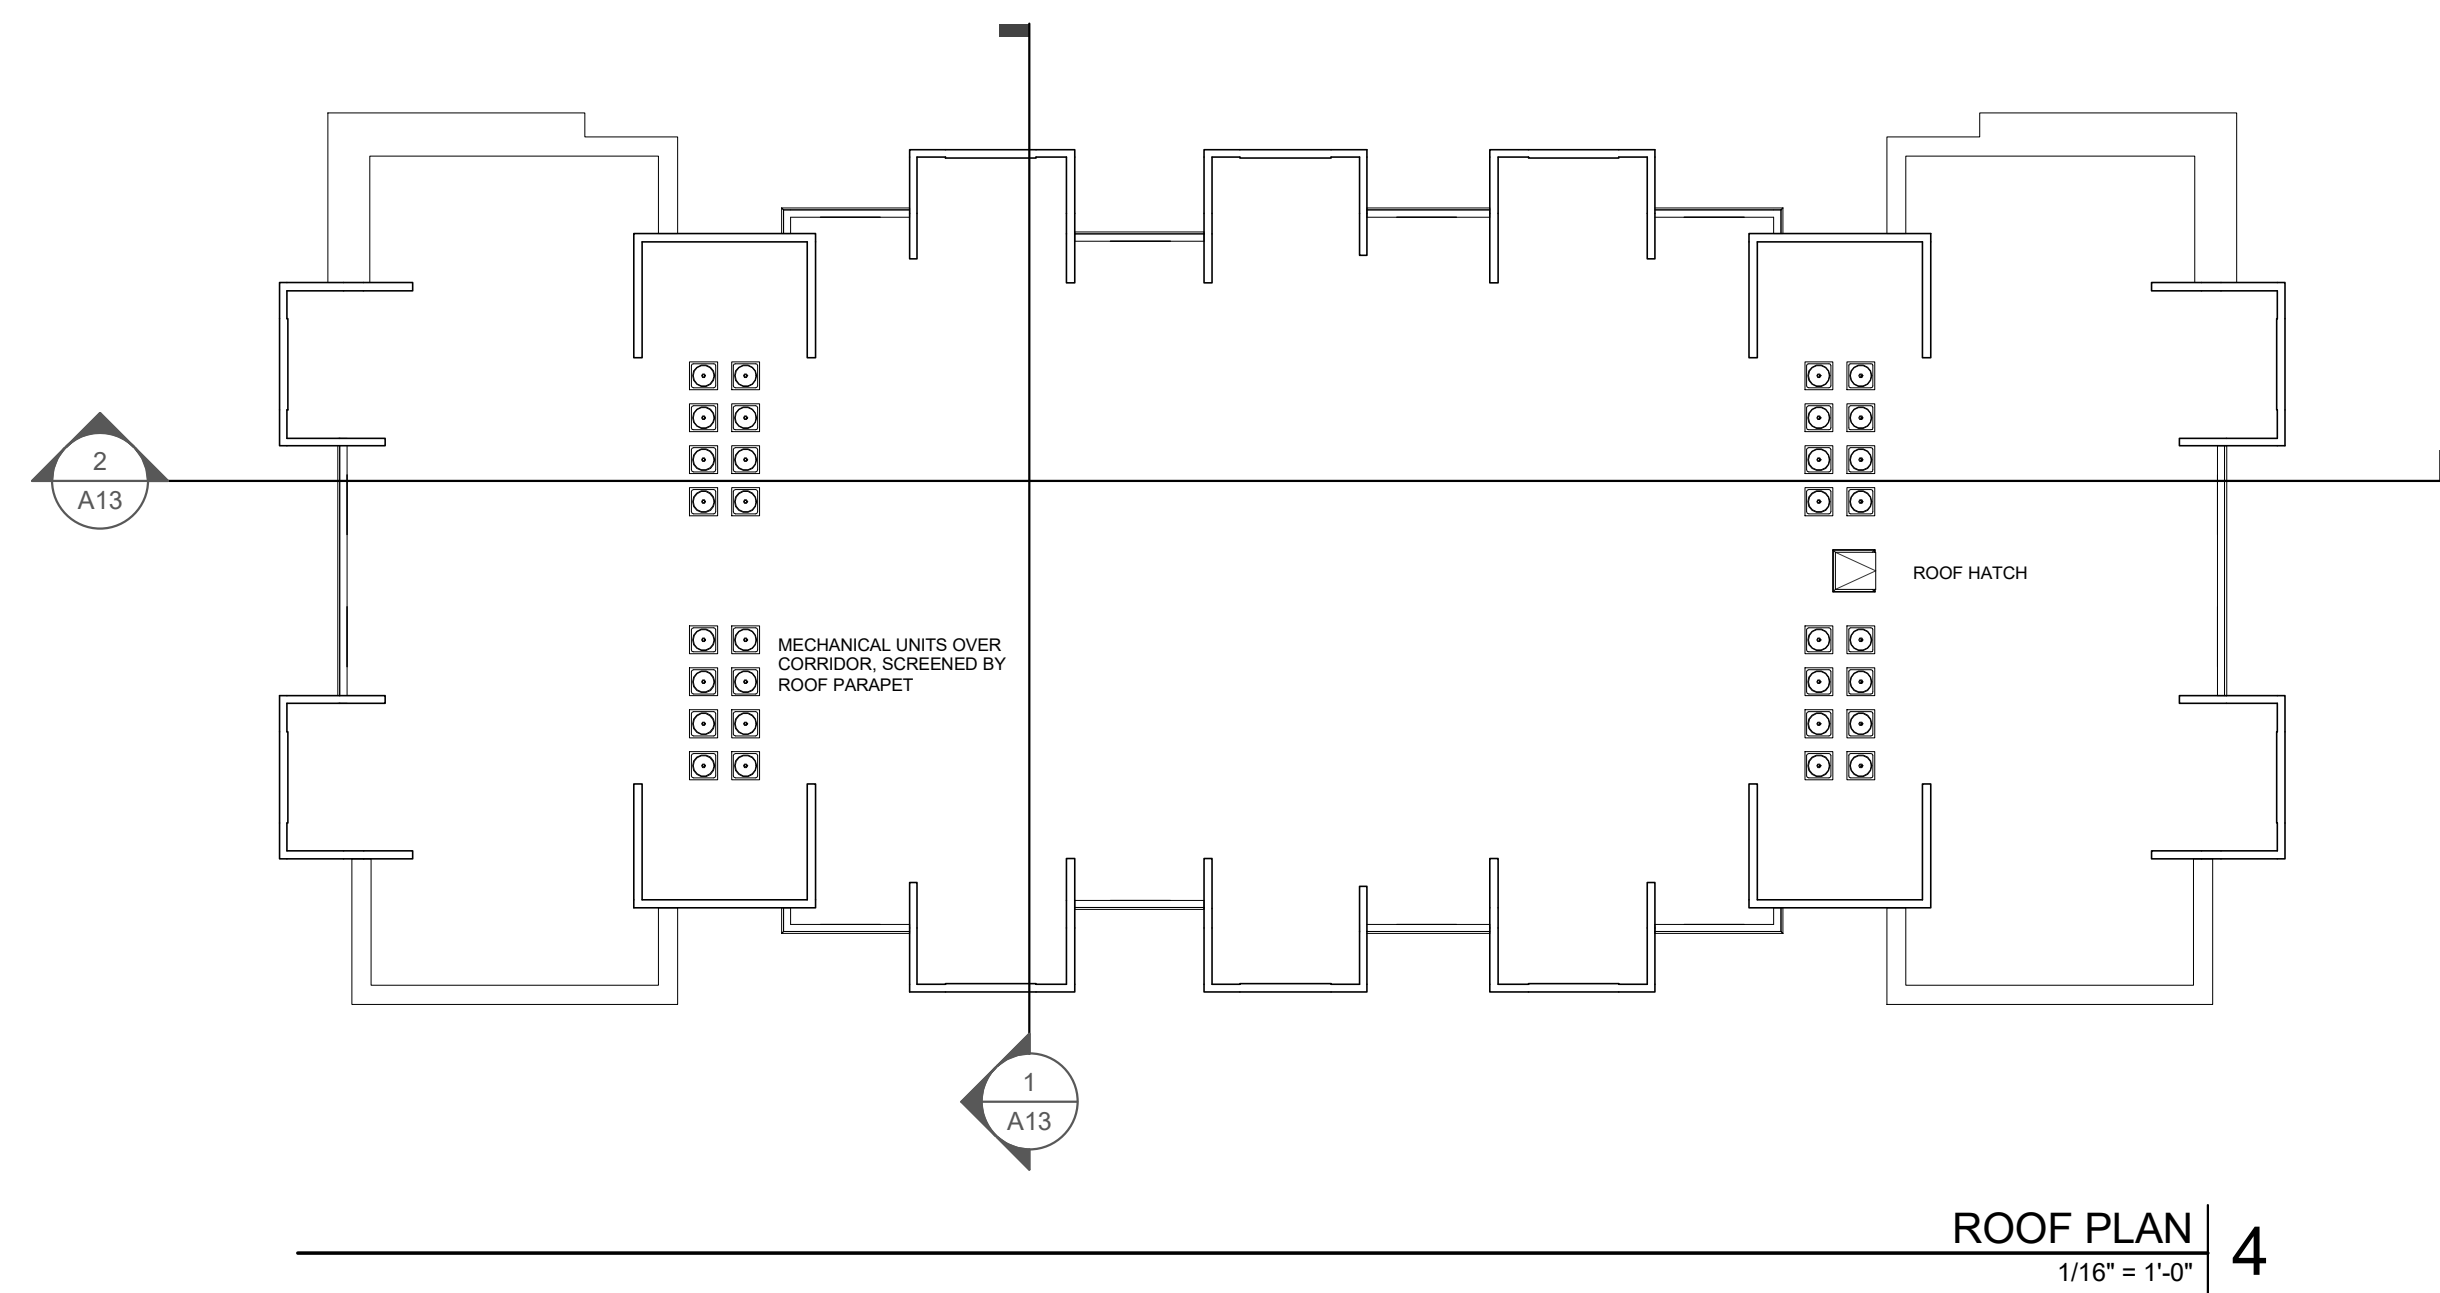

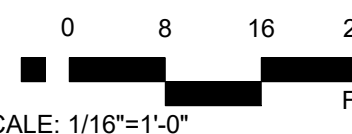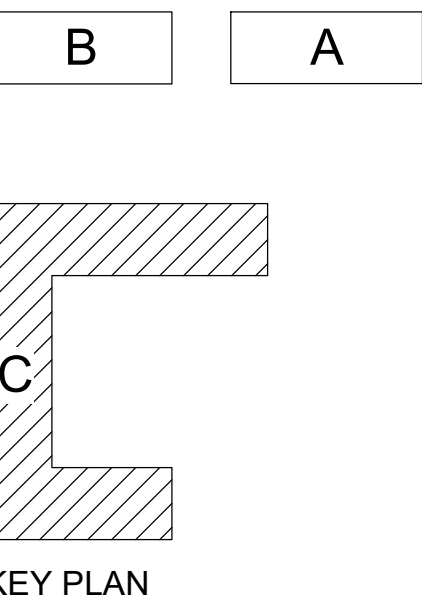
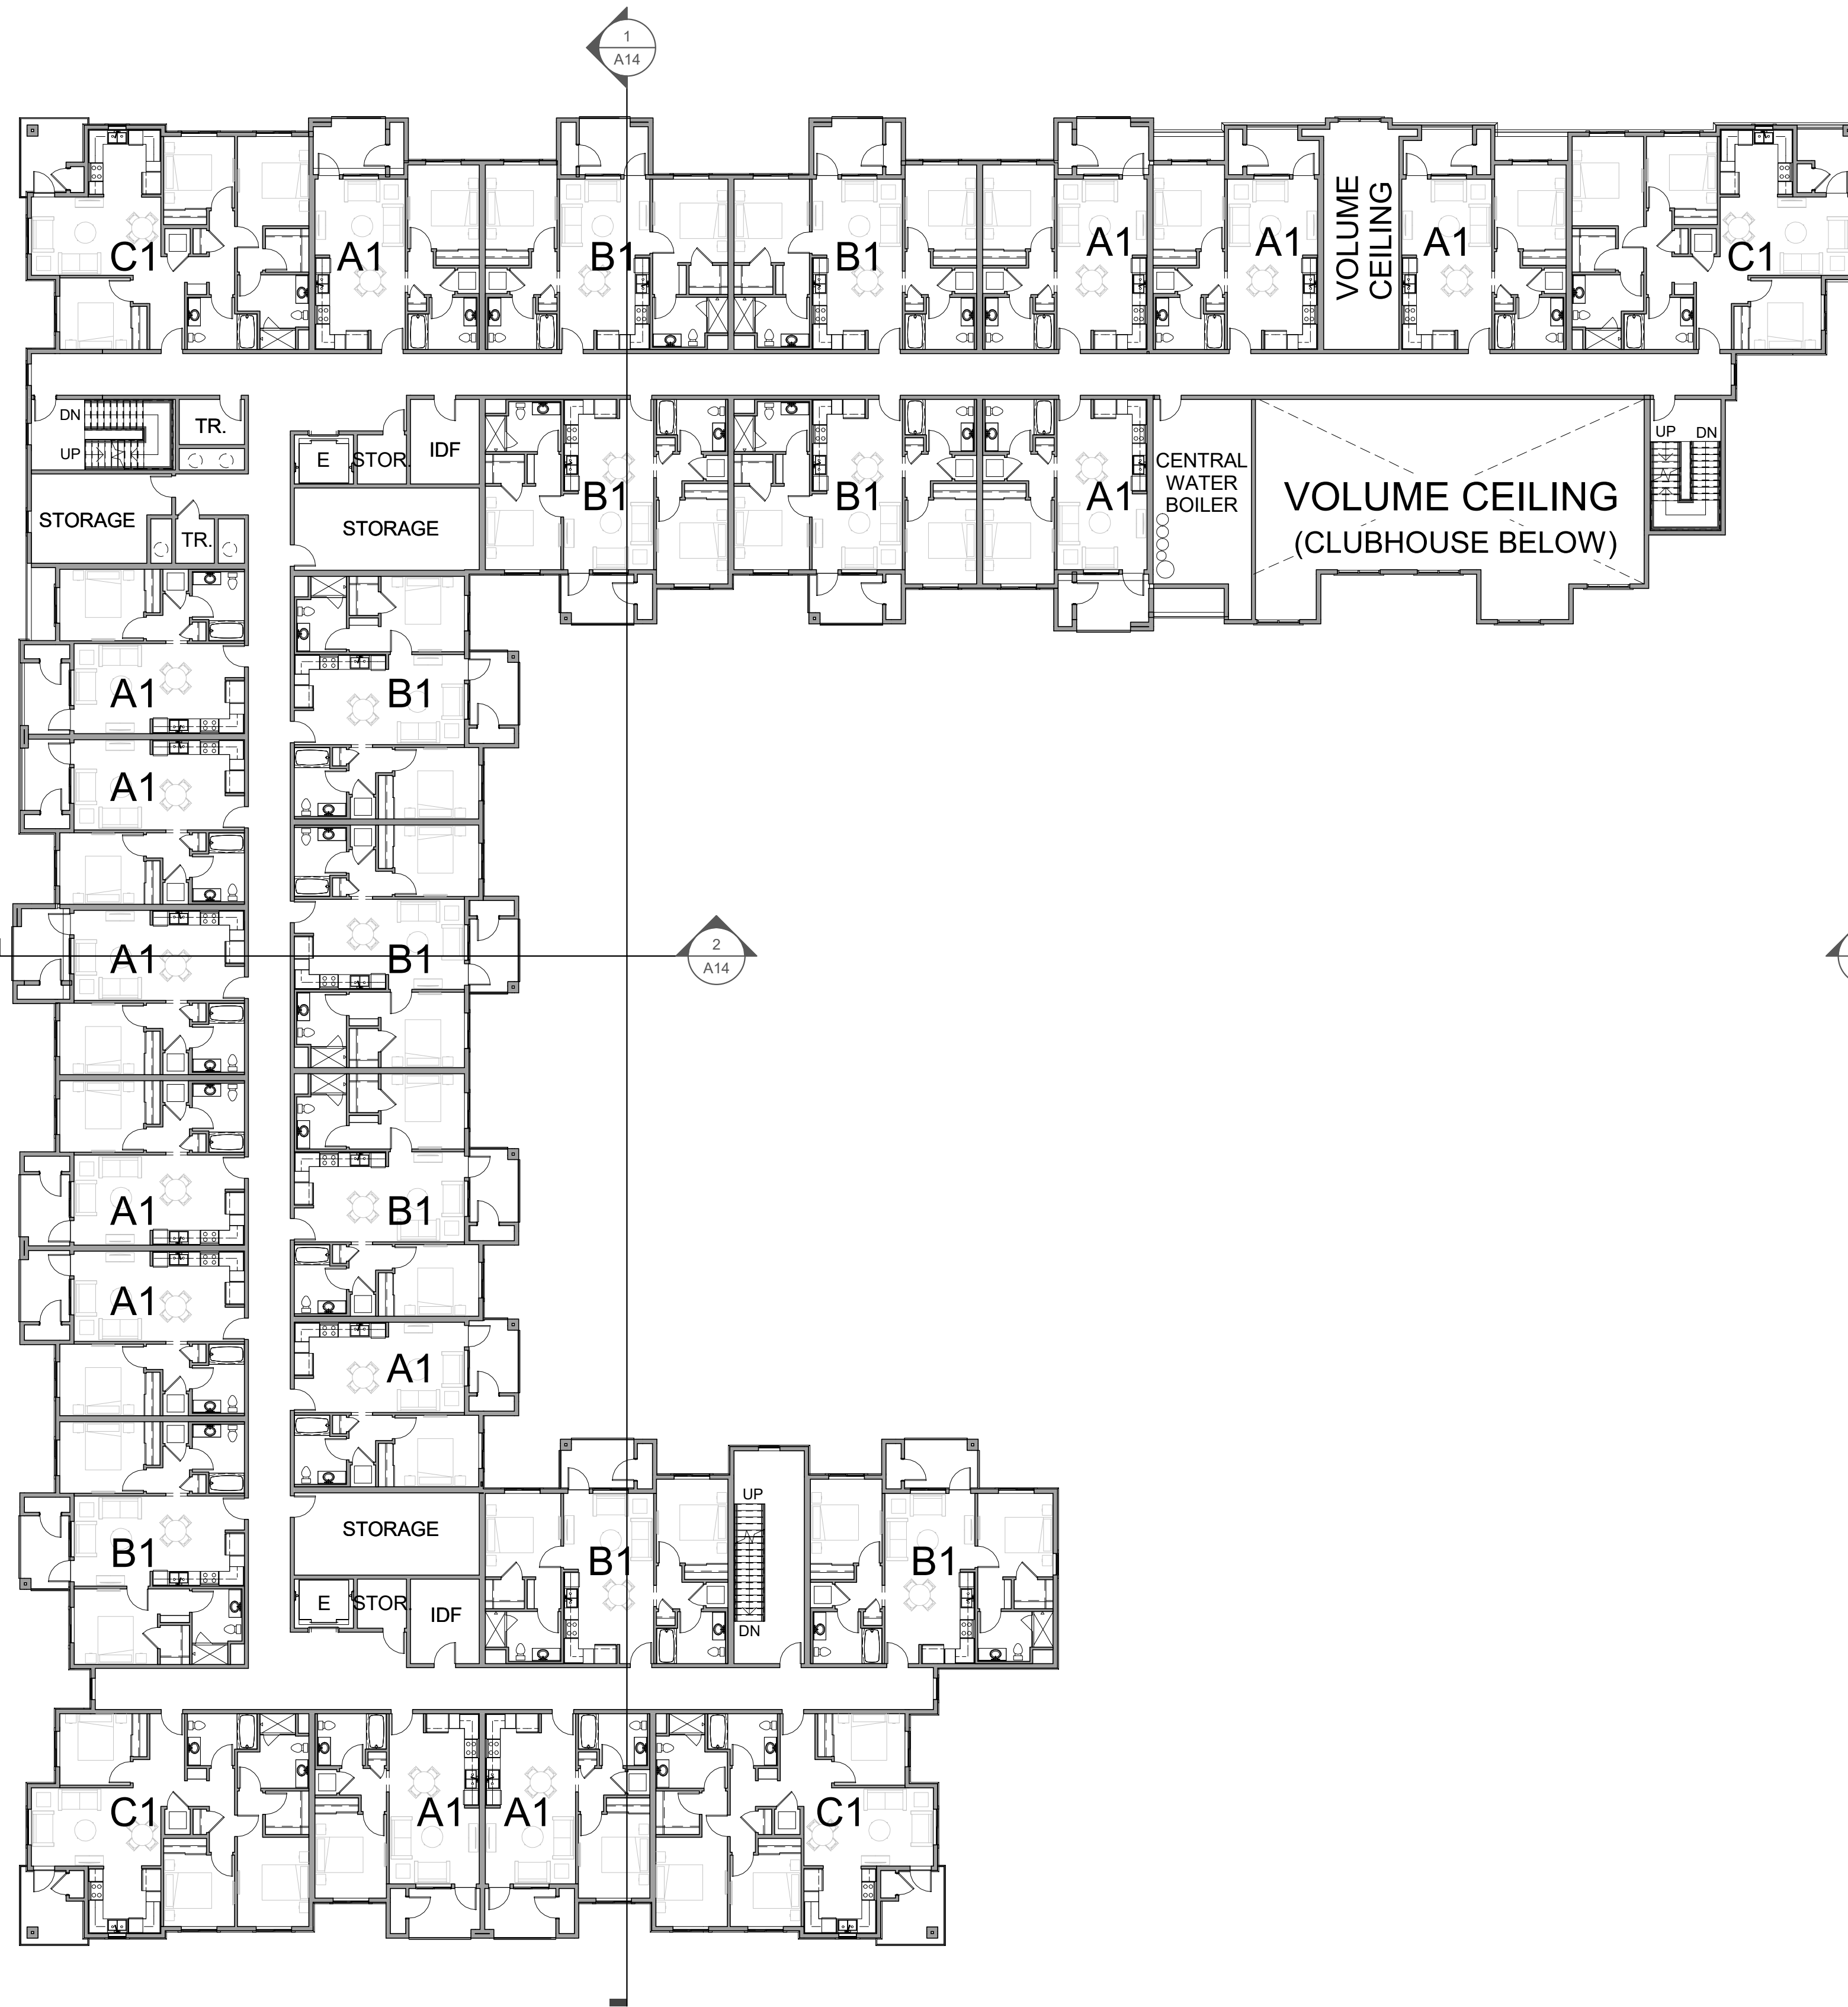


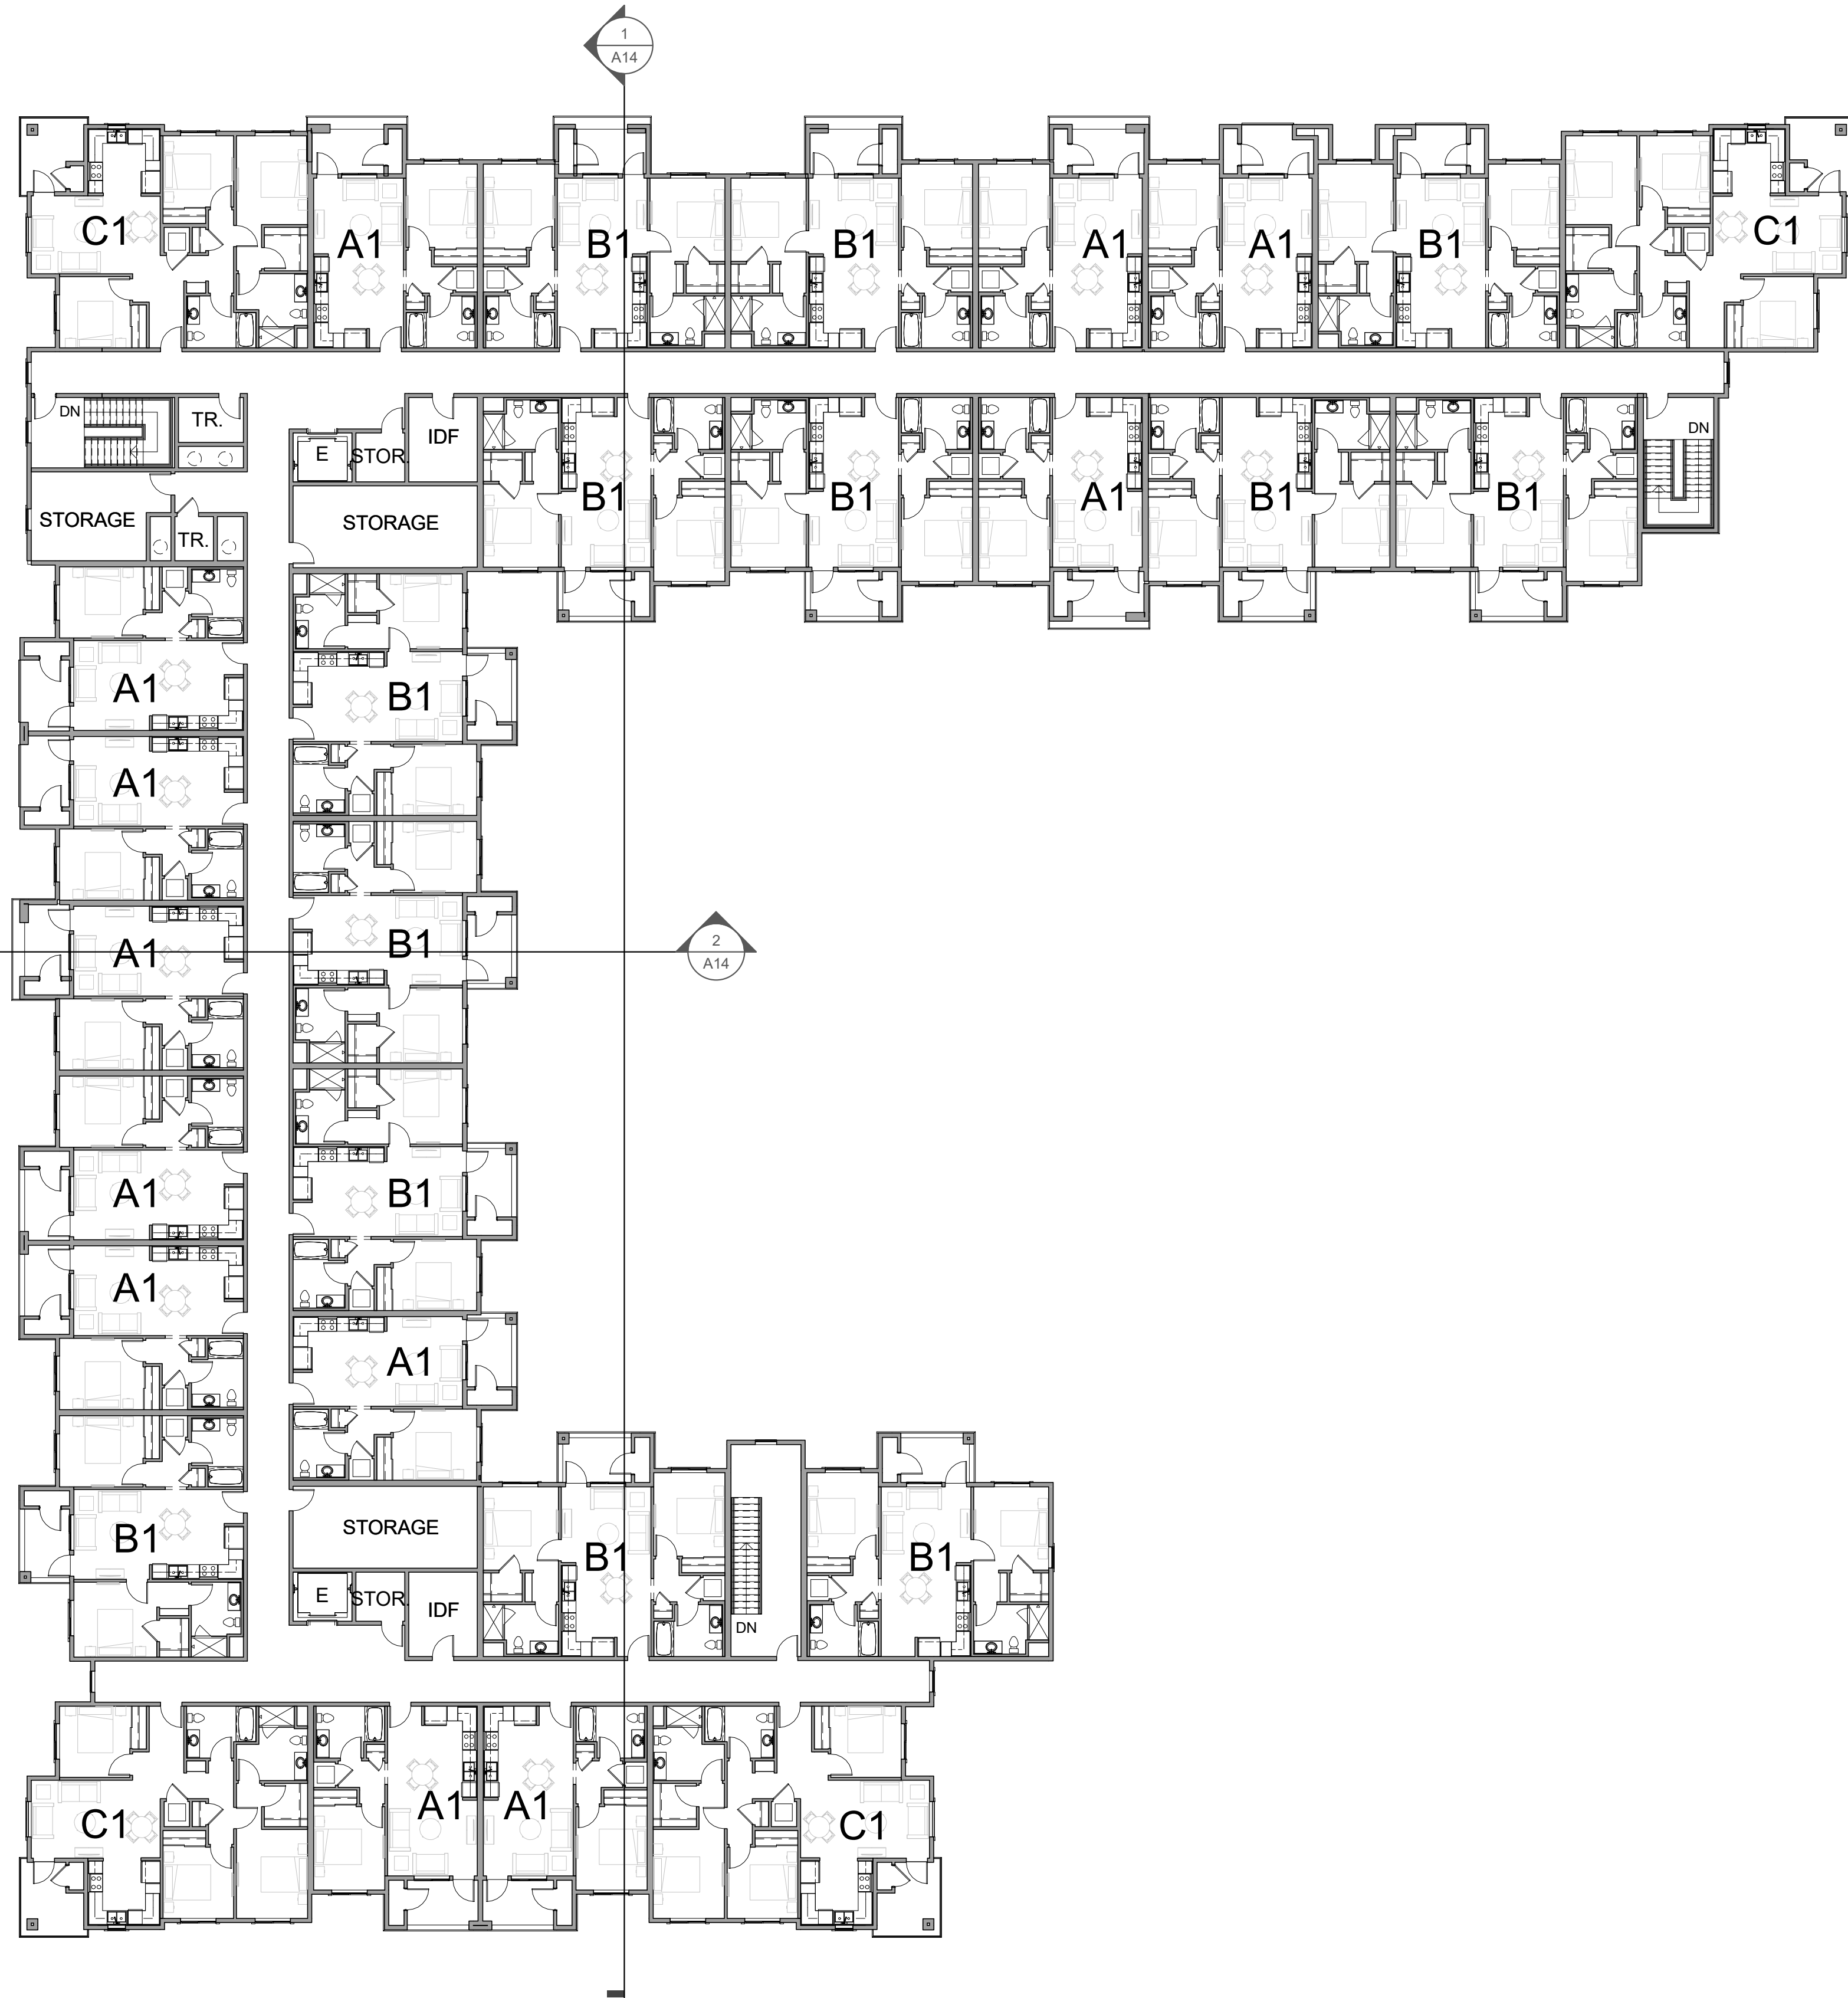

FOURTH FLOOR PLAN | 4
1/16" = 1'-0"




THIRD FLOOR PLAN | 3
1/16" = 1'-0"

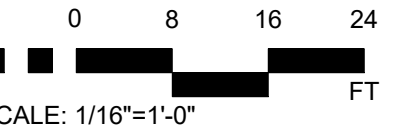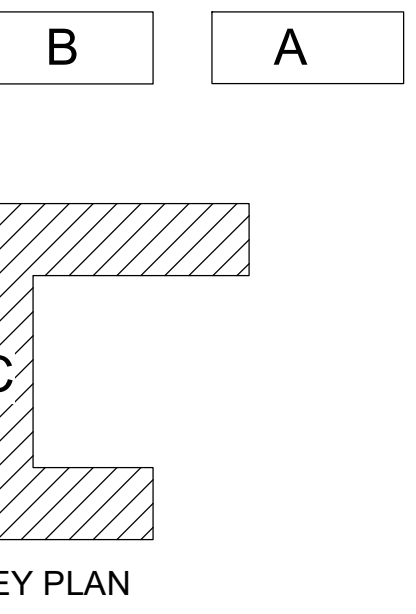





B A

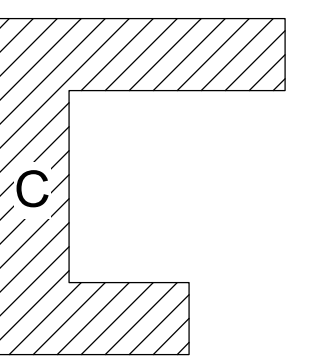


KEY PLAN

BUILDING C ROOF PLAN | 1
1/16" = 1'-0"

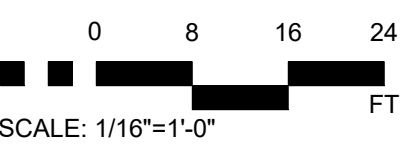


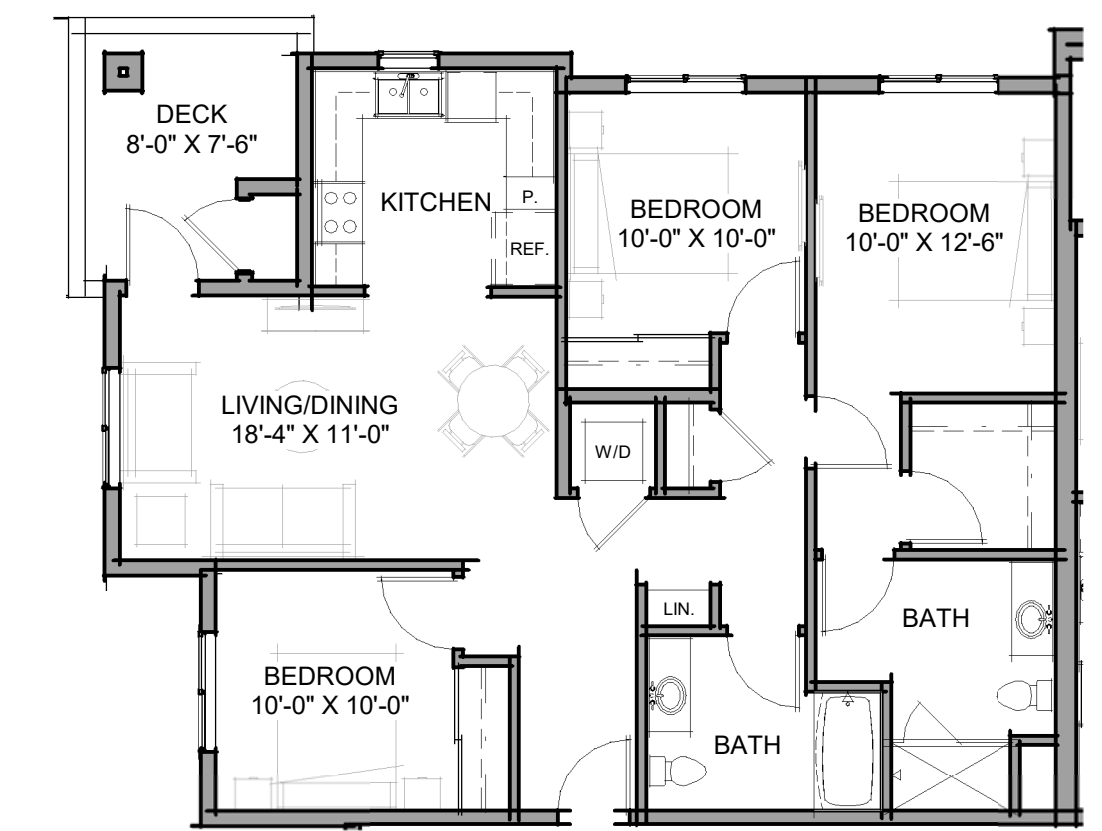

1,130 S.F. UNIT PLAN C1 C1
 $\frac{1}{8}" = 1'-0"$

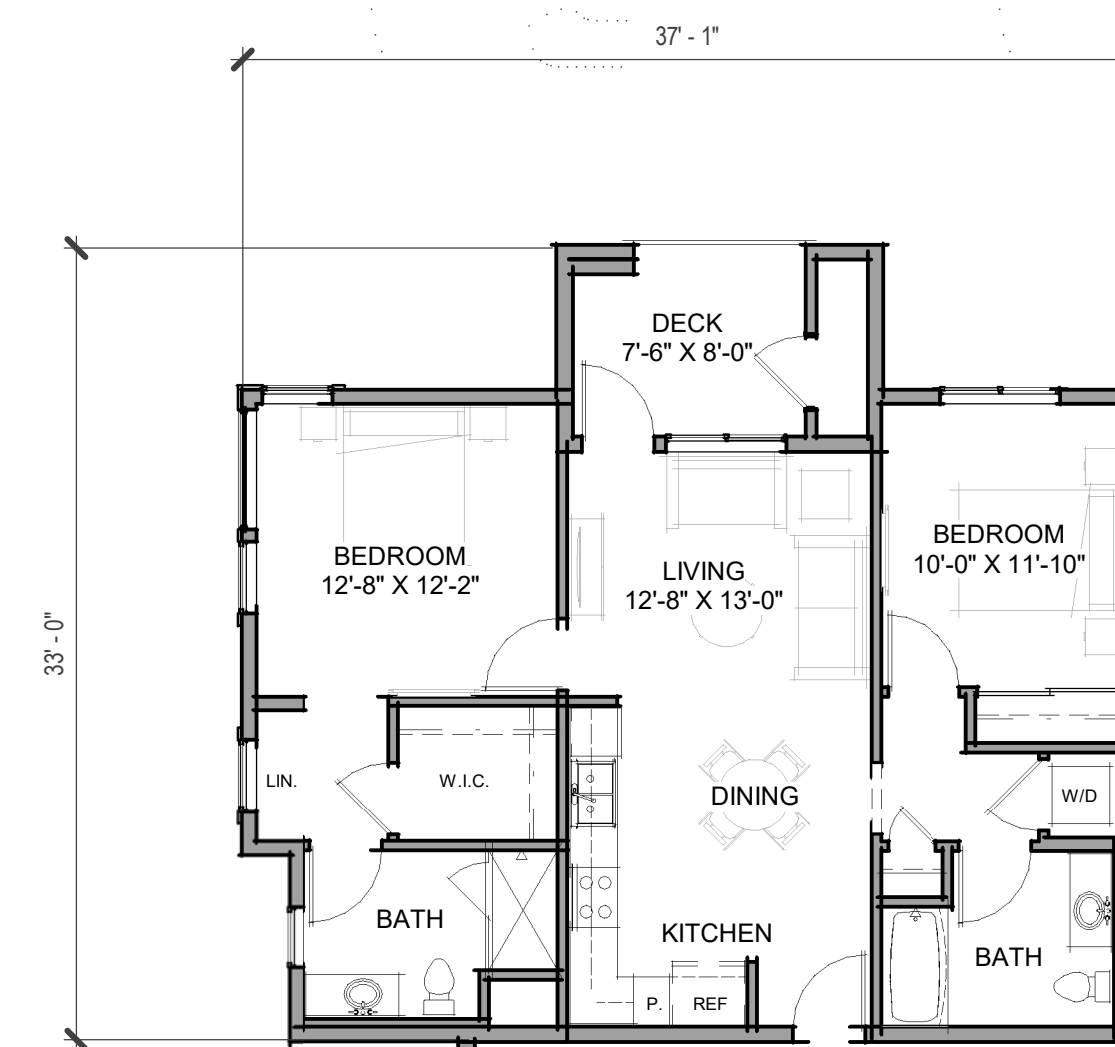


935 S.F. UNIT PLAN B2 B2
 $1/8" = 1'-0"$

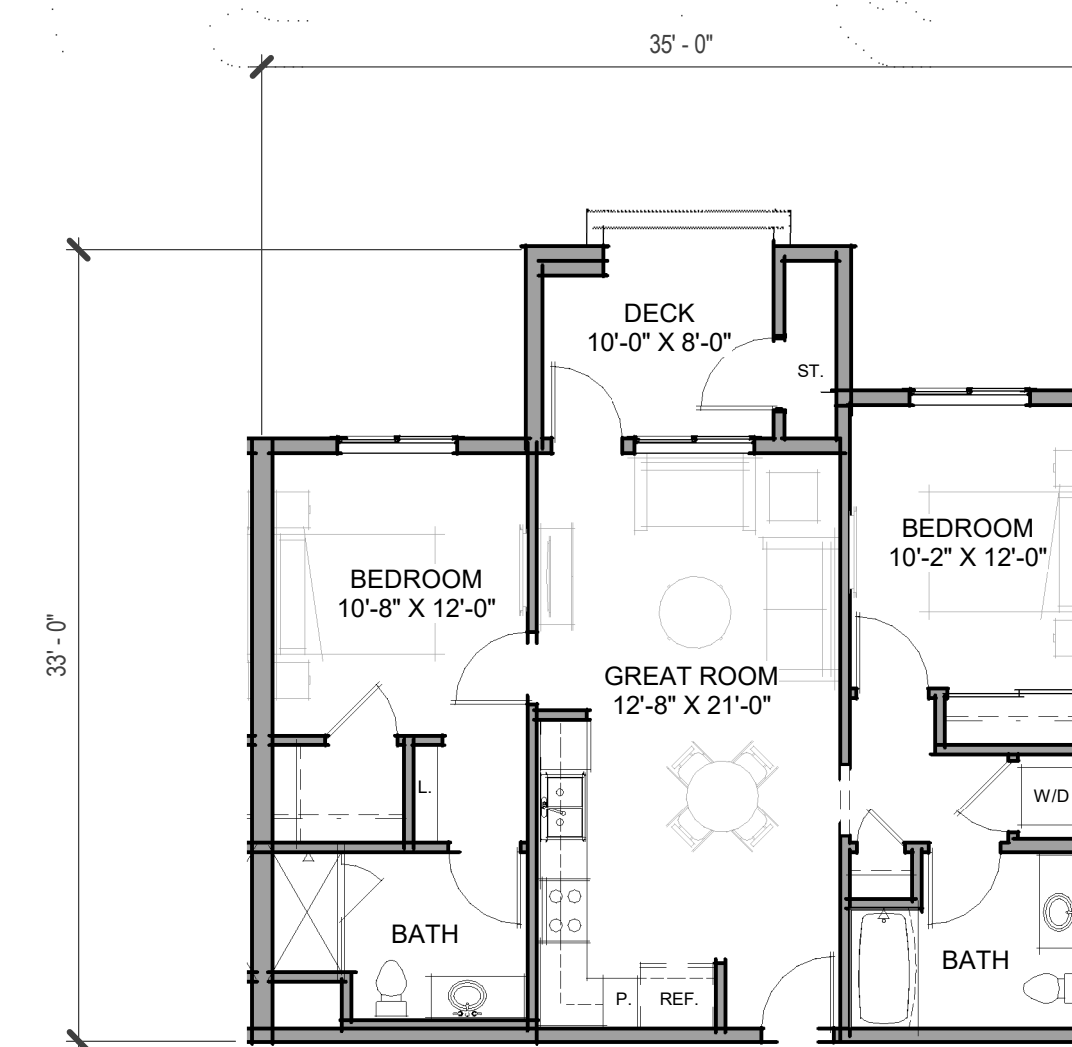

896 S.F. UNIT PLAN B1 B1
 $1/8" = 1'-0"$



622 S.F. UNIT PLAN A1
1/8" = 1'-0" A1

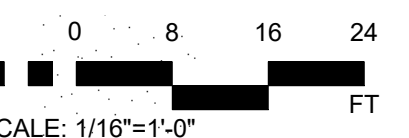

EXTERIOR PAINT LEGEND	
1	CORNICES, RAILINGS, + CANOPIES: SW7069 IRON ORE
2	ACCENT STUCCO: SW7042 SHOJI WHITE
3	BOARD + BATTEN: SW7042 SHOJI WHITE
4	CORNER WINDOW TRIM: SW0014 SHERATON SAGE
5	HORIZONTAL SIDING: SW0012 EMPIRE GOLD
6	TRIM: SW7032 WARM STONE
7	MAIN STUCCO: SW7643 PUSSYWILLOW
8	ACCENT STUCCO: SW0023 PEWTER TANKARD
9	AMENITIES STUCCO: SW0023 PEWTER TANKARD
10	CANOPOES AND RAILS: SW6258 TRICORN BLACK



WEST ELEVATION
1/16" = 1'-0"

2



EAST ELEVATION
1/16" = 1'-0"

4




NORTH ELEVATION
1/16" = 1'-0"

1




SOUTH ELEVATION
1/16" = 1'-0"



3

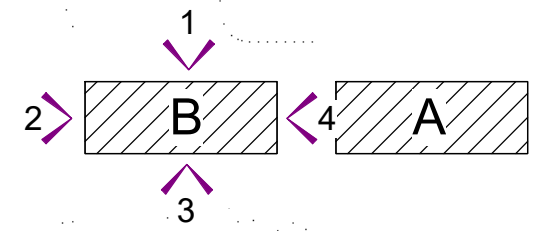

KEY PLAN

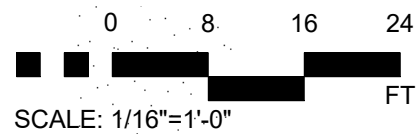

EXTERIOR PAINT LEGEND	
1	CORNICES, RAILINGS, + CANOPIES: SW7069 IRON ORE
2	ACCENT STUCCO: SW7042 SHOJI WHITE
3	BOARD + BATTEN: SW7042 SHOJI WHITE
4	CORNER WINDOW TRIM: SW0014 SHERATON SAGE
5	HORIZONTAL SIDING: SW0012 EMPIRE GOLD
6	TRIM: SW7032 WARM STONE
7	MAIN STUCCO: SW7643 PUSSYWILLOW
8	ACCENT STUCCO: SW0023 PEWTER TANKARD
9	AMENITIES STUCCO: SW0023 PEWTER TANKARD
10	CANOPOES AND RAILS: SW6258 TRICORN BLACK

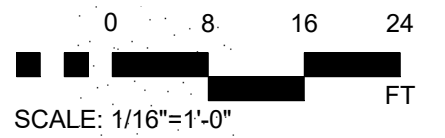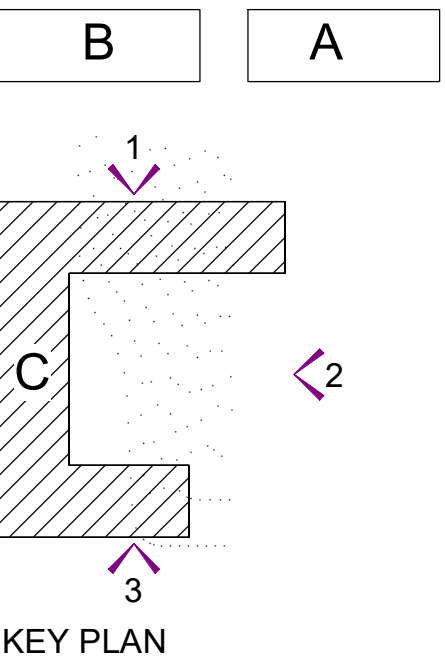

EXTERIOR PAINT LEGEND	
1	CORNICES, RAILINGS, + CANOPIES: SW7069 IRON ORE
2	ACCENT STUCCO: SW7042 SHOJI WHITE
3	BOARD + BATTEN: SW7042 SHOJI WHITE
4	CORNER WINDOW TRIM: SW0014 SHERATON SAGE
5	HORIZONTAL SIDING: SW0012 EMPIRE GOLD
6	TRIM: SW7032 WARM STONE
7	MAIN STUCCO: SW7643 PUSSYWILLOW
8	ACCENT STUCCO: SW0023 PEWTER TANKARD
9	AMENITIES STUCCO: SW0023 PEWTER TANKARD
10	CANOPOES AND RAILS: SW6258 TRICORN BLACK



WEST ELEVATION
1/16" = 1'-0"

1




COURTYARD NORTH ELEVATION
1/16" = 1'-0"

2





COURTYARD SOUTH ELEVATION
1/16" = 1'-0"

3

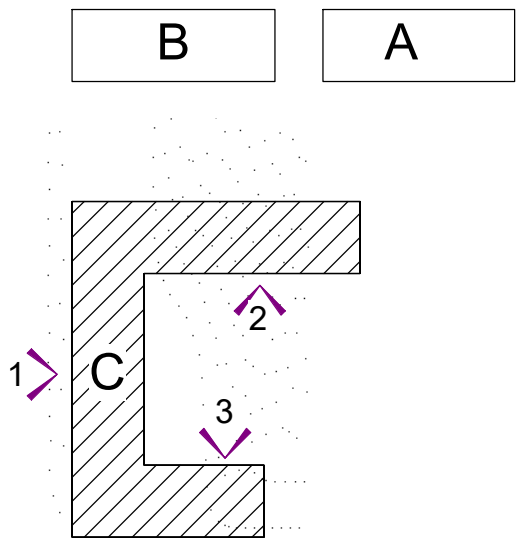


KEY PLAN

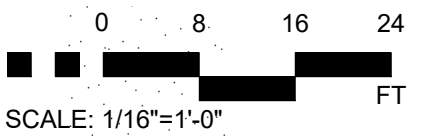

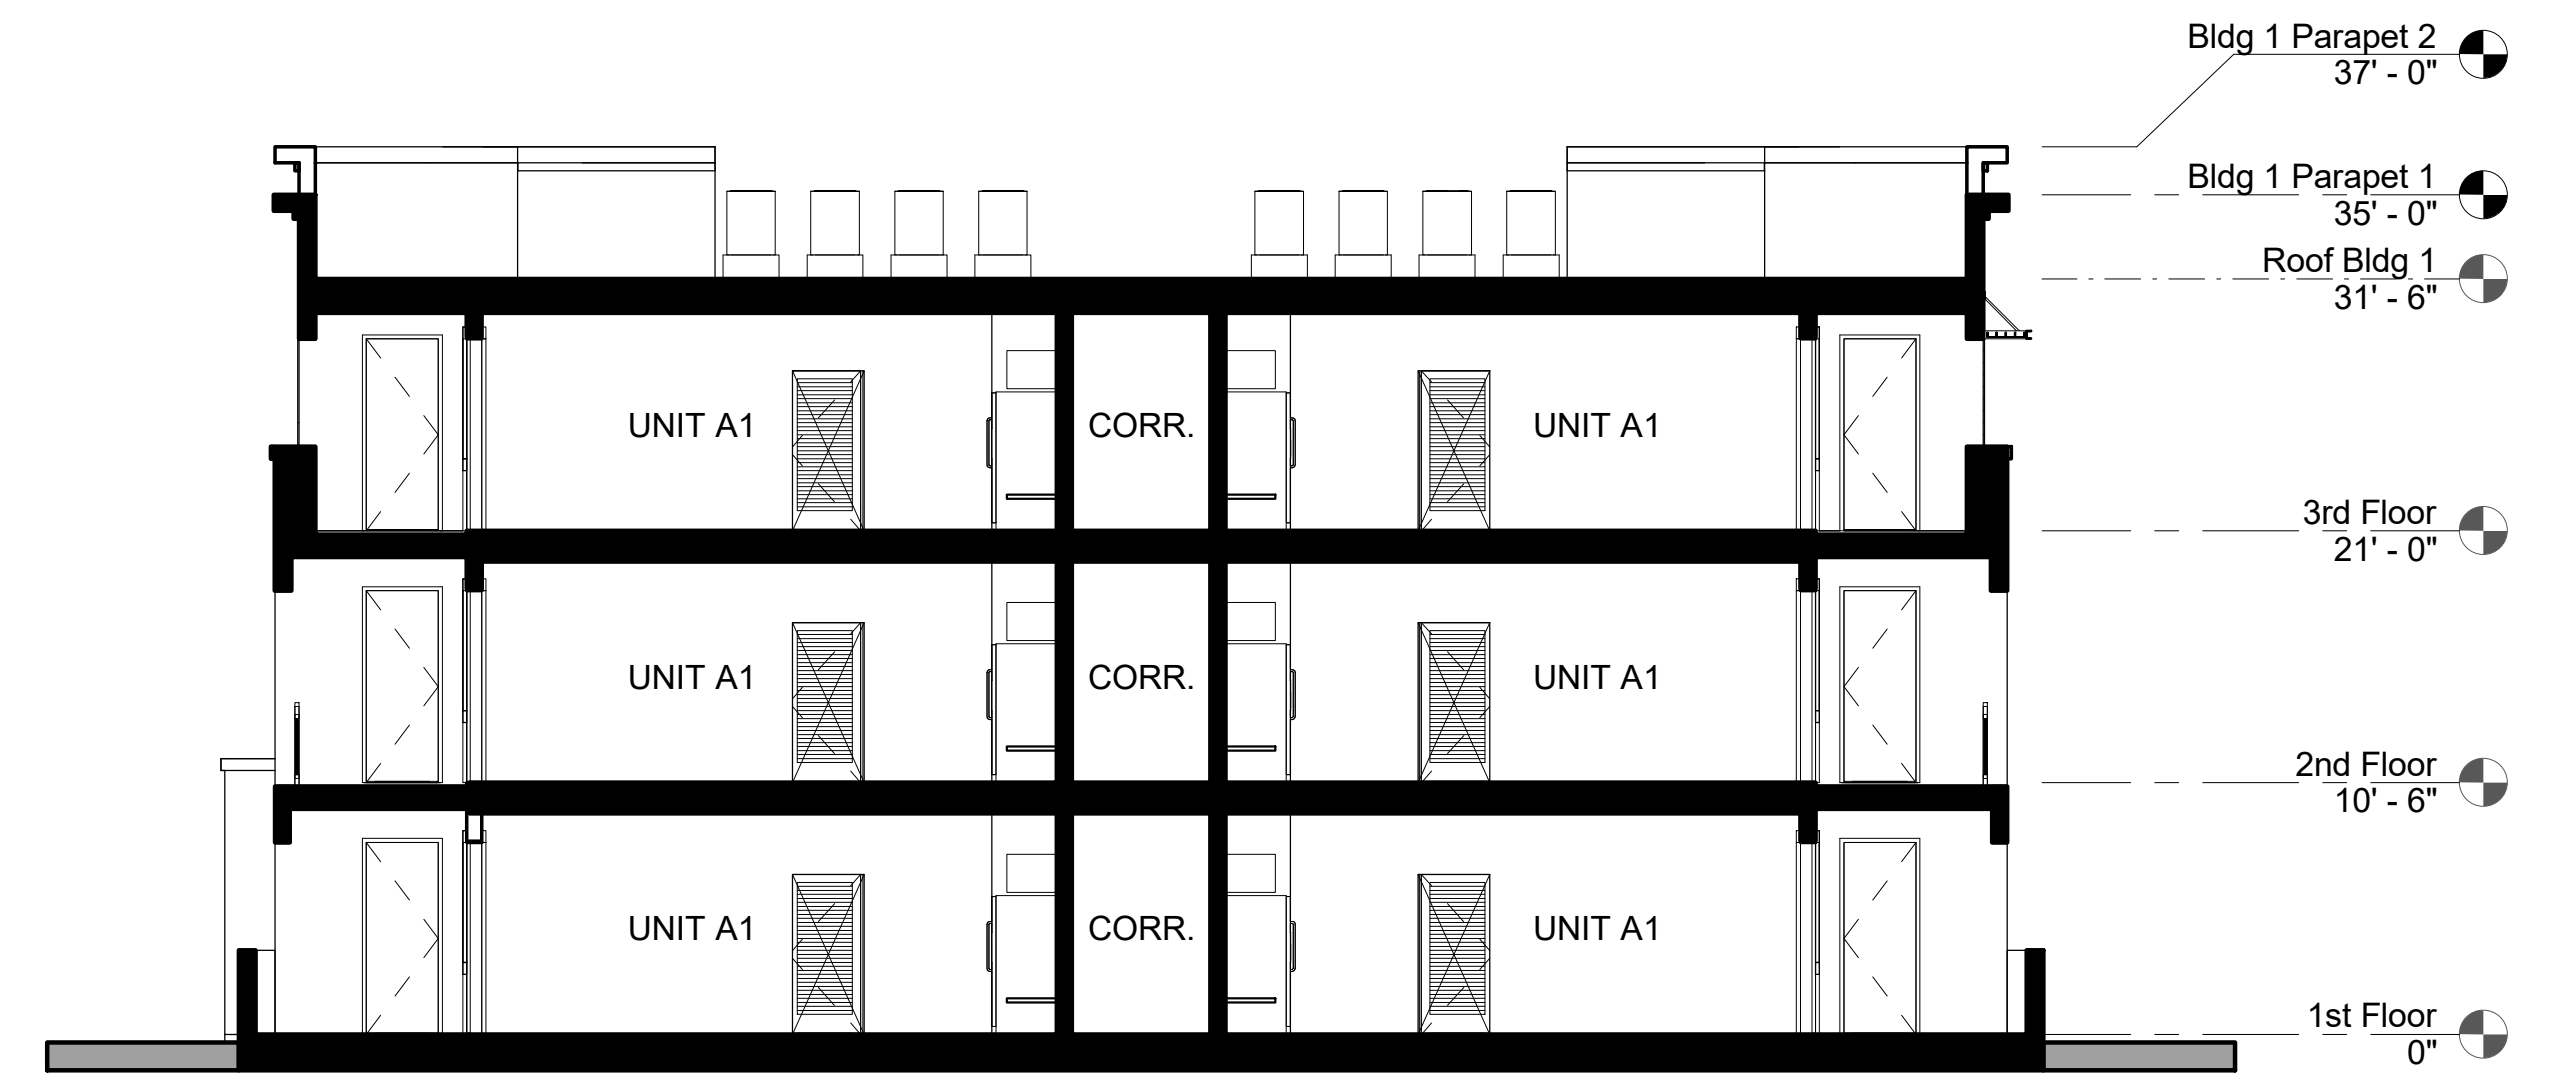

BUILDINGS A/B - SECTION 1 | 1
1/8" = 1'-0"

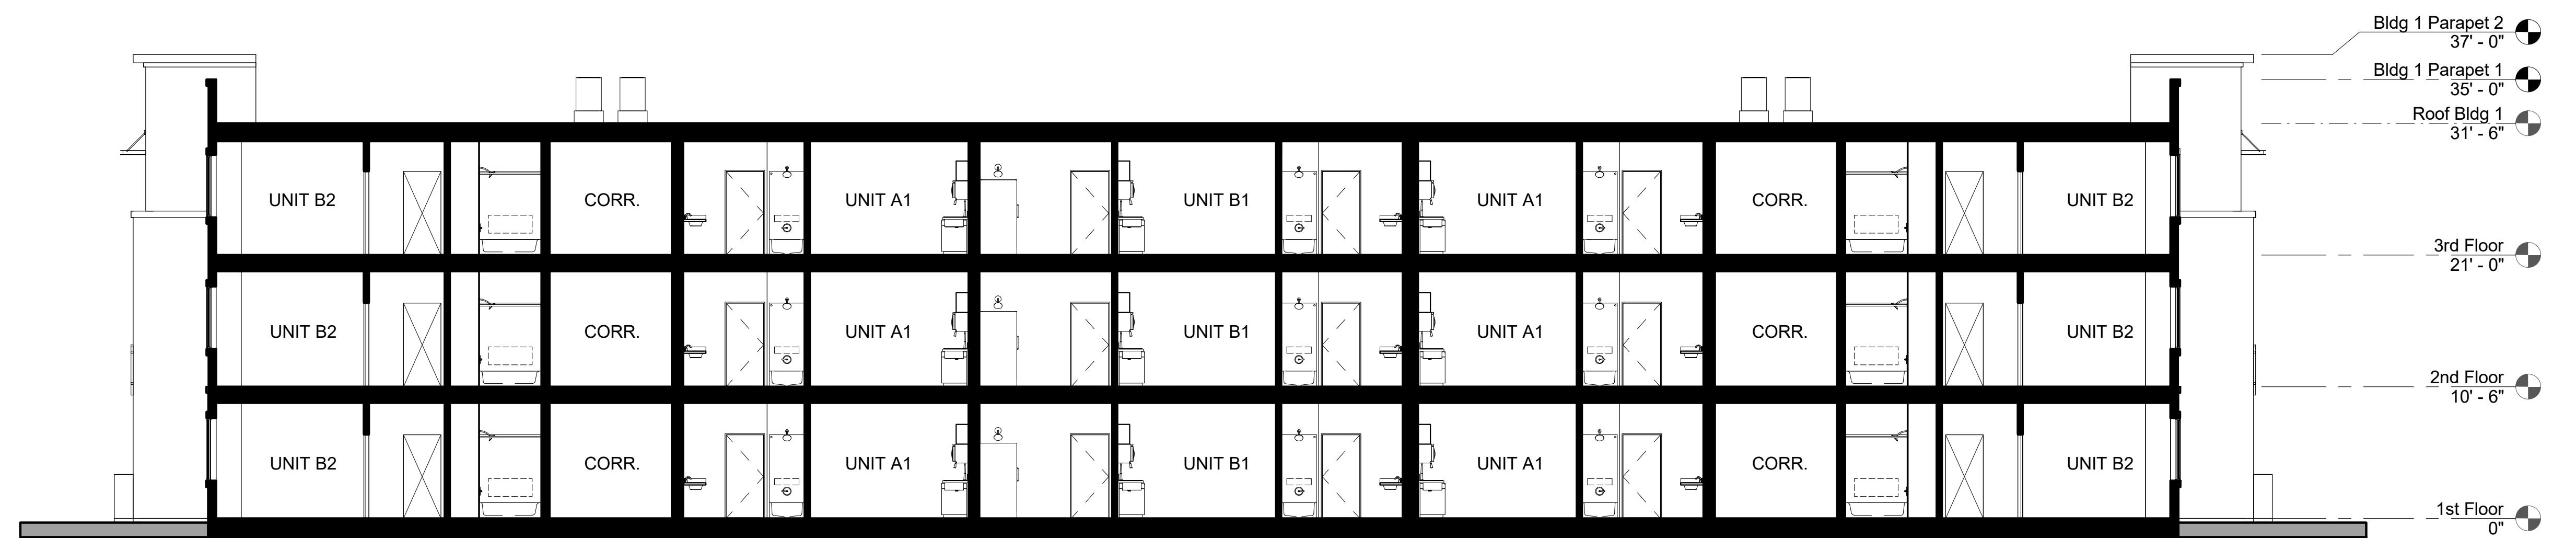

BUILDING A/B - SECTION 2 | 2
1/8" = 1'-0"


0 8 16 24
SCALE: 1/16"=1'-0" FT



BUILDING C SECTION 1 | 1
1/8" = 1'-0"



BUILDING C SECTION 2 | 2
1/8" = 1'-0"

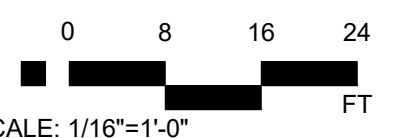



BIKE / MAINT. ELEVATION NORTH | 4
1/8" = 1'-0"



BIKE / MAINT. ELEVATION WEST | 3
1/8" = 1'-0"



BIKE / MAINT. ELEVATION SOUTH | 2
1/8" = 1'-0"



BIKE / MAINT. ELEVATION EAST | 1
1/8" = 1'-0"

Garage Parapet
12' - 6"
Garage Pl.
10' - 0"



STUCCO FINISH



CORNICES



ACCENT STUCCO & BOARD + BATTEN



CORNER WINDOW TRIM



HORIZONTAL SIDING



TRIM



MAIN STUCCO



ACCENT STUCCO & ADMIN STUCCO



CANOPIES + RAILINGS



HARDIEPANEL VERTICAL SIDING BOARD AND BATTEN




LOUVERED CANOPIES



HARDIEPANEL HORIZONTAL SIDING



1X1 TUBE STEEL RAILING

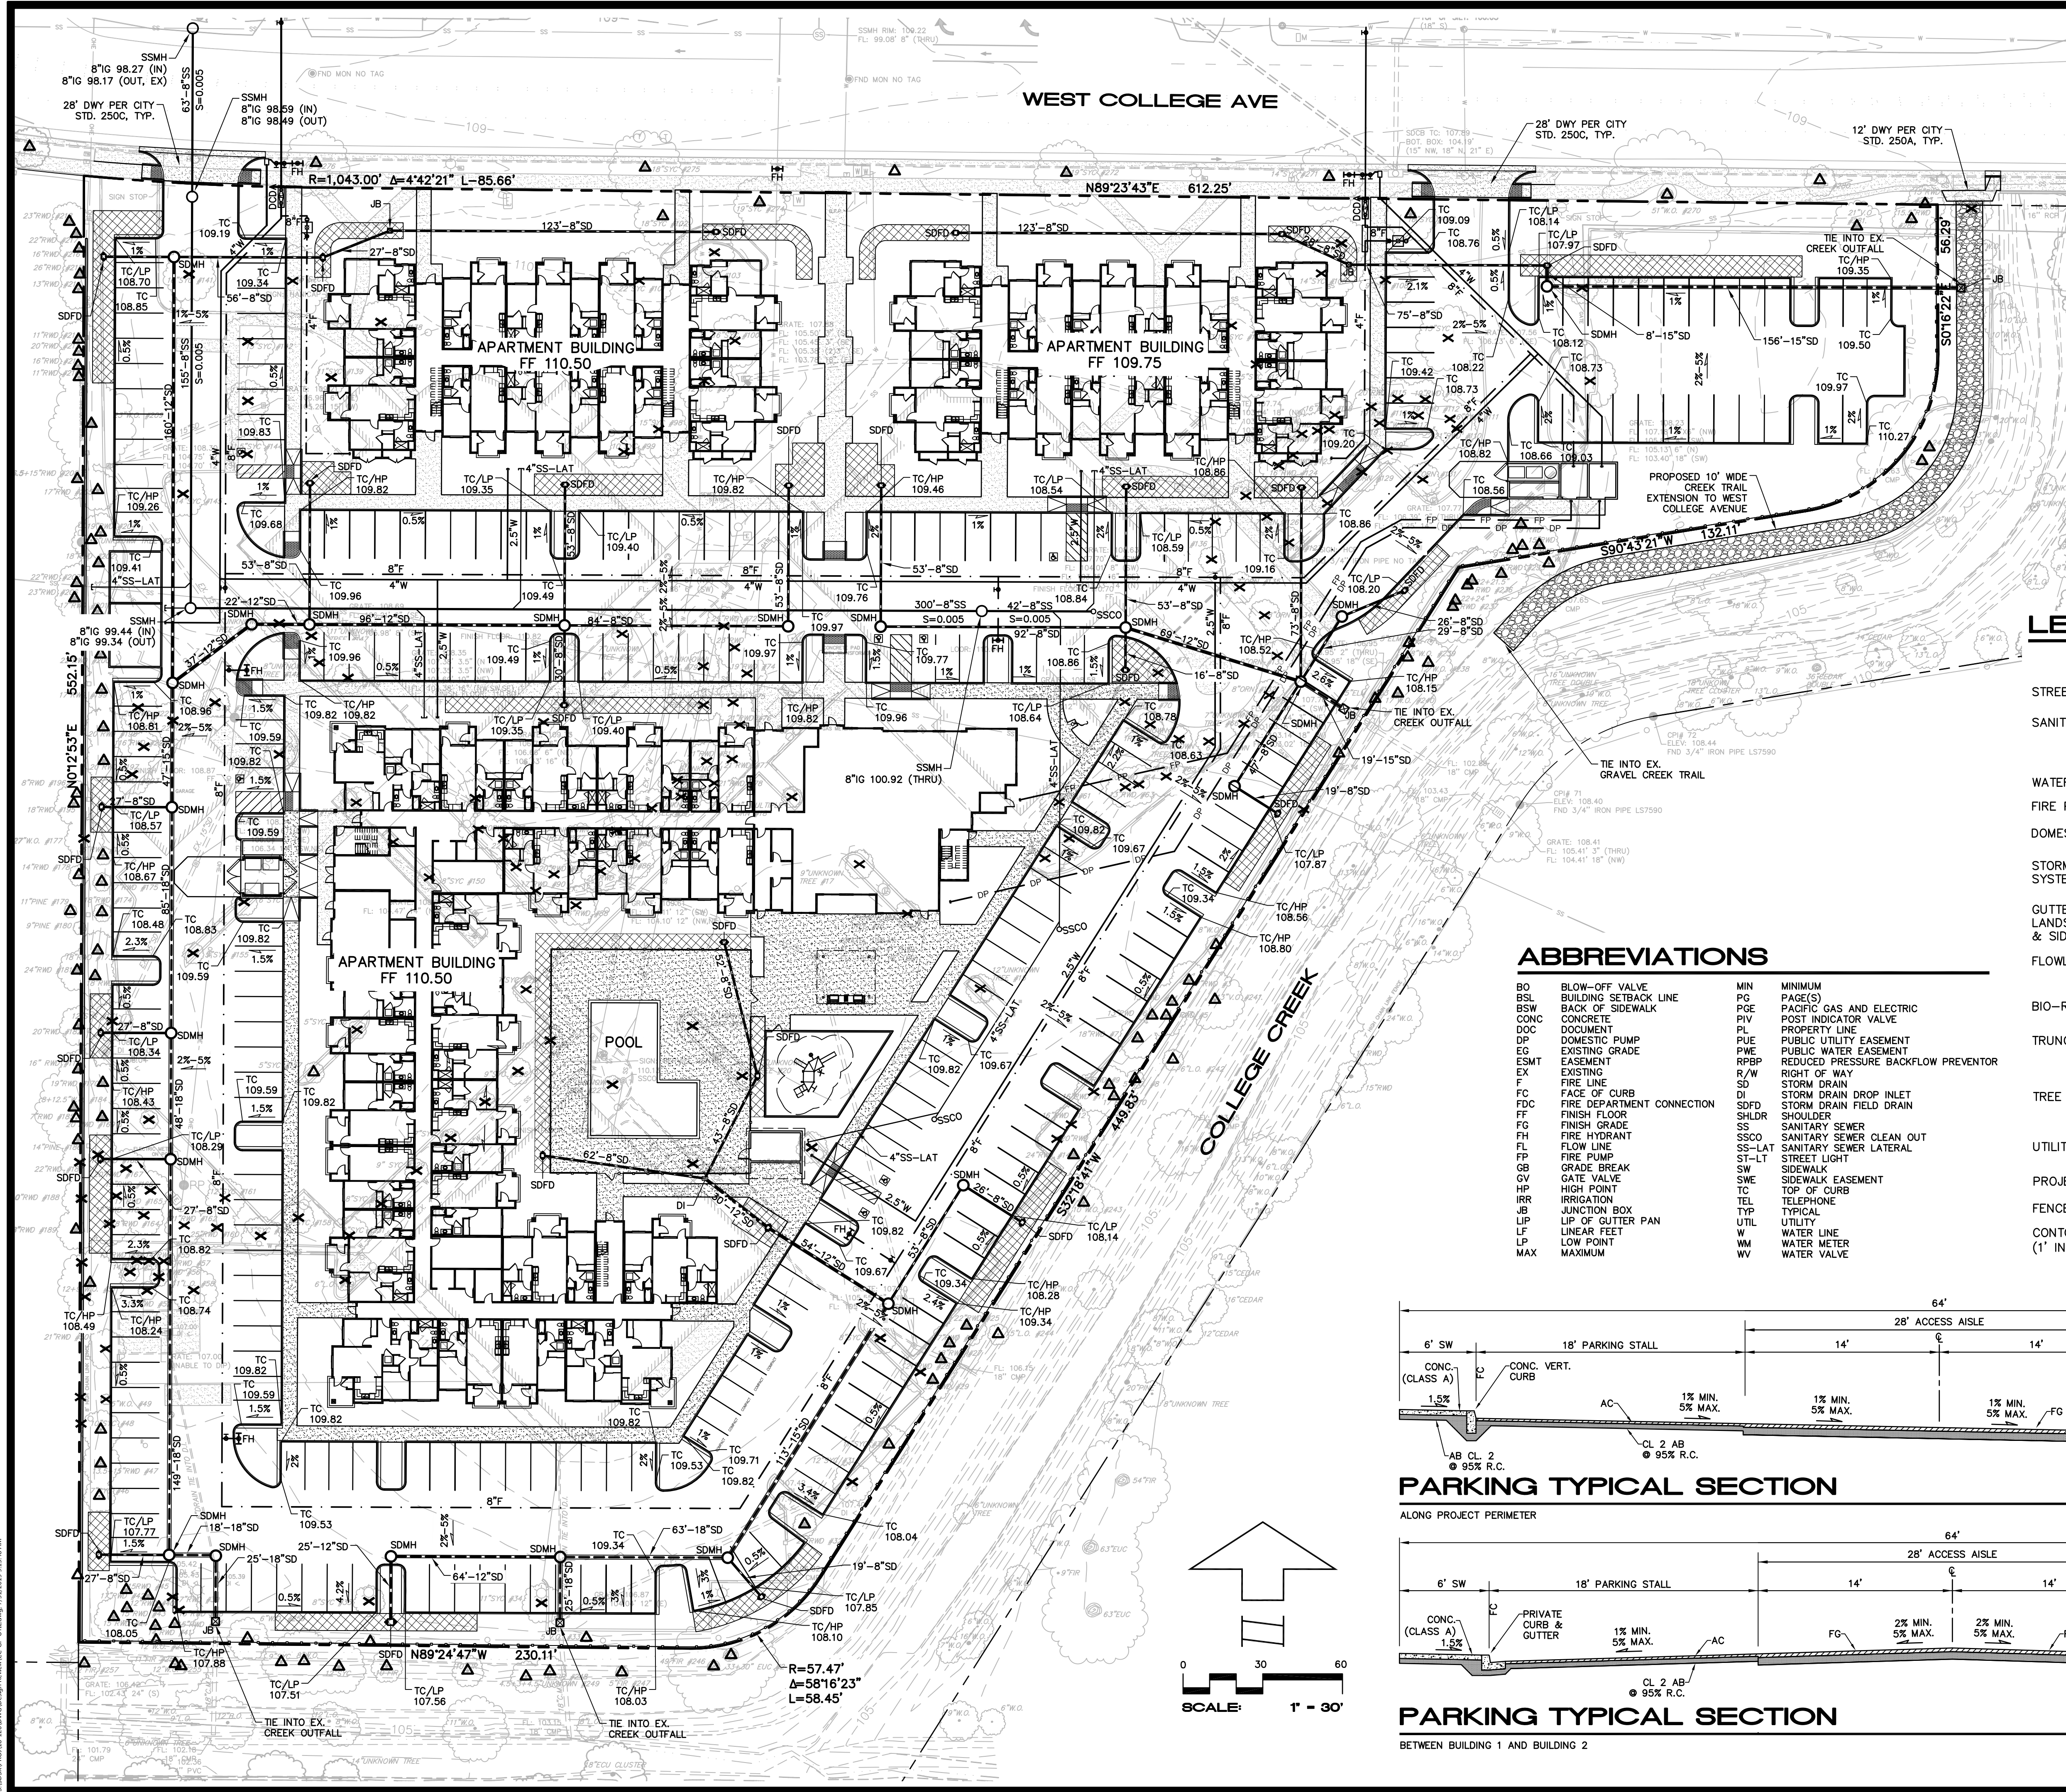

BENCHMARK

CINQUINI & PASSARINO CONTROL POINT NO. 7, BEING A FOUND CUT 'X' IN THE TOP OF CURB ALONG WEST COLLEGE AVENUE AS SHOWN HEREON. ASSUMED ELEVATION= 107.82' (NAVD 88)

OWNER

SONOMA COUNTY
COMMUNITY DEVELOPMENT COMMISSION
1440 GUERNEVILLE ROAD
SANTA ROSA, CA 95403
(707) 565-7550

DEVELOPER

USA PROPERTIES FUND
ROYCE PATCH
3200 DOUGLAS BLVD, SUITE #200
ROSEVILLE, CA 95661
(916) 724-3840

ENGINEER

CIVIL DESIGN CONSULTANTS, INC.
2200 RANGE AVENUE, SUITE 204
SANTA ROSA, CA 95403
(707) 542-4820


SURVEYOR

CINQUINI & PASSARINO, INC.
1360 NORTH DUTTON AVE., STE 150
SANTA ROSA, CA 95401
(707) 542-6268

ARCHITECT


LPAS ARCHITECTURE AND DESIGN
2484 NATOMAS PARK DRIVE, SUITE 100
SACRAMENTO, CA 95833
(916) 443-0335

LEGEND

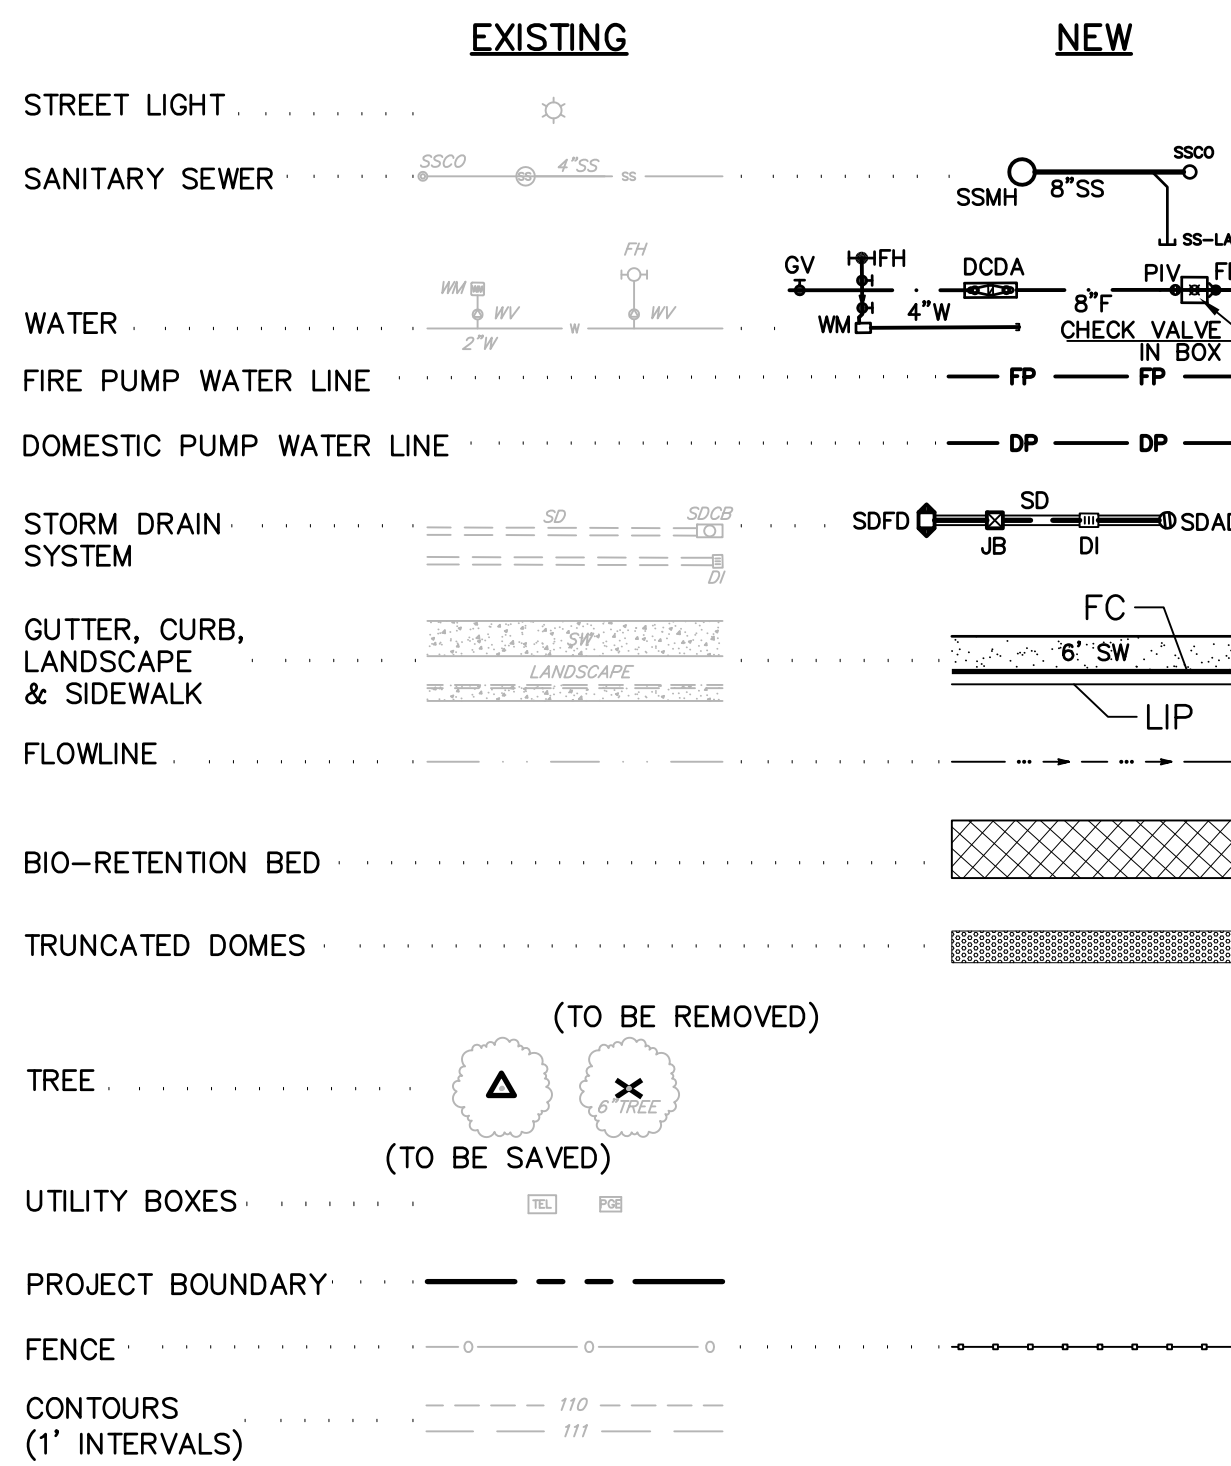


ABBREVIATIONS

BO	BLOW-OFF VALVE	MIN	MINIMUM
BSL	BACK OF SIDEWALK	PG	PAGE(S)
BSW	BACK OF SIDEWALK	PGE	PACIFIC GAS AND ELECTRIC
CONC	CONCRETE	PIV	POST INDICATOR VALVE
DOC	DOCUMENT	PL	PROPERTY LINE
DP	DOMESTIC PUMP	PUE	PUBLIC UTILITY EASEMENT
EG	EXISTING GRADE	PWE	PUBLIC WATER EASEMENT
EASE	EASEMENT	RBPB	REDUCED PRESSURE BACKFLOW PREVENTOR
EX	EXISTING	R/W	RIGHT OF WAY
FC	FACE OF CURB	SD	STORM DRAIN
FDC	FIRE DEPARTMENT CONNECTION	DI	STORM DRAIN DROP INLET
FF	FINISH FLOOR	SDFI	STORM DRAIN FIELD DRAIN
FG	FINISH GRADE	SHLDR	SHOULDER
FI	FIRE HYDRANT	SS	SANITARY SEWER
FL	FLOW LINE	SSCO	SANITARY SEWER CLEAN OUT
FP	FIRE PUMP	SS-LAT	SANITARY SEWER LATERAL
GB	GRADE BREAK	ST-LT	STREET LIGHT
GV	GATE VALVE	SW	SIDEWALK
HP	HIGH POINT	SWE	SIDEWALK EASEMENT
IRR	IRRIGATION	TC	TOP OF CURB
JB	JUNCTION BOX	TEL	TELEPHONE
LP	LINEAR FEET	TYP	TYPICAL
LP	LOW POINT	UTL	UTILITY
MAX	MAXIMUM	W	WATER LINE
		WM	WATER METER
		WV	WATER VALVE

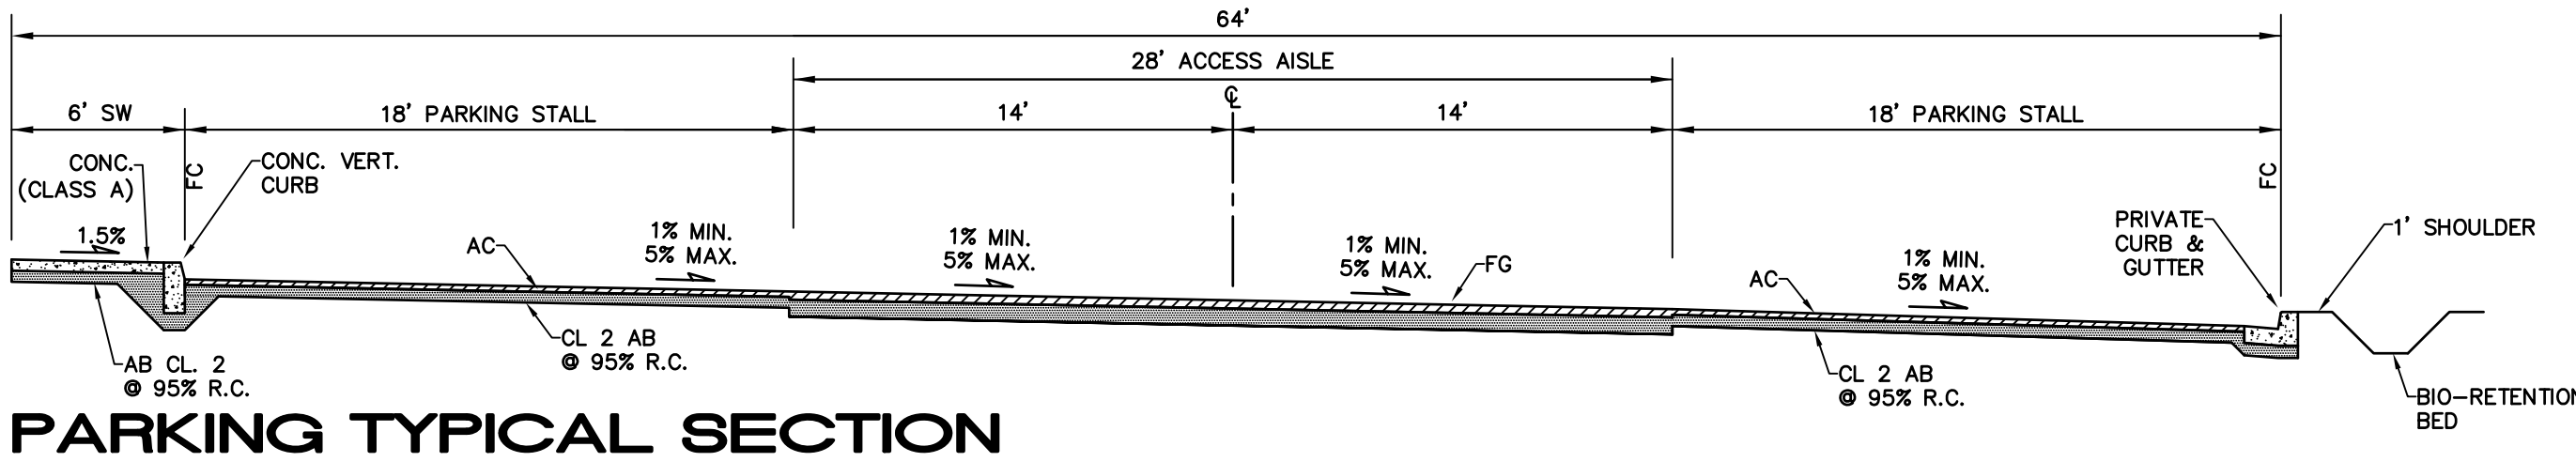

PARKING TYPICAL SECTION


ALONG PROJECT PERIMETER

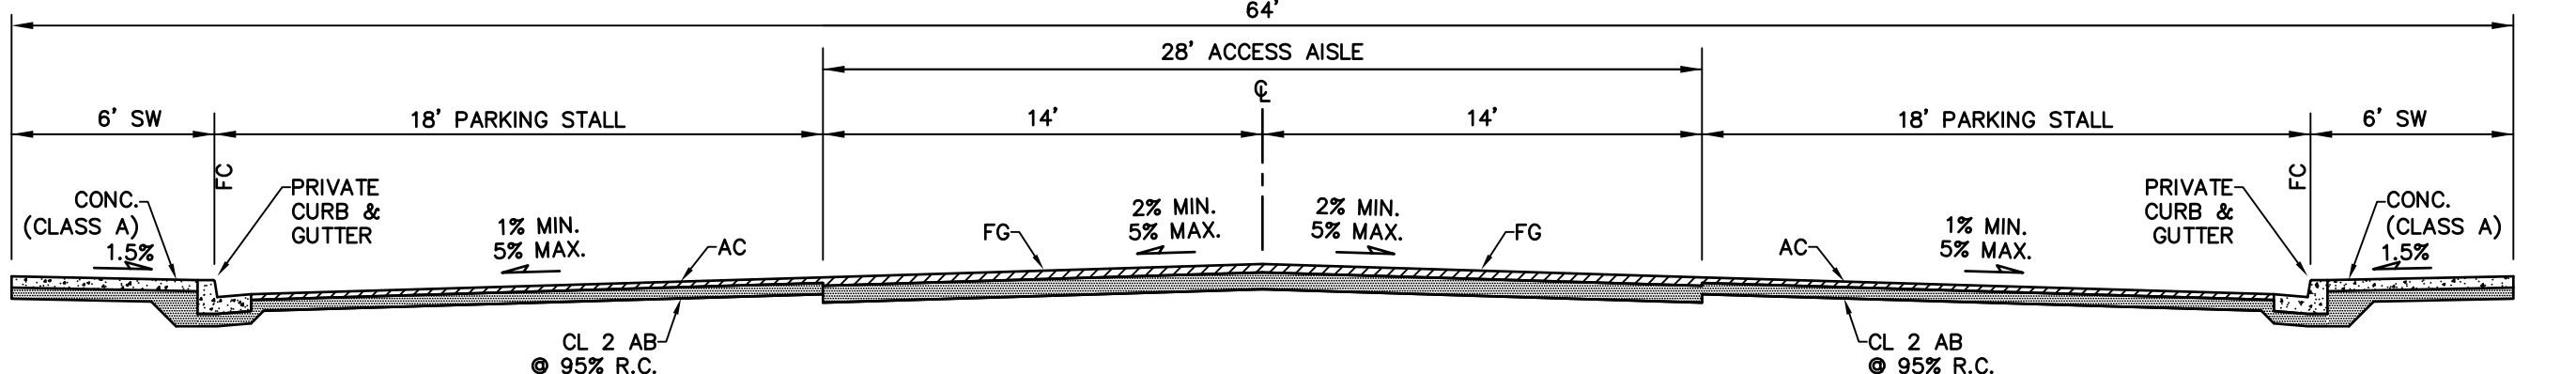

PARKING TYPICAL SECTION


BETWEEN BUILDING 1 AND BUILDING 2

Jul 30, 2019 - 5:50pm
G:\Shared drives\ProjectServer\19-053\dwg\19-053_CP.dwg

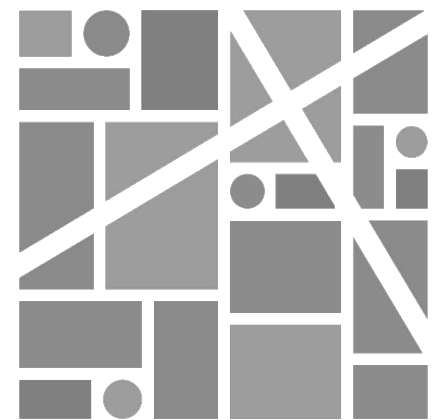

INTEGRA
PLANNING+
LANDSCAPE
ARCHITECTURE

CONCEPTUAL PLANS
LANDSCAPE SITE PLAN
COLLEGE CREEK APARTMENTS
2150 W. COLLEGE AVE, SANTA ROSA, CALIFORNIA
USA PROPERTIES FUND, INC.

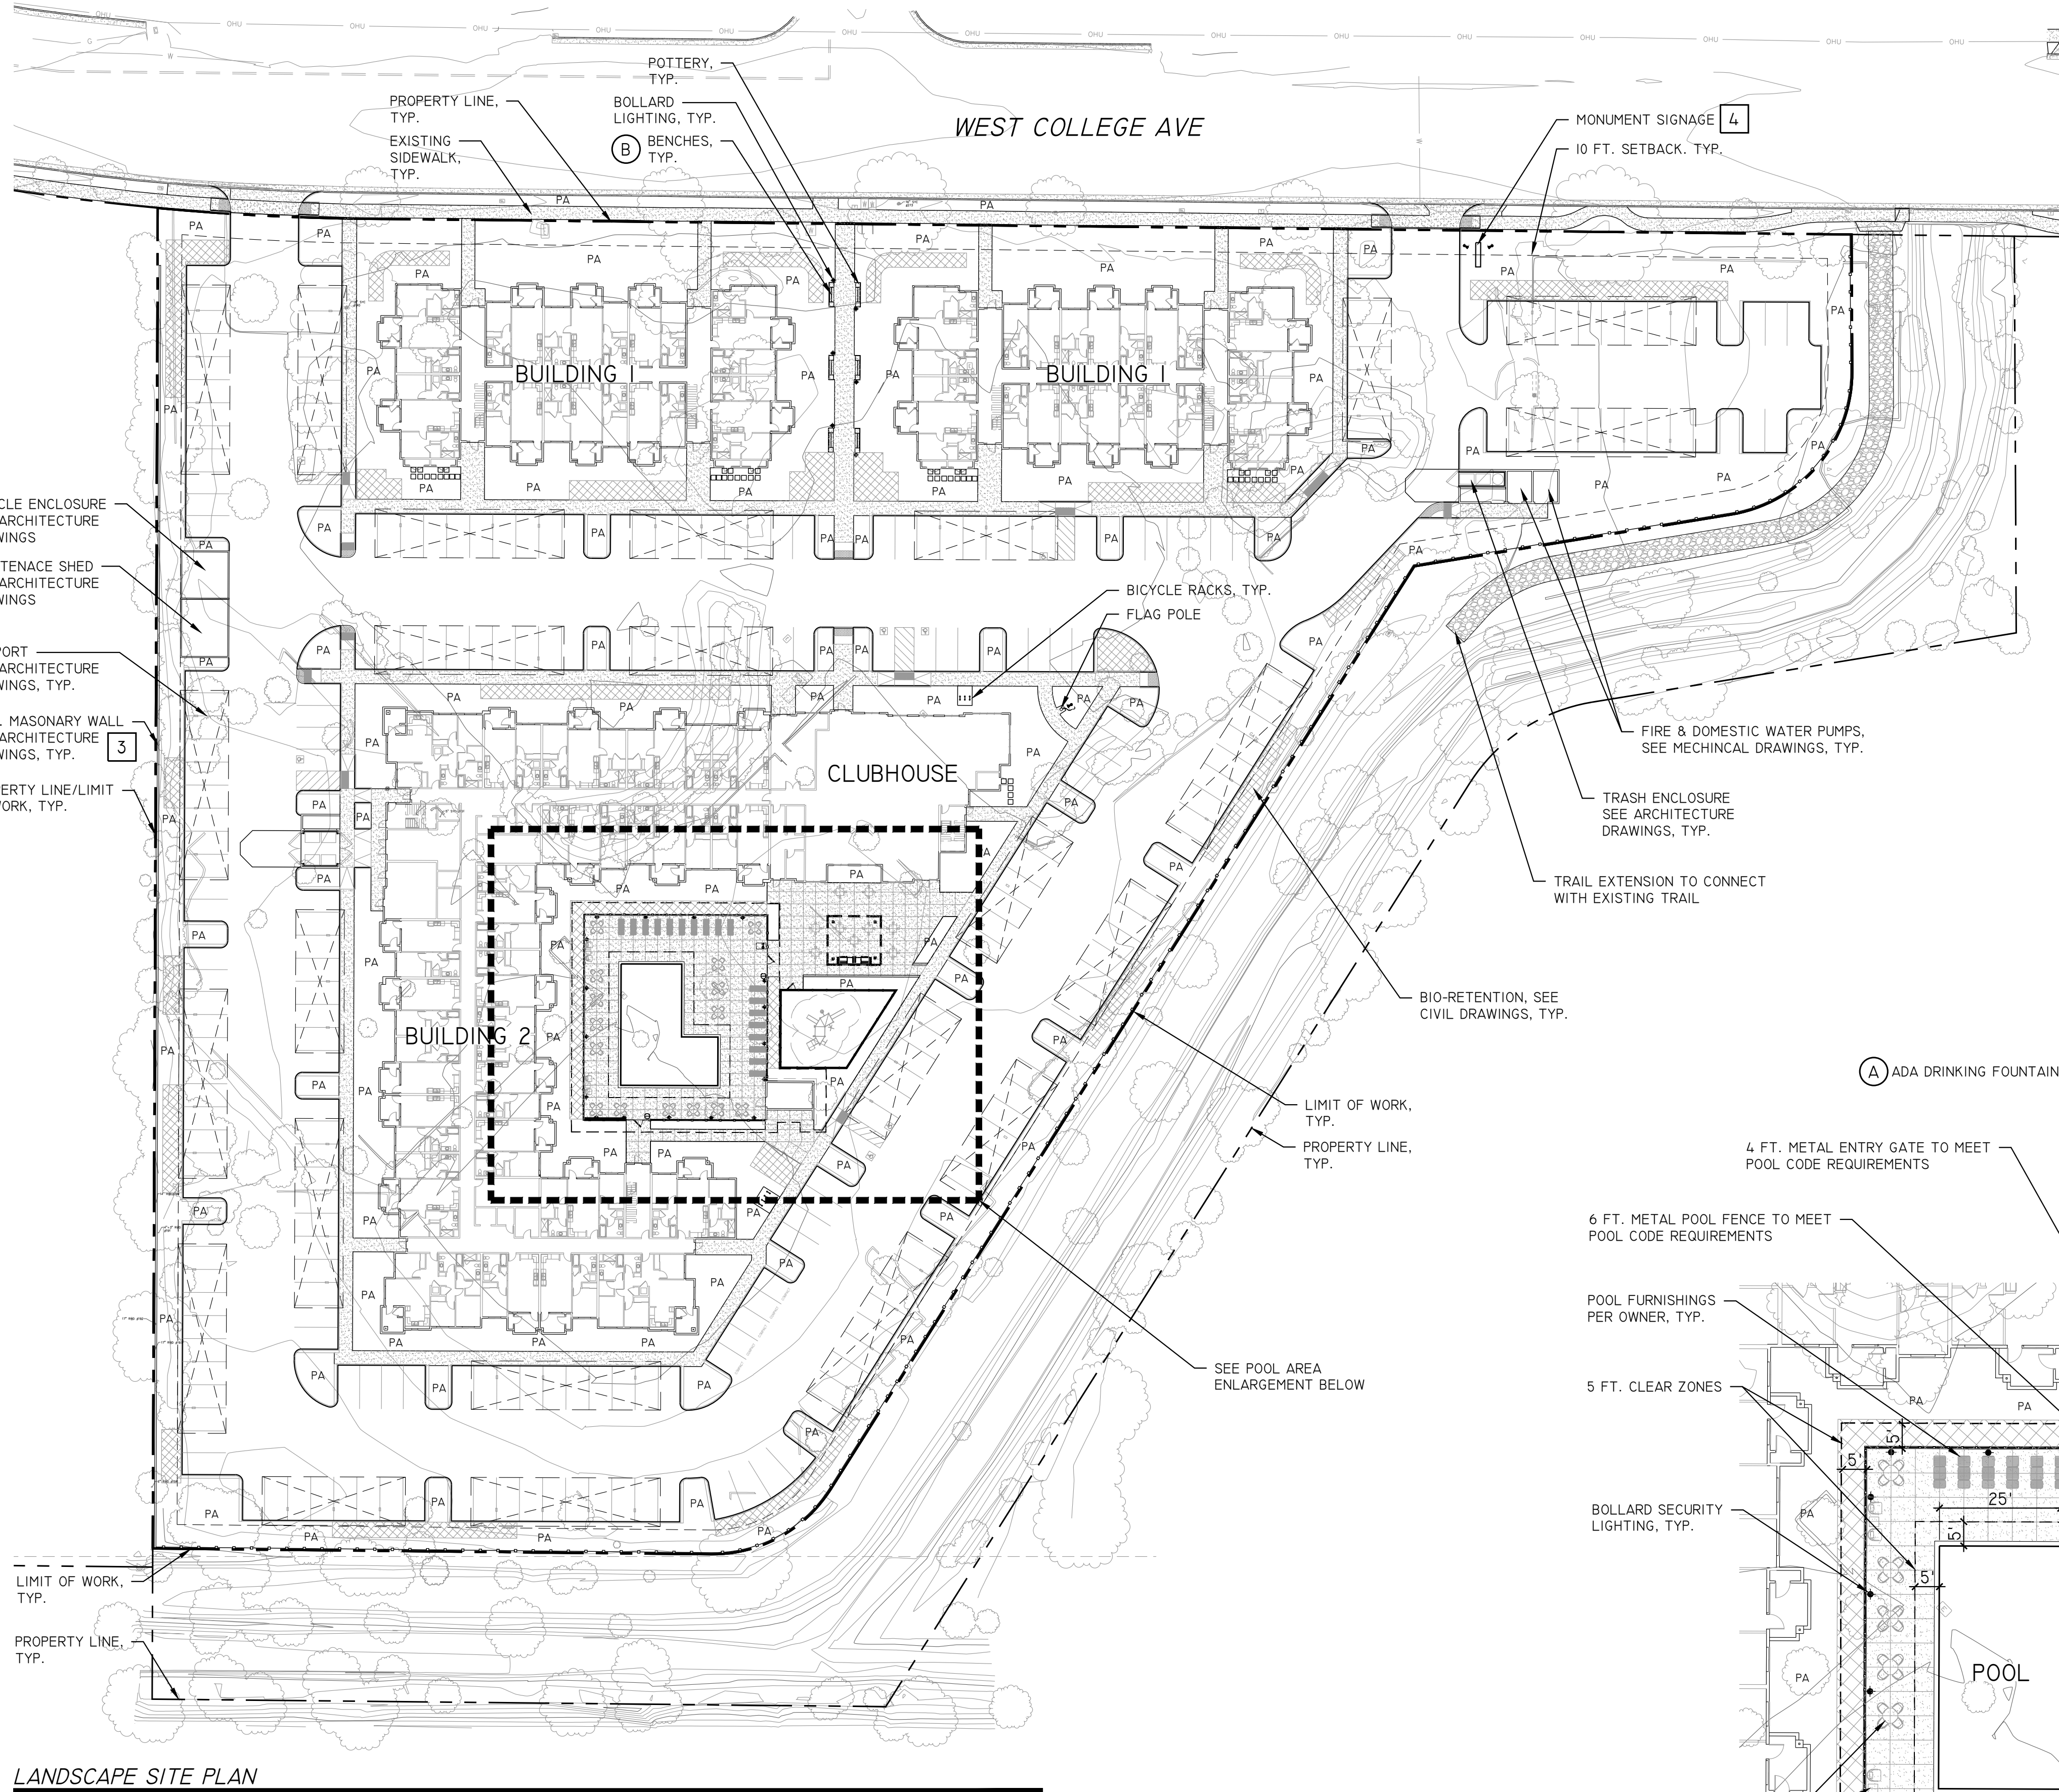

CONSTRUCTION LEGEND

- PA PLANTING AREA
TYP. TYPICAL
1 REFER TO FINISH/COLOR SCHEDULE
A REFER TO AMENITIES

MATERIAL SCHEDULE



- 1 CONCRETE PAVING - CONCRETE W/COLOR & FINISH TBD. SCORE AS SHOWN.
2 CONCRETE POOL DECK - CONCRETE W/COLOR & FINISH TBD. SCORE AS SHOWN.
3 MASONARY WALL - TO BE 6 FT. HIGH W/COLOR & FINISH TBD.
4 ENTRY MONUMENT SIGNAGE - TBD.
5 TOT-LOT PLAY REQUIREMENT/SURFACING - TBD.
6 OUTDOOR BARBECUE AREA - TO BE TWO (2) 36" GRILLS, ONE (1) SIDE BURNER, & STORAGE DOORS.
7 TRELLIS SHADE STRUCTURE - TBD.
A DRINKING FOUNTAIN - TO BE ADA COMPLAINT (QNTY OF 1).
B BENCHES - TO BE 6 FT. W/COLOR & FINISH TBD (QNTY OF 6).
C TRASH RECEPTACLES - TO PROVIDED BY OWNER (QNTY OF 2).
METAL POOL/PERIMETER FENCE - TO BE 6 FT. HIGH W/COLOR TBD.
METAL TOT-LOT FENCE - TO BE 42 INCH. HIGH W/COLOR TBD.
SINGLE METAL POOL ENTRY GATE - TO BE 6 FT. HIGH & 4 FT. WIDE W/COLOR TBD.

LIGHTING LEGEND

- SYMBOL DESC. MODEL#
BOLLARD LIGHT: TO BE LED, FIXTURE TBD.
UPLIGHT: TO BE LED, FIXTURE TBD.

NOTES

1. ALL LIGHT FIXTURES TO BE LED.
2. ALL LIGHT FIXTURES TO MET DARK SKY GUIDELINES & TITLE 24 REGULATIONS.

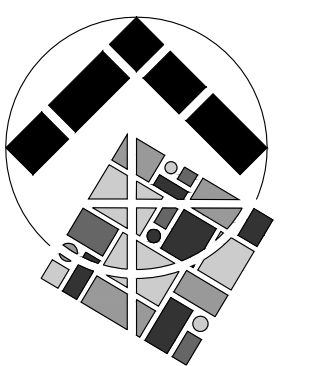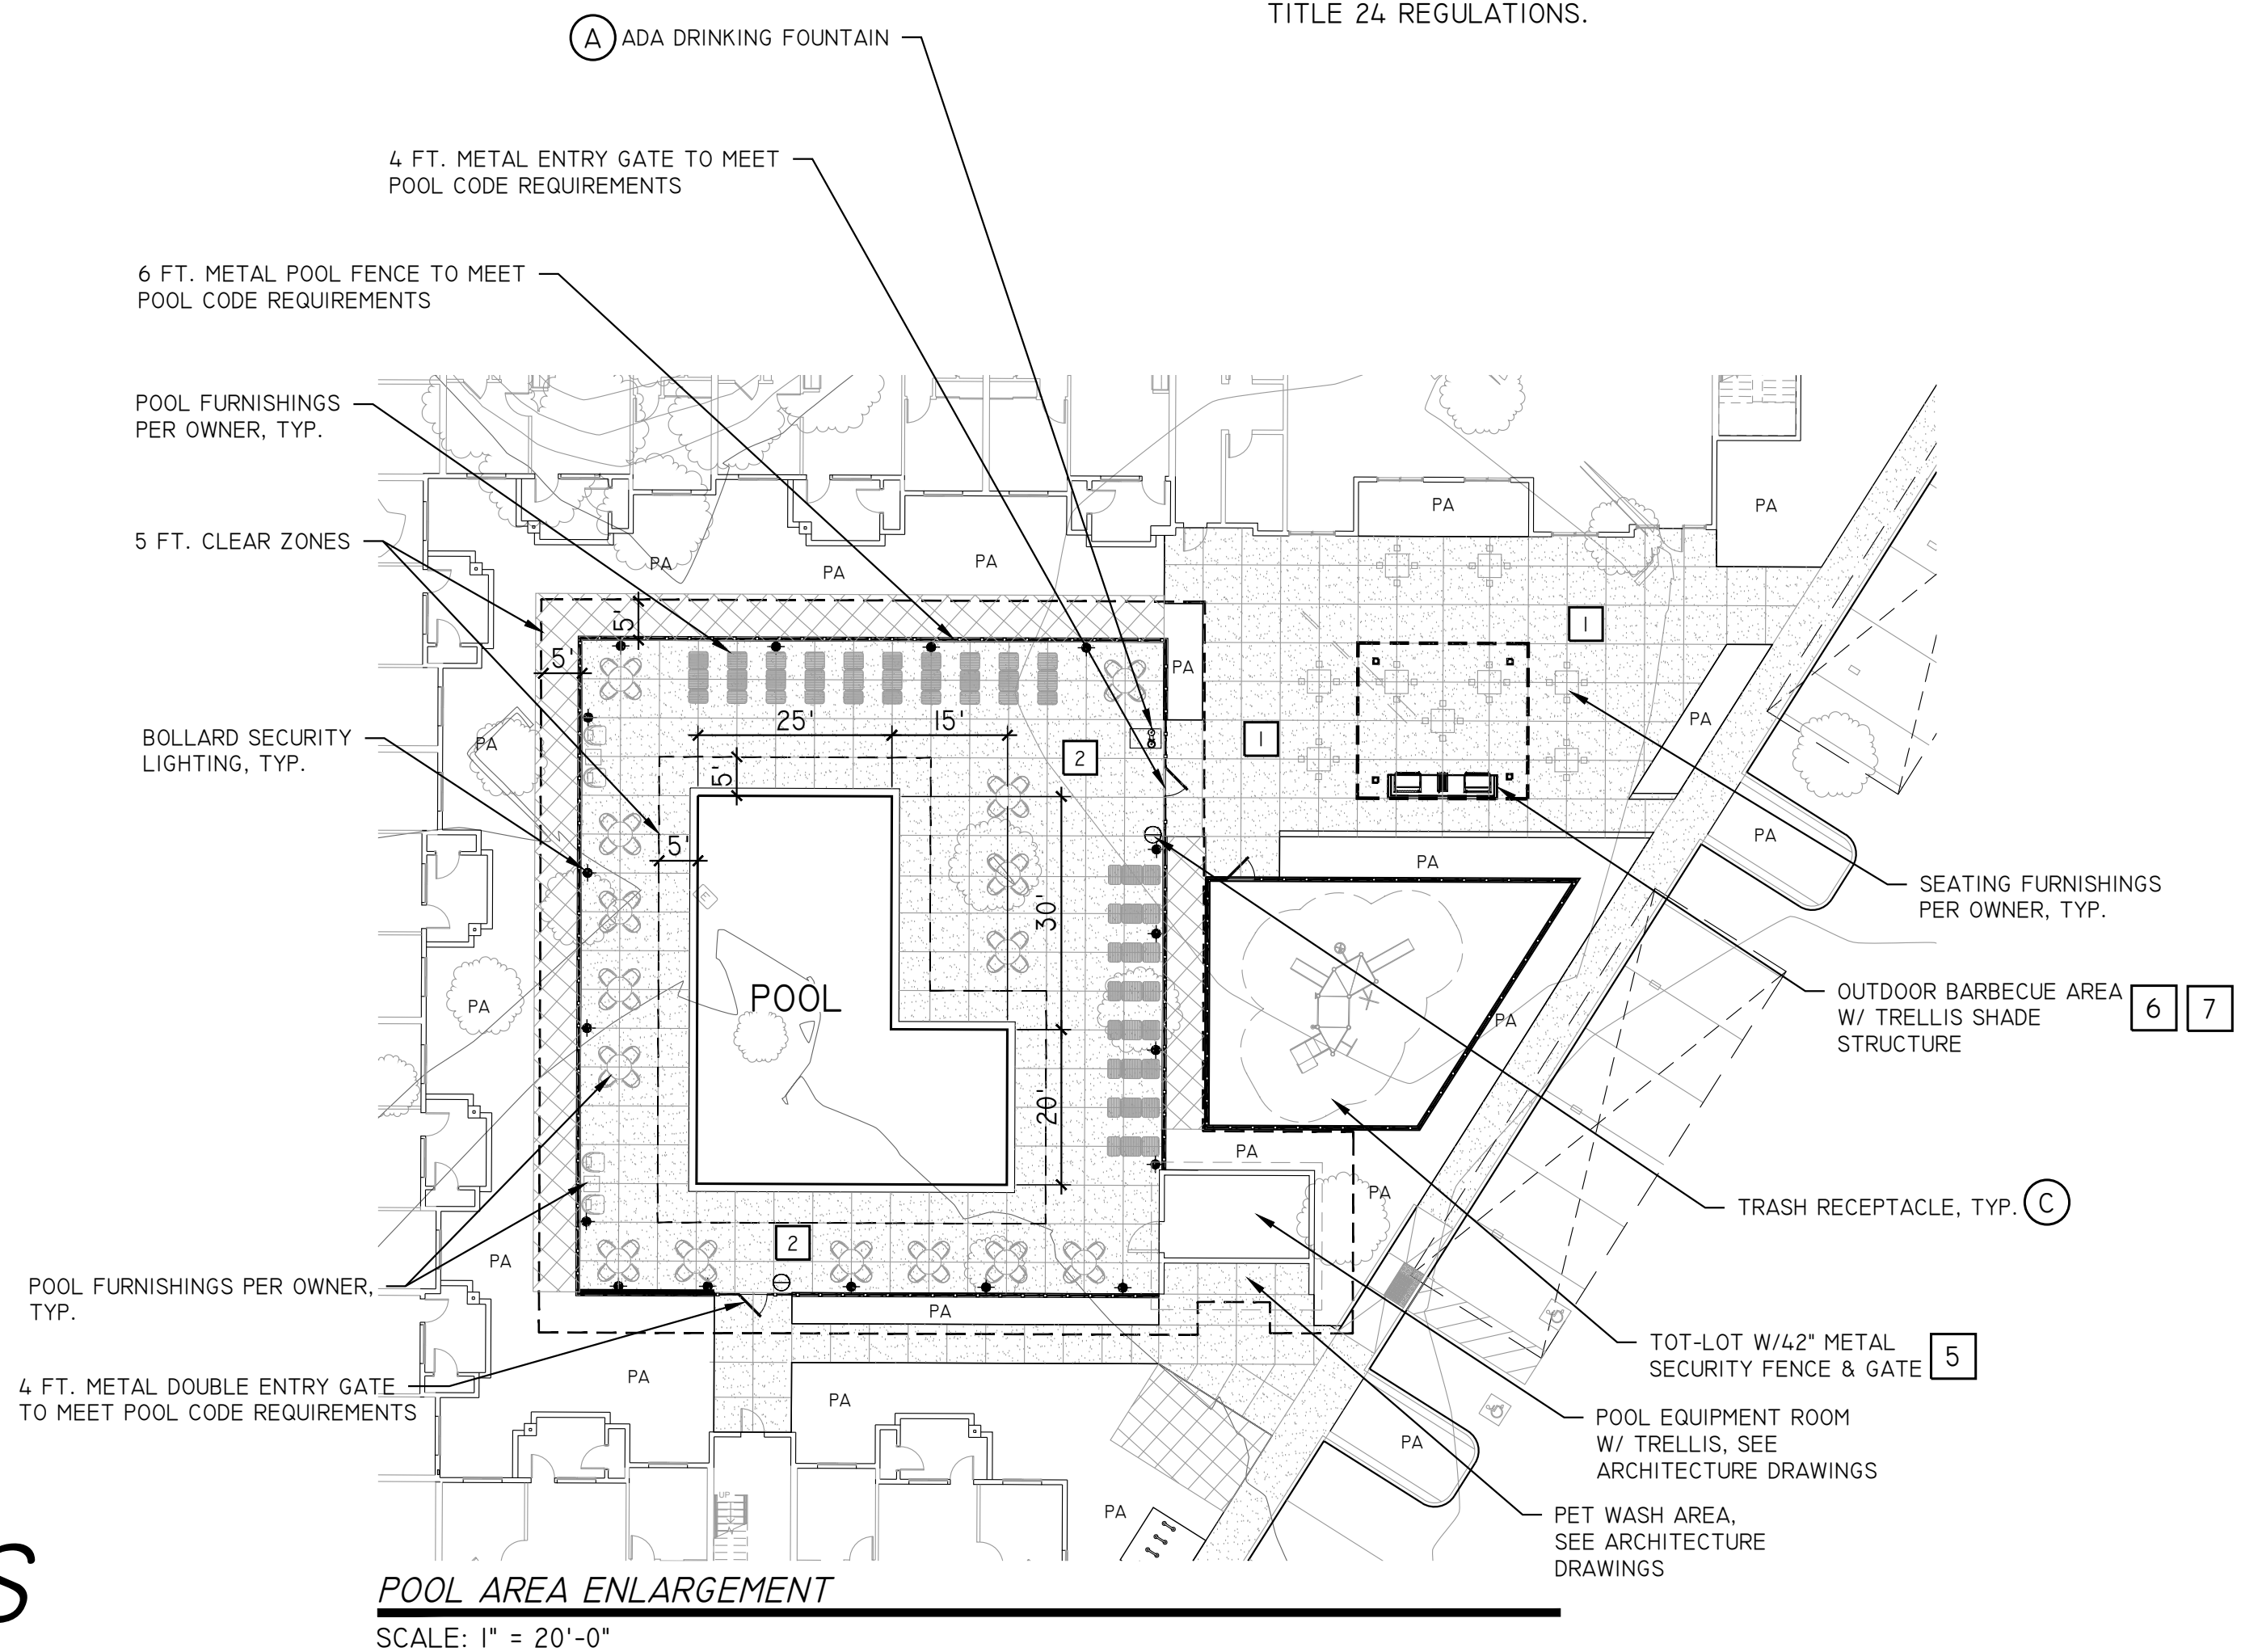


DATE: 07/26/19
SHEET NUMBER: L1.0 OF 3
PROJECT NUMBER: 19-053.01



3 SITE AMENITIES IMAGES ARE CONCEPTUAL IN NATURE.
ACTUAL SITE AMENITIES MAY VARY.
SCALE: N.T.S.




4 TOT-LOT PLAY EQUIPMENT IMAGES ARE CONCEPTUAL IN NATURE.
ACTUAL PLAY EQUIPMENT MAY VARY.
SCALE: N.T.S.

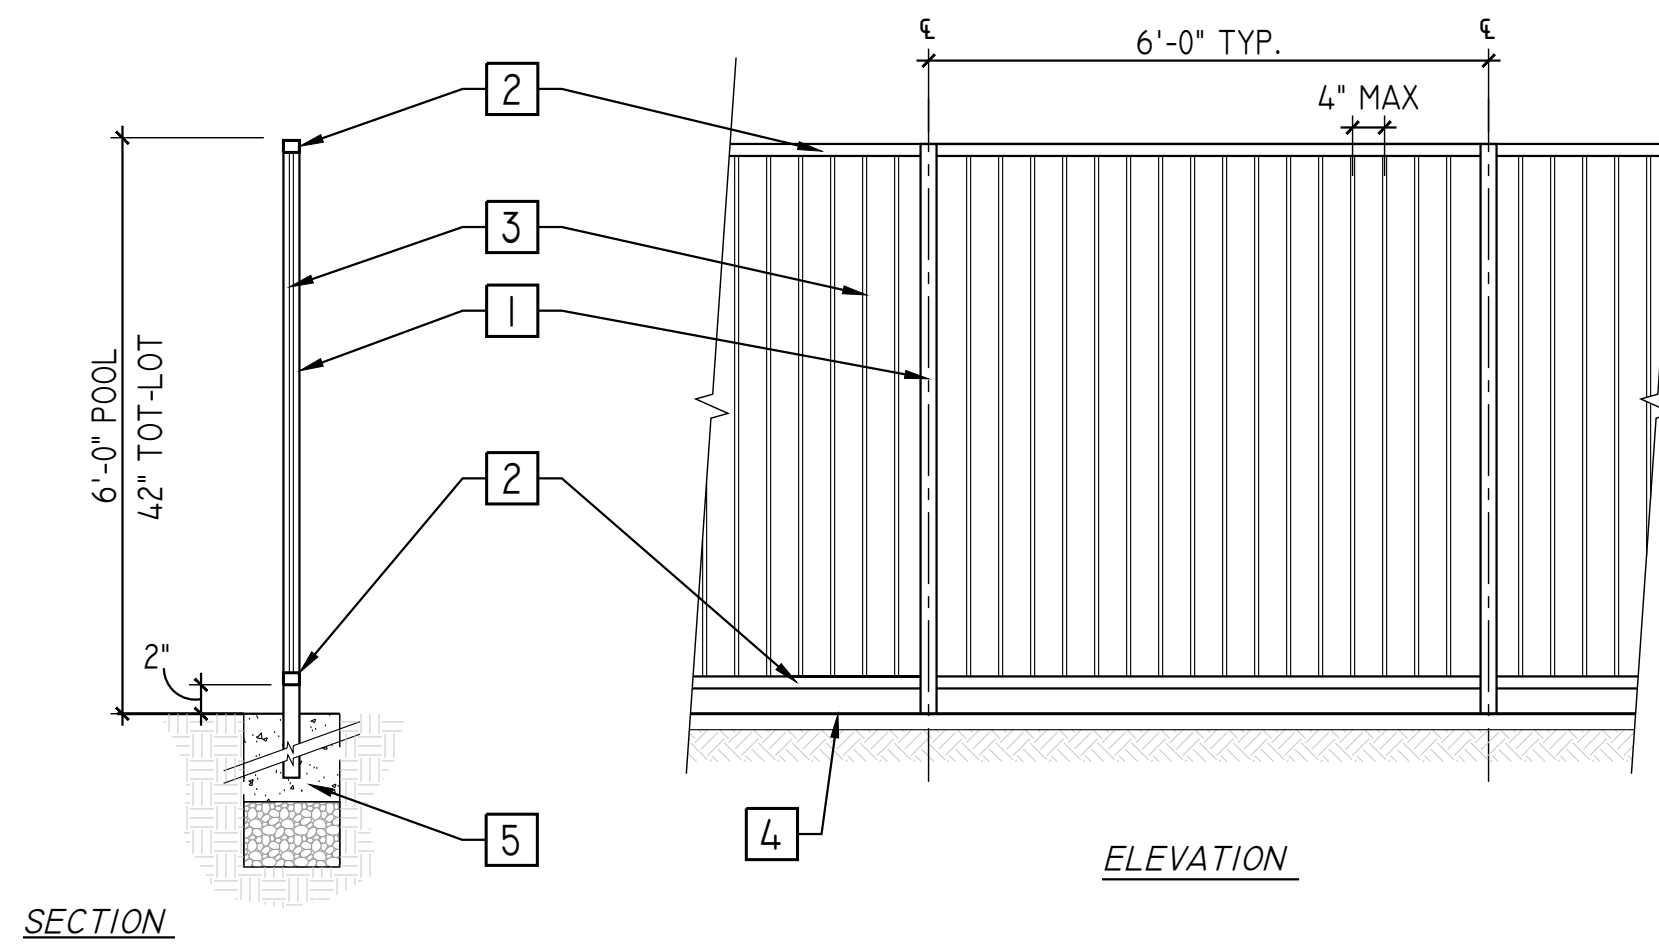

NOTES:
1. WHERE USED AS POOL ENCLOSURE FENCE, CONTRACTOR SHALL BE RESPONSIBLE TO CONSTRUCT FENCE PER CURRENT A.D.A. STANDARDS, LOCAL POOL AND HEALTH CODES.


- 1 SQ. TUBULAR STEEL POSTS AT 6' O.C., CORNERS, AND ENDS OF FENCE
- 2 SQUARE STEEL TOP, MIDDLE, AND BOTTOM RAILS.
- 3 SQ. TUBULAR STEEL PICKET AT 4" O.C.
- 4 CONCRETE HEADER
- 5 CONCRETE FOOTING

1 POOL/TOT-LOT FENCE DETAIL
SCALE: 1/2" = 1'-0"

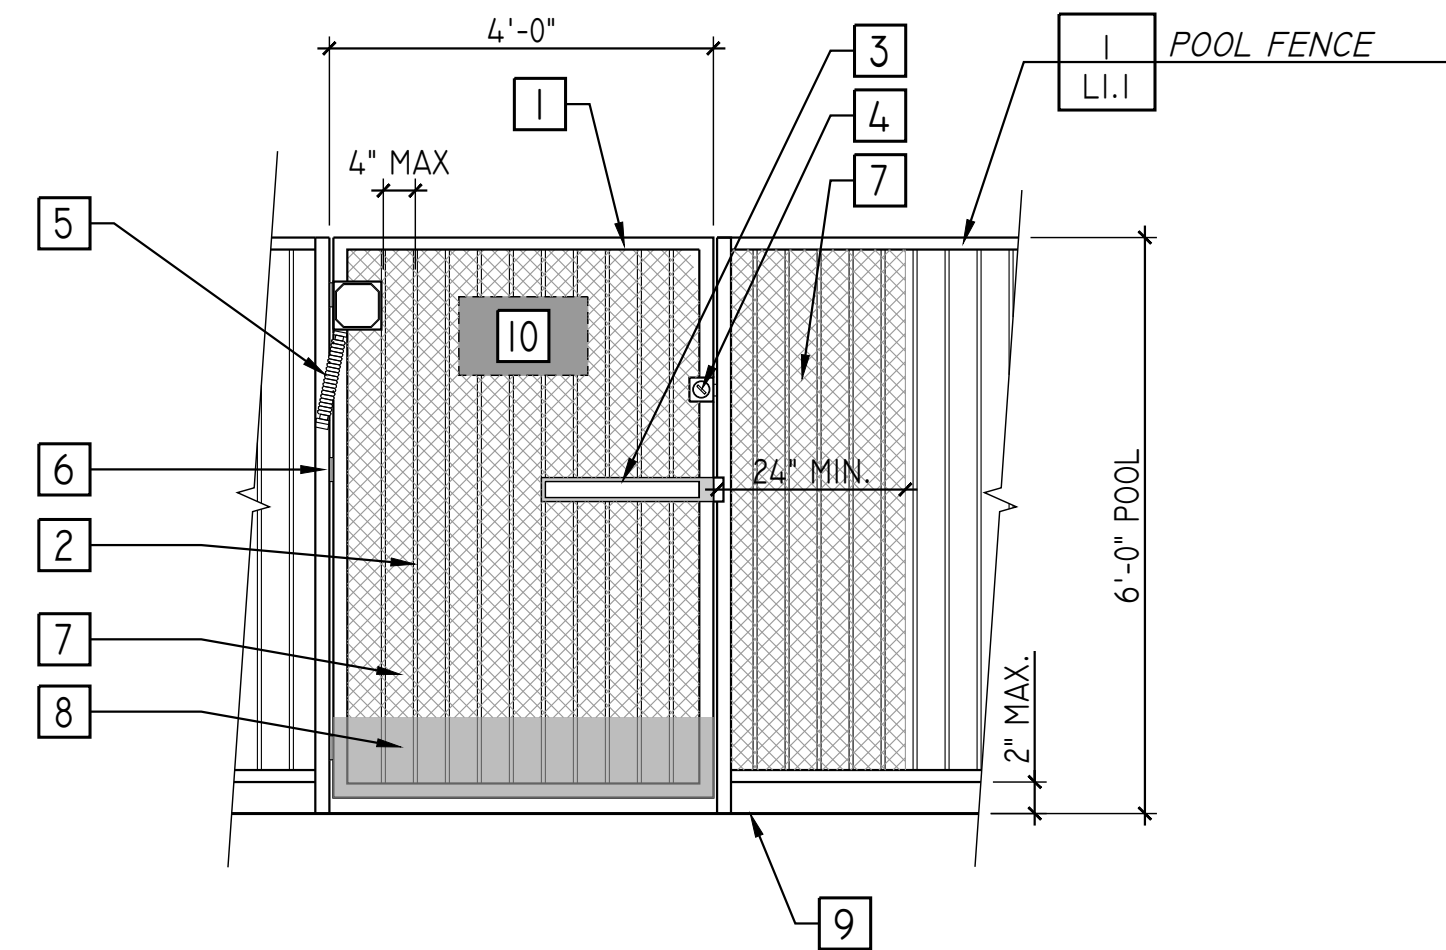

- 1 SQ. TUBULAR STEEL GATE POSTS, FRAME AND MIDDLE RAIL
- 2 SQ. TUBULAR STEEL PICKET 4" O.C. (MAX.)
- 3 EMERGENCY EGRESS MECHANISM WITH ADA ACCESSIBLE HANDLES.
- 4 DEAD BOLT WHEN POOL IS CLOSED MASTER KEY TO BE PROVIDED BY OWNER.
- 5 SELF CLOSING ANTI-SLAM MECHANISM WITH METAL STOPS ON FRONT SIDE
- 6 HEAVY DUTY METAL HINGES, PER GATE
- 7 METAL MESH MIN 24" PAST EMERGENCY EGRESS MECHANISM ON OUTSIDE OF FENCE
- 8 10" SOLID BOTTOM KICK PLATE ON OUTSIDE OF FENCE
- 9 FINISH SURFACE/GRADE
- 10 POOL SIGNAGE


2 POOL GATE
SCALE: 1/2" = 1'-0"

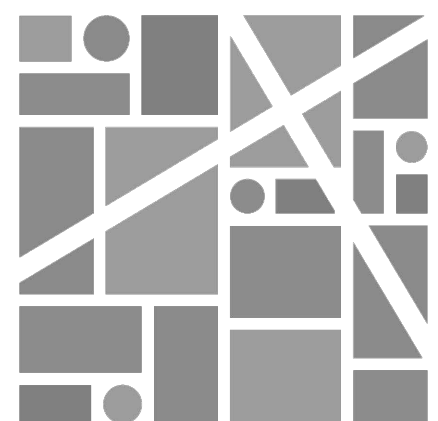

INTEGRA
PLANNING+
LANDSCAPE
ARCHITECTURE


CONCEPTUAL PLANS
LANDSCAPE SITE AMENITIES
COLLEGE CREEK APARTMENTS
2150 W. COLLEGE AVE, SANTA ROSA, CALIFORNIA
USA PROPERTIES FUND, INC.

DATE: 07/26/19
SHEET NUMBER: L1.1 OF 3
PROJECT NUMBER: 19-053.01

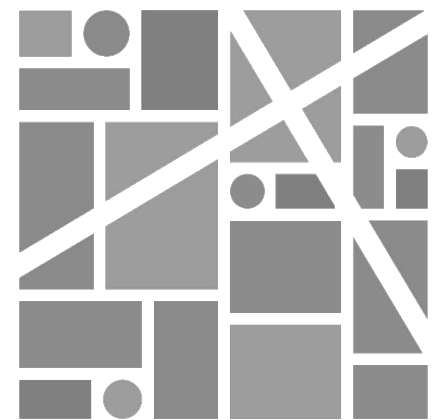

INTEGRA
PLANNING+
LANDSCAPE
ARCHITECTURE

CONCEPTUAL PLANS
LANDSCAPE PLANTING PLAN
COLLEGE CREEK APARTMENTS
2150 W. COLLEGE AVE, SANTA ROSA, CALIFORNIA
USA PROPERTIES FUND, INC.

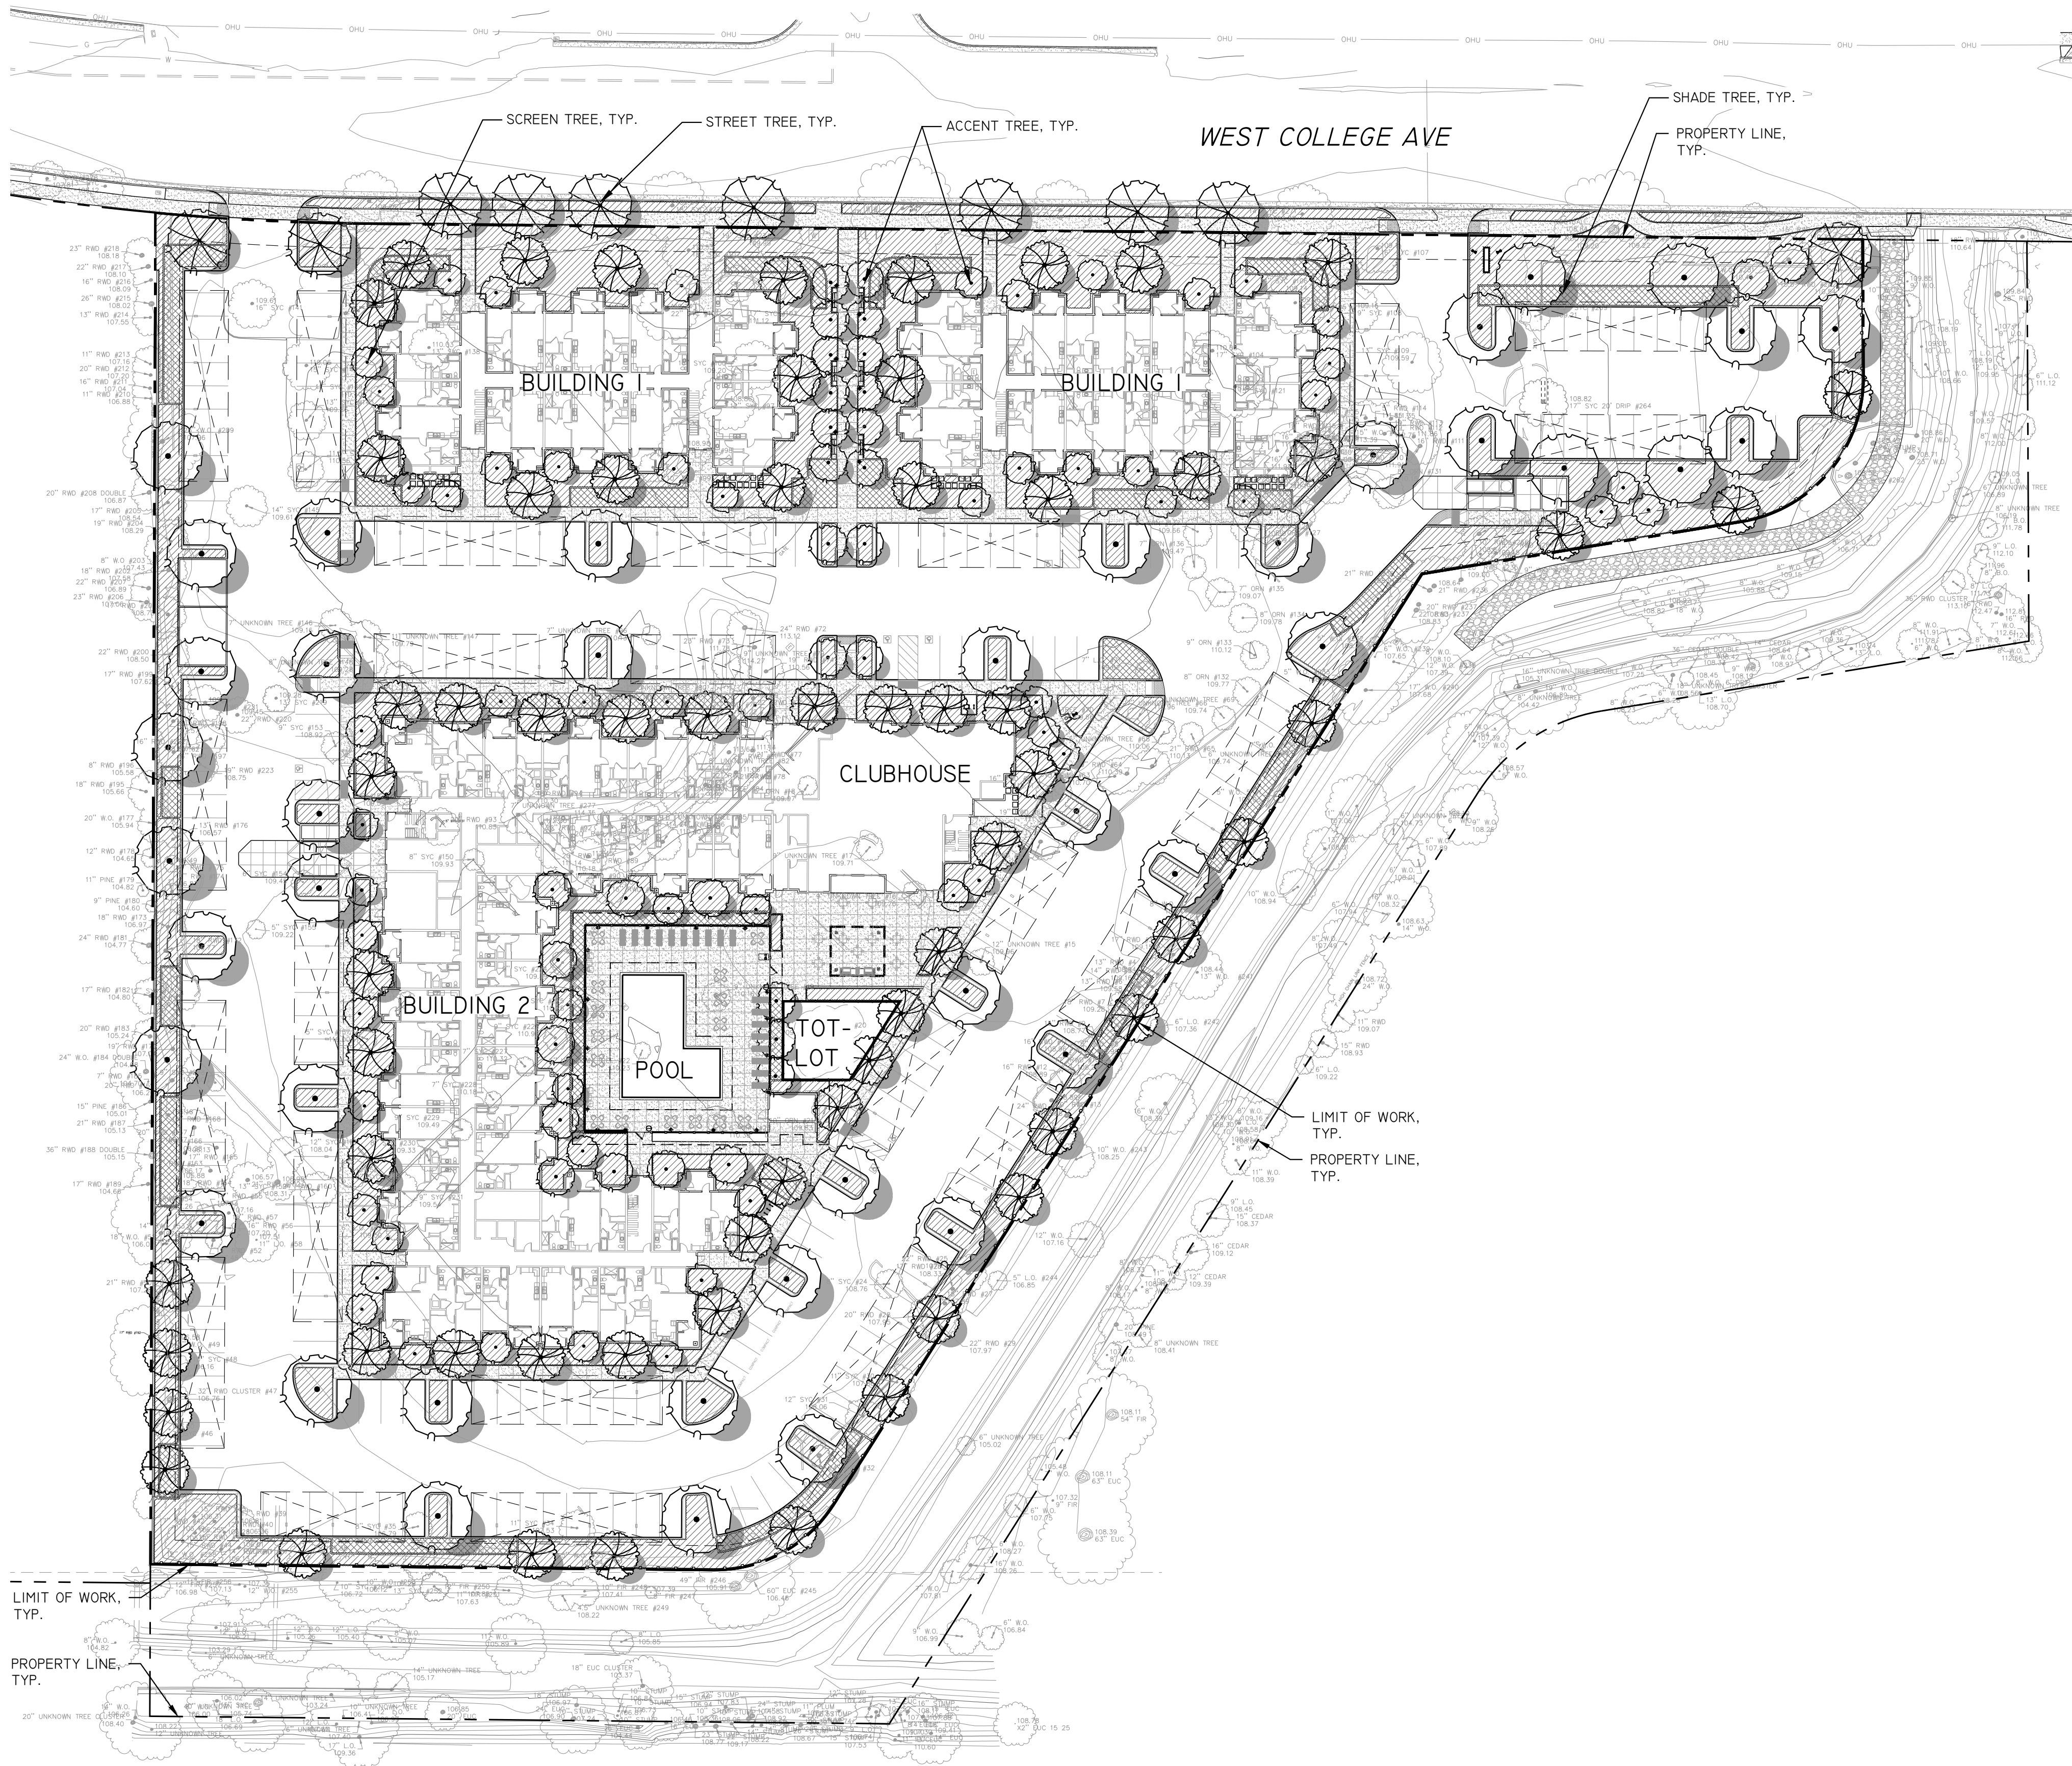

PLANTING PALETTE

ABBREV.	BOTANICAL NAME	COMMON NAME	WOCULS	SIZE	QTY	REMARKS/SPACING
SHADE/STREET/SCREEN TREES						
ACE RUB	ACER R. 'OCTOBER GLORY'	RED MAPLE	M	15 GAL.	X	SINGLE TRUNK
ARB MAR	ARBUTUS 'MARINA'	STRAWBERRY TREE	L	15 GAL.	X	SINGLE TRUNK
FRA OYX	FRAXINUS O. 'RAYWOOD'	RAYWOOD ASH	M	15 GAL.	X	SINGLE TRUNK
GLE SHA	GLEDITSIA 'SHADEMASTER'	HONEY LOCUST	L	15 GAL.	X	SINGLE TRUNK
KEO PAN	KEOELRUETERIA PAN.	GOLDENRAIN TREE	L	15 GAL.	X	SINGLE TRUNK
MAG MAJ	MAGNOLIA GRANDIFOLRA	MAGNOLIA	M	15 GAL.	X	SINGLE TRUNK
OLE EUR	OLEA E. 'SWAN HILL'	FRUITLESS OLIVE	VL	15 GAL.	X	MULTI TRUNK
PIS CHI	PISTACIA CHINENSIS	CHINESE PASTACHE	L	15 GAL.	X	SINGLE TRUNK
PLA ACE	PLATANUS X ACERFOLIA	LONDON PLANE	M	15 GAL.	X	SINGLE TRUNK
QUE AGR	QUERCUS AGRIFOLIA	COAST LIVE OAK	VL	15 GAL.	X	MULTI TRUNK
QUE LOB	QUERCUS LOBATA	VALLEY OAK	L	15 GAL.	X	SINGLE TRUNK
TRI CON	TRISTANIA CONFERTA	BRISBANE BOX	M	15 GAL.	X	SINGLE TRUNK
ZEL SER	ZELKOVA SERRATA	SAWLEAF ZELKOVA	M	15 GAL.	X	SINGLE TRUNK

ACCENT TREES

ARB UNE	ARBUTUS UNDEO	STRAWBERRY TREE	L	15 GAL.	X	SINGLE TRUNK
CHI RET	CHIONANATHUS RETUSUS	CHINESE FRINGE TREE	M	15 GAL.	X	SINGLE TRUNK
*CER OCC	CERCIS OCCIDENTALIS	WESTERN REDBUD	VL	15 GAL.	X	MULTI TRUNK
CHI TAS	X CHITALPA TASH.	CHITALPA	L	15 GAL.	X	SINGLE TRUNK
ERI JAP	ERIOBOTRYA DEFLEXA	BRONZE LOQUAT	M	15 GAL.	X	SINGLE TRUNK
FEI SEL	FEIJOA SELLOWIANA	PINEAPPLE GUAVE	M	15 GAL.	X	SINGLE TRUNK
LAG NAT	LAGERSTROMIA INDICA	CREPE MYRTLE	L	15 GAL.	X	SINGLE TRUNK
POD MAC	PODOCARPUS MICROPHYLLUS	YEW PINE	M	15 GAL.	X	SINGLE TRUNK
PRU CER	PRUNUS 'KRAUTER VESUVIUS	PRUPLE LEAF PLUM	L	15 GAL.	X	SINGLE TRUNK

LARGE SHRUBS (+5' O.C.)

CEA DAR	CEANOTHUS 'DARK STAR'	CEANOTHUS	L	5 GAL.	X	8' O.C. SPACING
COT COG	COTINUS C. ROYAL PURPLE'	SMOKE TREE	L	5 GAL.	X	5' O.C. SPACING
EUO JAP	EUONYMUS JAPONICA	EVERGREEN EUONYMUS	L	5 GAL.	X	5' O.C. SPACING
EUR PEC	EURYOPS PECTINATUS	SHRUB DAISY	L	5 GAL.	X	5' O.C. SPACING
FEI SEL	FEIJOA SELLOWIANA	PINEAPPLE GUAVE	M	5 GAL.	X	5' O.C. SPACING
OLE LIL	OLEA E. 'MONTRA'	DWARF OLIVE	L	5 GAL.	X	5' O.C. SPACING
PLU AUR	PLUMBAGO AURICULATA	CAPE PLUMBAGO	L	5 GAL.	X	6' O.C. SPACING
RHA EVE	RHAMNUS CAL. 'EVECASE'	CAL. COFFEEBERRY	L	5 GAL.	X	6' O.C. SPACING
WES FRU	WESTRINGIA FRUTICOSA	COAST ROSMARY	L	5 GAL.	X	8' O.C.

MEDIUM SHRUBS (3' TO 4.5' O.C.)

CIS HYB	CISTUS X HYBRID	WHITE ROCK ROSE	L	5 GAL.	X	4' O.C. SPACING
COR PUL	CORREA PULCHELLA	AUSTRALIAN FUCHSIA	L	1 GAL.	X	4' O.C. SPACING
GRE NOE	GREVILLEA 'NOELII'	GREVILLEA	L	5 GAL.	X	4' O.C. SPACING
HES PAR	HEPERALOE PARVIFLORA	YUCCA	L	1 GAL.	X	4' O.C. SPACING
LOR CHI	LOROPETALUM CHINENSIS	RED FRINGE FLOWER	L	5 GAL.	X	4' O.C. SPACING
MYR COM	MYRTUS C. 'COMPACTA'	DWARF MYRTLE	L	5 GAL.	X	4' O.C. SPACING
NAN DOM	NANDINA D. 'TUSCAN FLAME'	HAVENLY BAMBOO	L	5 GAL.	X	3' O.C. SPACING
PHO HYB	PHORMIUM HYBRID	NEW ZEALAND FLAX	L	5 GAL.	X	4' O.C. SPACING
PIT TOB	PITTOSPORUM T. 'VARIEGATA'	MOCK ORANGE	L	5 GAL.	X	4' O.C. SPACING
SAL LEU	SALVIA L. 'MIDNIGHT'	MEXICAN SAGE	L	5 GAL.	X	3' O.C. SPACING
TEU FRU	TEUCRIUM FRUTICANS	BUSH GERMANDER	L	1 GAL.	X	3' O.C. SPACING

SMALL SHRUBS (~2.5' O.C.)

*ACH MIL	ACHILLEA MILLEFOLIUM	COMMON YARROW	L	1 GAL.	X	2' O.C. SPACING
COR MOO	COREOPSIS V. 'MOONBEAM'	TICKSEED	L	1 GAL.	X	2' O.C. SPACING
EUP RIG	EUPHORBIA RIGIDA	SILVER SPURGE	L	1 GAL.	X	2' O.C. SPACING
HEU HYB	HEUCHERA HYBRID	ALUM ROOT	M	1 GAL.	X	2' O.C. SPACING
LAV HID	LAVANDULA A. 'MUNSTEAD'	LAVENDER	L	1 GAL.	X	18" O.C. SPACING
LAV OTT	LAVANDULA S. 'OTTO QUAST'	SPANISH LAVENDER	L	1 GAL.	X	2' O.C. SPACING
SAL GRE	SALVIA GREGGII	AUTUMN SAGE	L	1 GAL.	X	2' O.C. SPACING
SAN ROS	SANTOLINA ROSMARINIFOLIA	GREEN SANTOLINA	L	1 GAL.	X	2' O.C. SPACING
SEN CIN	SENECIO CINERARIA	DUSTY MILLER	L	1 GAL.	X	18" O.C. SPACING

GRASSES/GRASSLIKE

*FES MAR	FESTUCA MAIREI	MAIRE'S FESCUE	L	1 GAL.	X	2' O.C. SPACING
LOM BZE	LOMANDRA LONGIFOLIA	DWARF MAT GRASS	L	1 GAL.	X	3' O.C. SPACING
HEL SEM	HELIOTOTRICHON SEMP.	BLUE OAT GRASS	L	1 GAL.	X	1' O.C. SPACING
MUL CAP	MULLENBERGIA CAPILLARIS	HAIRY AWN MUHLY	L	5 GAL.	X	3' O.C. SPACING
*MUL RIG	MULLENBERGIA RIGEN	DEER GRASS	L	0 5GAL.	X	3' O.C. SPACING

VINES

CLE HYB	CLEMATIS HYBRID	EVERGREEN CLEMATIS	L	15 GAL.	X	
GEL SEM	GELSEMIUM SEMPERVIRENS	CAROLINA JESSAMINE	L	15 GAL.	X	
HAR VIO	HARDENBERGIA VIOLACEA	LILAC VINE	M	15 GAL.	X	
MAC UNG	MACFADYENA UNGUIS-CATI	CAT'S CLAW	L	15 GAL.	X	

GROUNDCOVER


ARC MON	ARCTOSTAPHYLOS HOOKII	CARPET MANZANITA	L	1 GAL.	X	4' O.C. SPACING
COT DAM	COTONEASTER D. LOWFAST'	BAERBERRY	L	1 GAL.	X	6' O.C. SPACING
DYM MAR	DYMONDIA MARGARETEA	DYMONDIA	L	1 GAL.	X	3' O.C. SPACING
LAN MON	LANTANA MONTEVIDENSIS	TRAILING LANTANA	L	1 GAL.	X	5' O.C. SPACING
MYO PUT	MYOPORUM PROSTRATE	MYOPORUM	L	1 GAL.	X	6' O.C. SPACING
WES MUN	WESTRINGIA F. 'MUNDI'	WESTRINGIA	L	1 GAL.	X	4' O.C. SPACING

*BASMAA RECOMMENDED BIORETENTION PLANTS

IRRIGATION CONCEPT STATEMENT

WE WILL DESIGN THE IRRIGATION SYSTEM TO UTILIZE THE LATEST TECHNOLOGY FOR ACHIEVING MAXIMUM WATER USE EFFICIENCY IN APPLICATION AND WATER MANAGEMENT. SYSTEM COMPONENTS WILL INCLUDE A WEATHER BASED SMART IRRIGATION CONTROLLER, ISOLATION VALVES ON THE MAIN LINE, BUBBLERS FOR TREES WHICH WILL BE ON SEPARATE ZONES FROM THE REST OF THE LANDSCAPE, AND LOW FLOW DRIP IRRIGATION.


OUR PLANTING PLAN INFLUENCES THE IRRIGATION PLAN BY PROVIDING PLANTING AREAS WITH DISTINCT HYDROZONES. HYDROZONES ARE GROUPINGS OF PLANTS WITH SIMILAR WATER REQUIREMENTS. THIS GREATLY AIDS IN THE EFFICIENT USE OF LANDSCAPE WATER. THE PLANTING PLAN ALSO TAKES INTO CONSIDERATION SOLAR EXPOSURE AND ASPECT, ADJACENT LANDSCAPE FEATURES AND BUILDINGS, SOIL TYPES AND MICROCLIMATES, ALL OF WHICH FACTOR INTO THE DESIGN OF HIGHLY EFFICIENT IRRIGATION SYSTEMS.

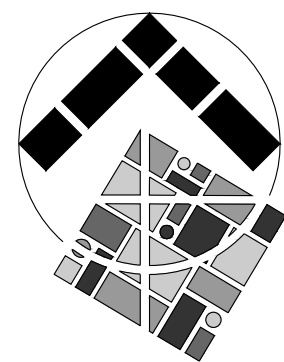


DATE: 07/26/19
SHEET: L2.0 OF 3
PROJECT: 19-053.01



SITE PLAN
SCALE: 1" = 40'-0"

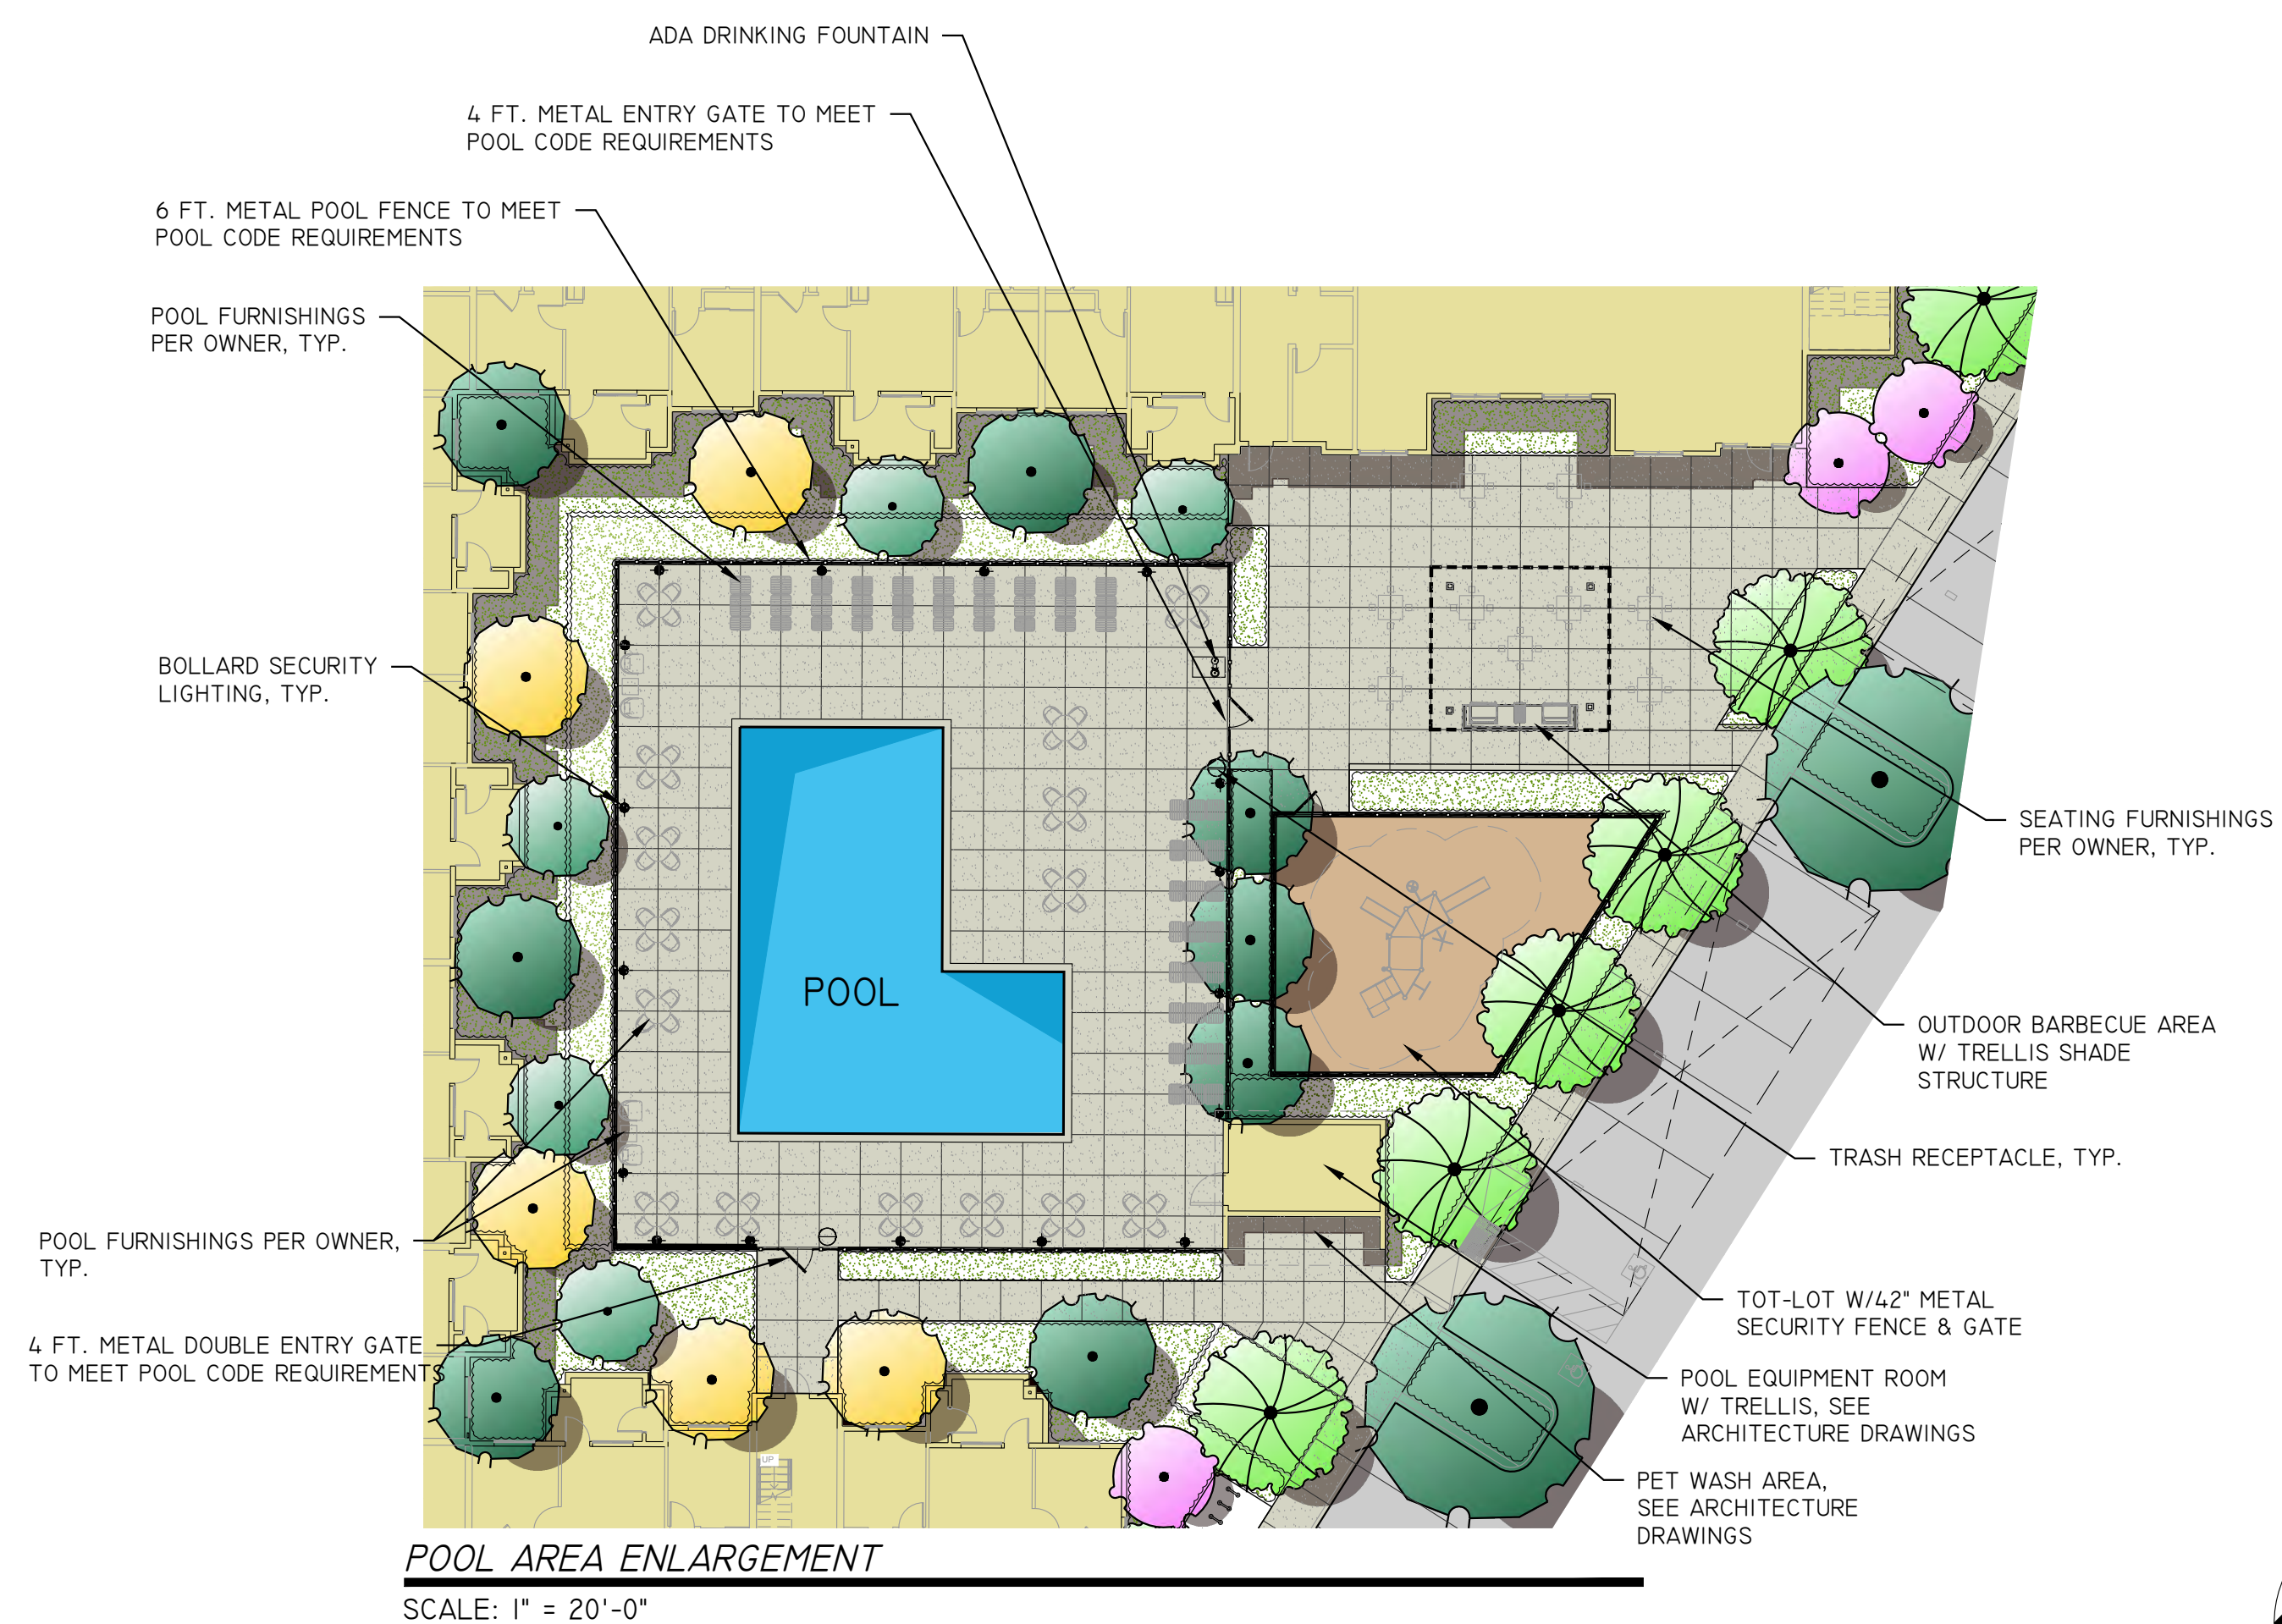


POOL AREA ENLARGEMENT
SCALE: 1" = 20'-0"

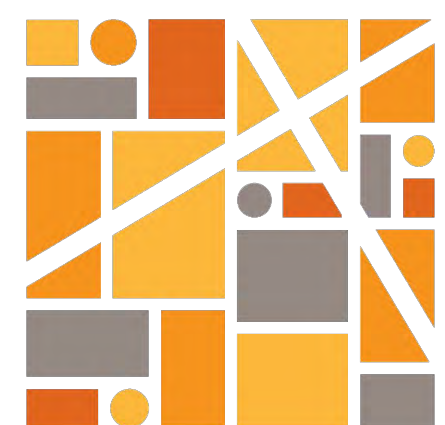

INTEGRA
PLANNING +
LANDSCAPE
ARCHITECTURE

CONCEPTUAL PLANS
LANDSCAPE PLANTING PLAN
COLLEGE CREEK APARTMENTS
2150 W. COLLEGE AVE, SANTA ROSA, CALIFORNIA
USA PROPERTIES FUND, INC.

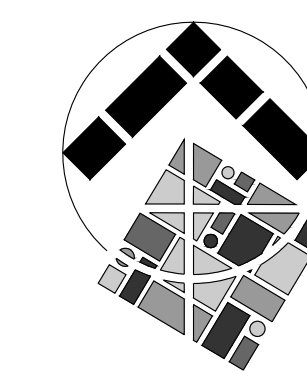

GRAPHIC SCALE
0 40 80
(IN FEET)
1 INCH = 40 FT

DATE: 07/26/19
SHEET NUMBER: L2.0 OF 3
PROJECT NUMBER: 19-053.01