



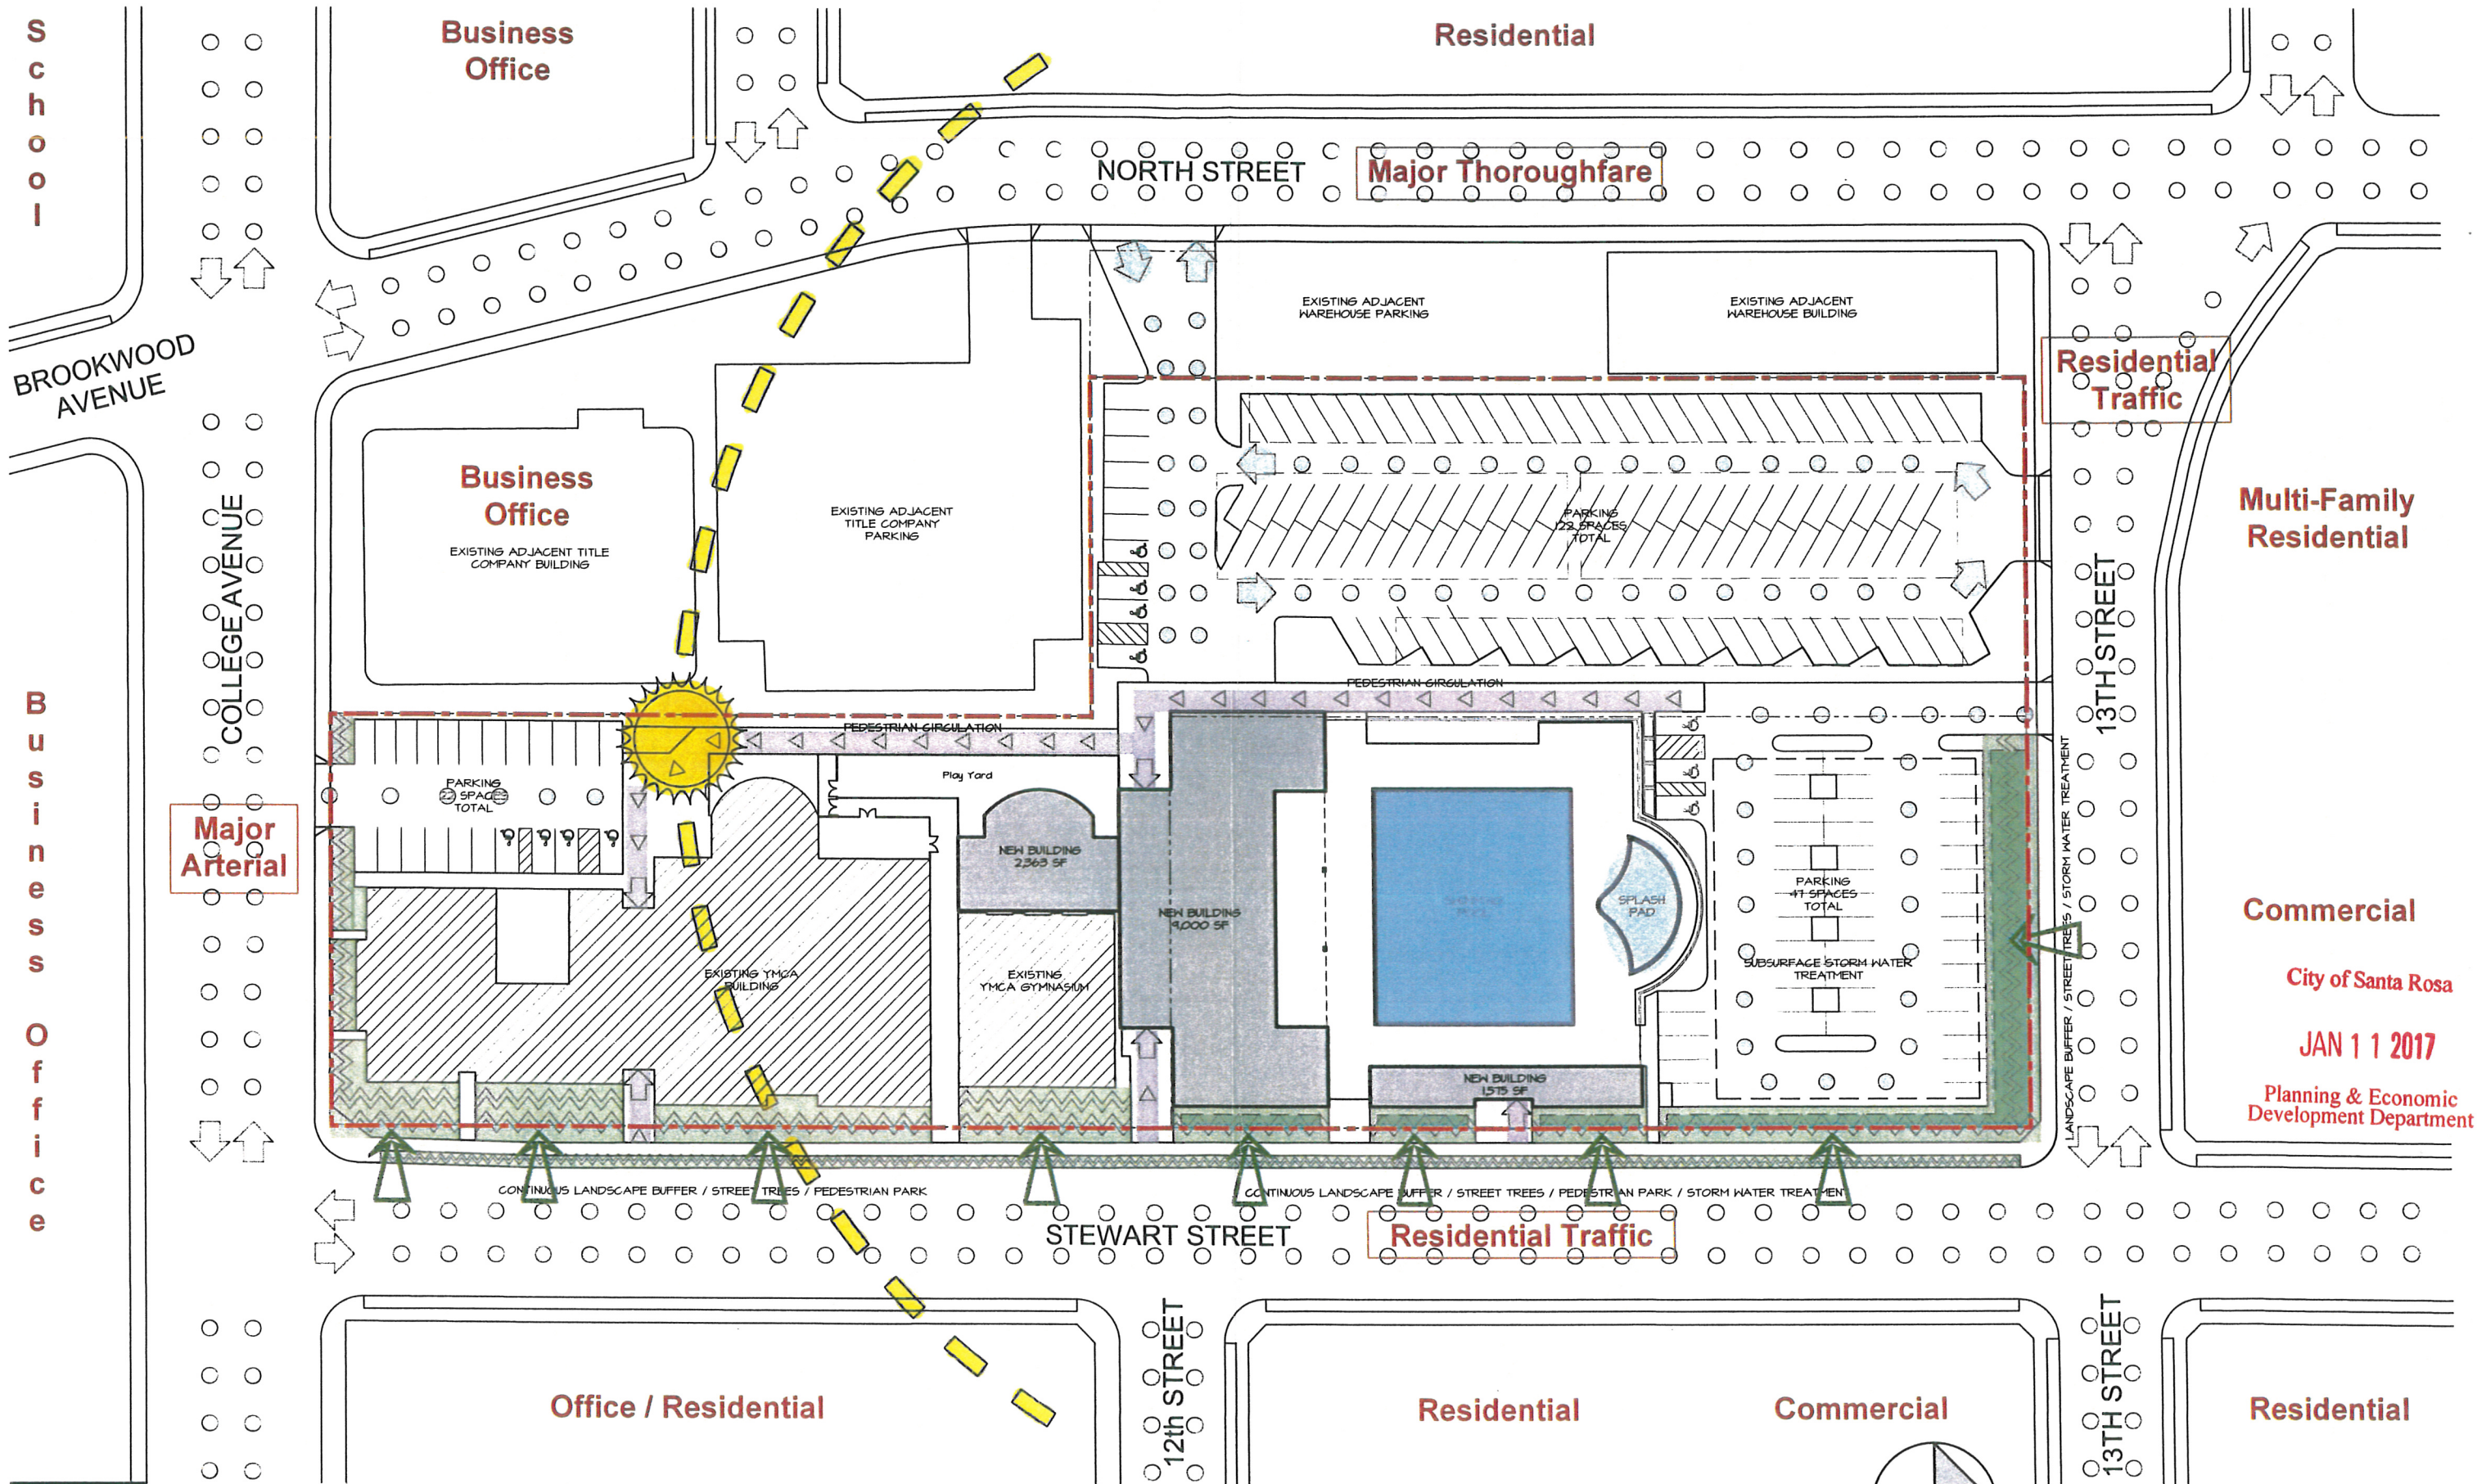


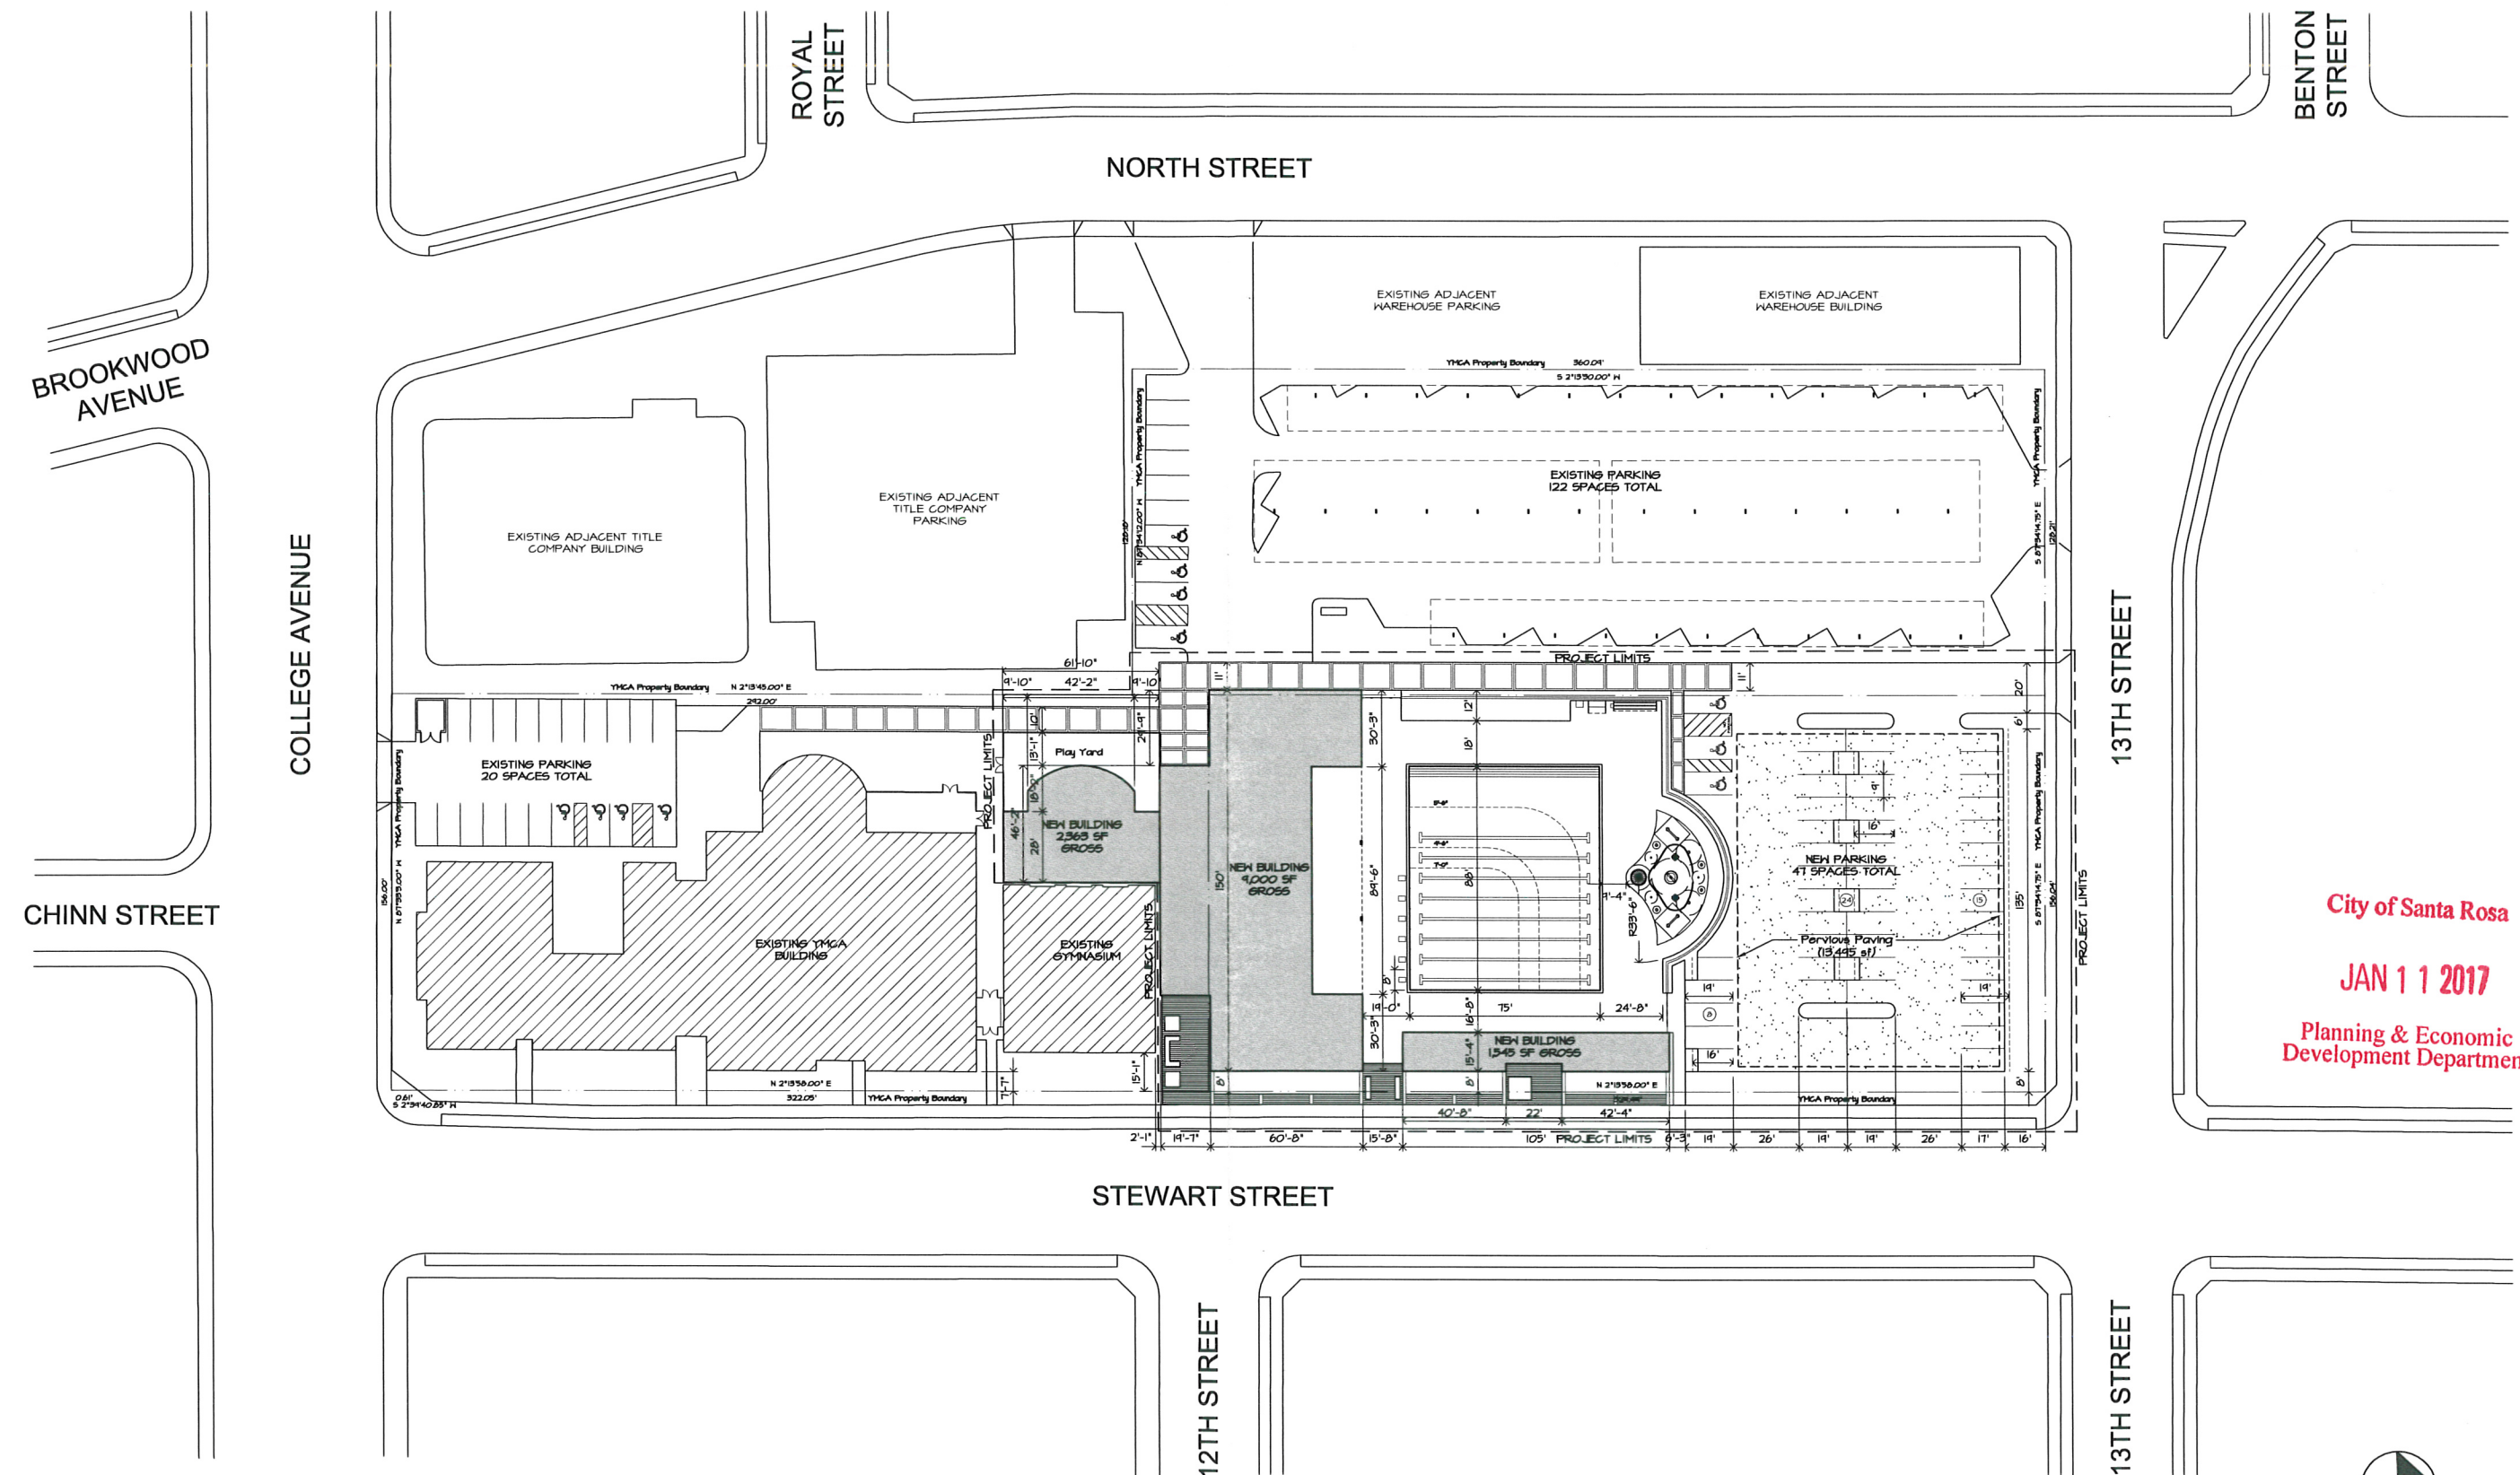


In Association with
Craig W. Roland, FAIA

YMCA AQUATIC AND FITNESS CENTER CONCEPT SITE PLAN with SPRAY GROUND

DECEMBER 23, 2016

 

City of Santa Rosa
JAN 11 2017
Planning & Economic
Development Department

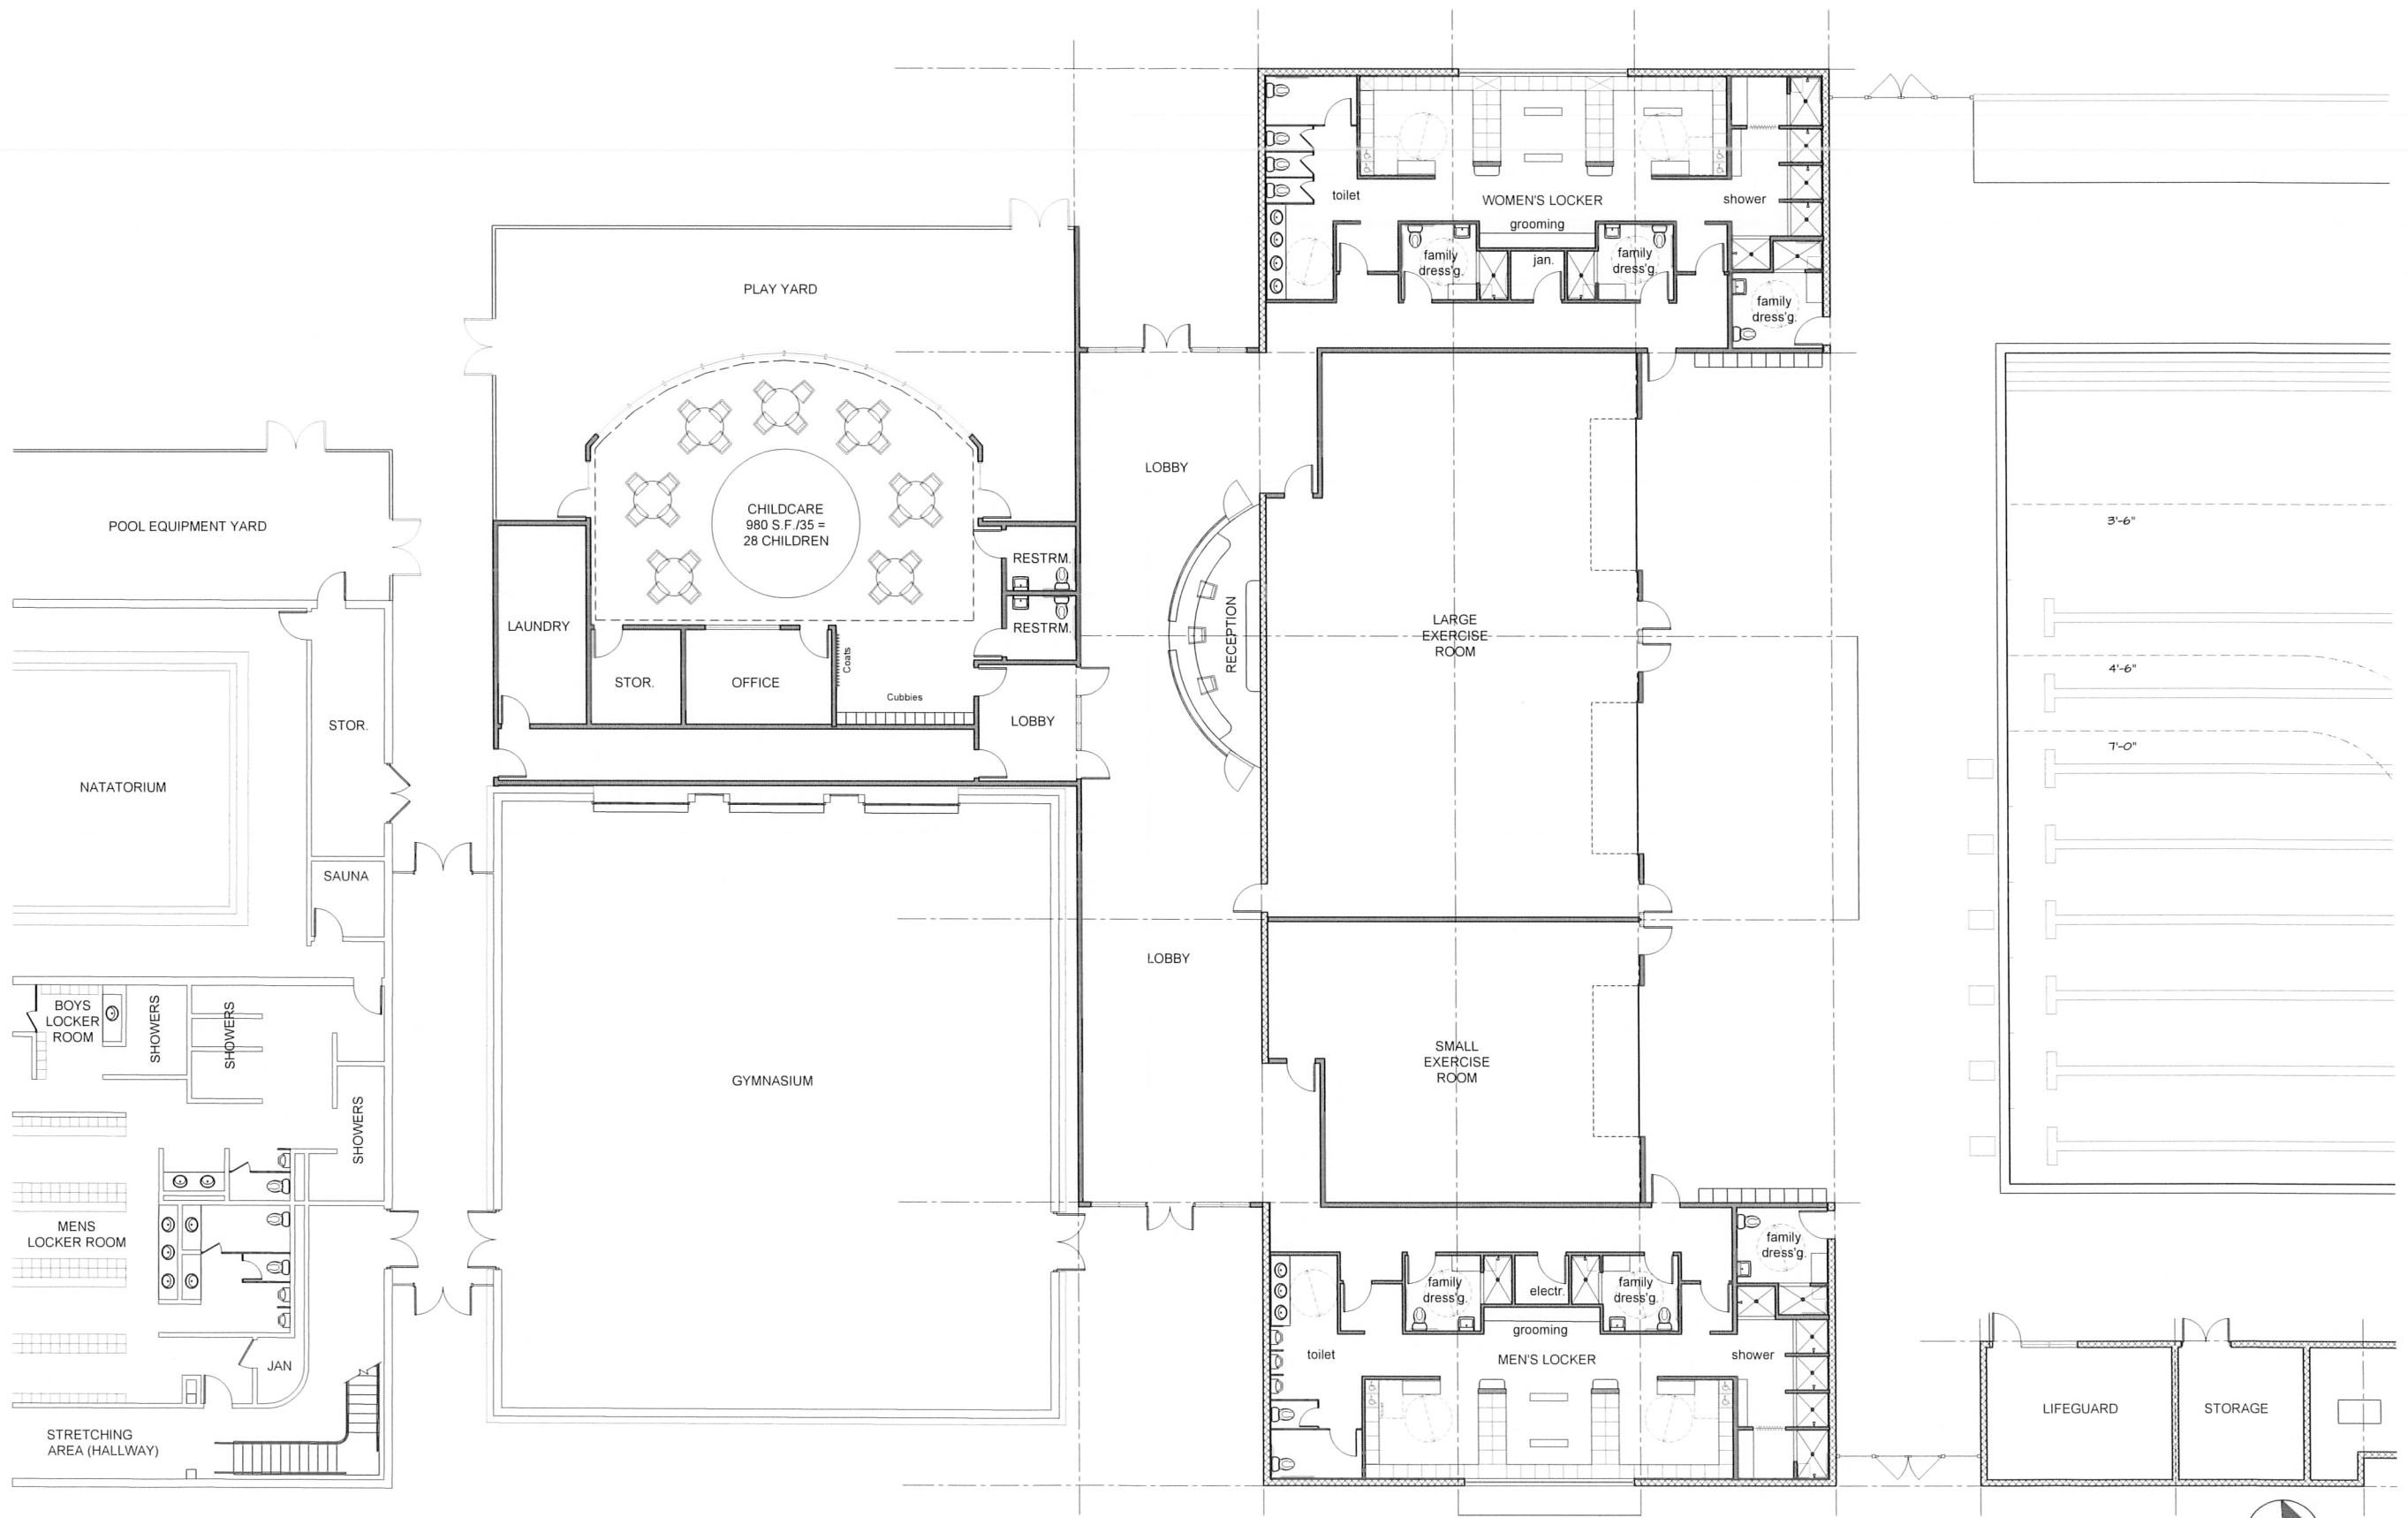

In Association with
Craig W. Roland, FAIA

YMCA AQUATIC AND FITNESS CENTER
CHILD CARE & POOL HOUSE CONCEPT PLAN

December 23, 2016


0 4' 8'
SCALE: 1/8"=1'-0"






EAST ELEVATION - STEWART STREET

1/8" = 1'-0"

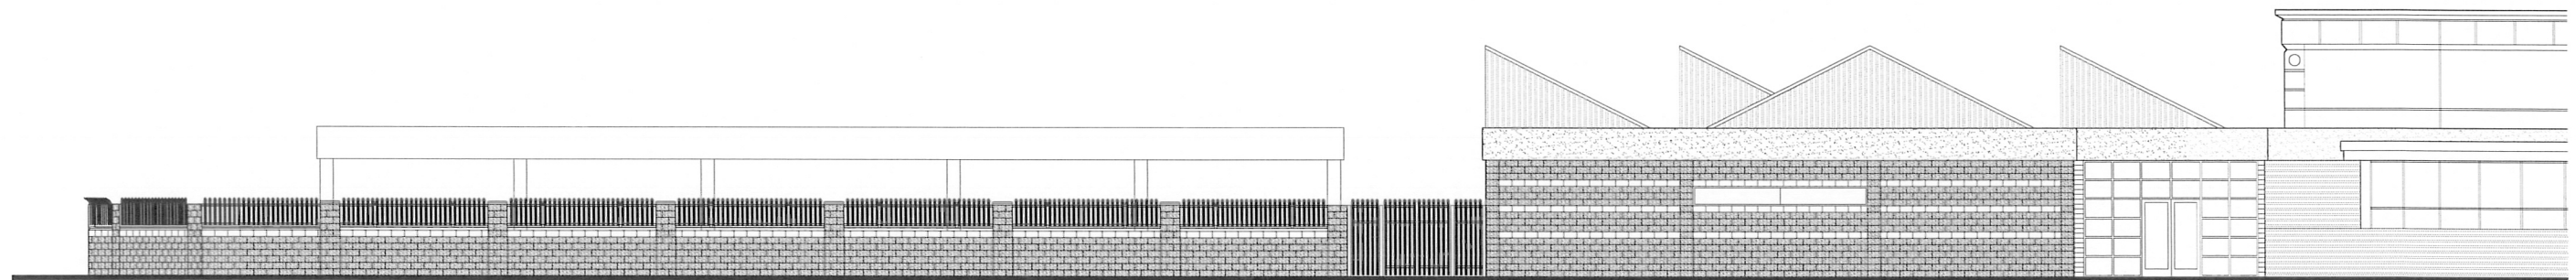

WEST ELEVATION

1/8" = 1'-0"

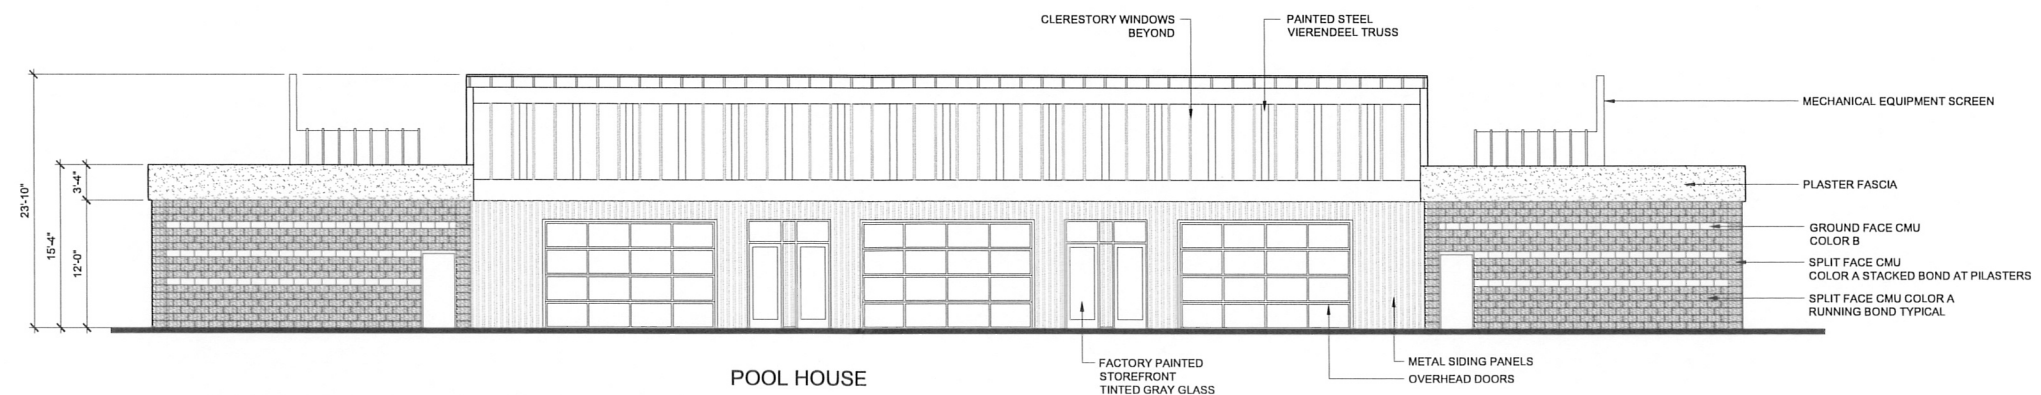

POOL HOUSE - NORTH ELEVATION


1/8" = 1'-0"





In Association with
Craig W. Roland, FAIA

YMCA AQUATIC and FITNESS CENTER
POOLHOUSE CONCEPT ELEVATIONS

DECEMBER 23, 2016

 


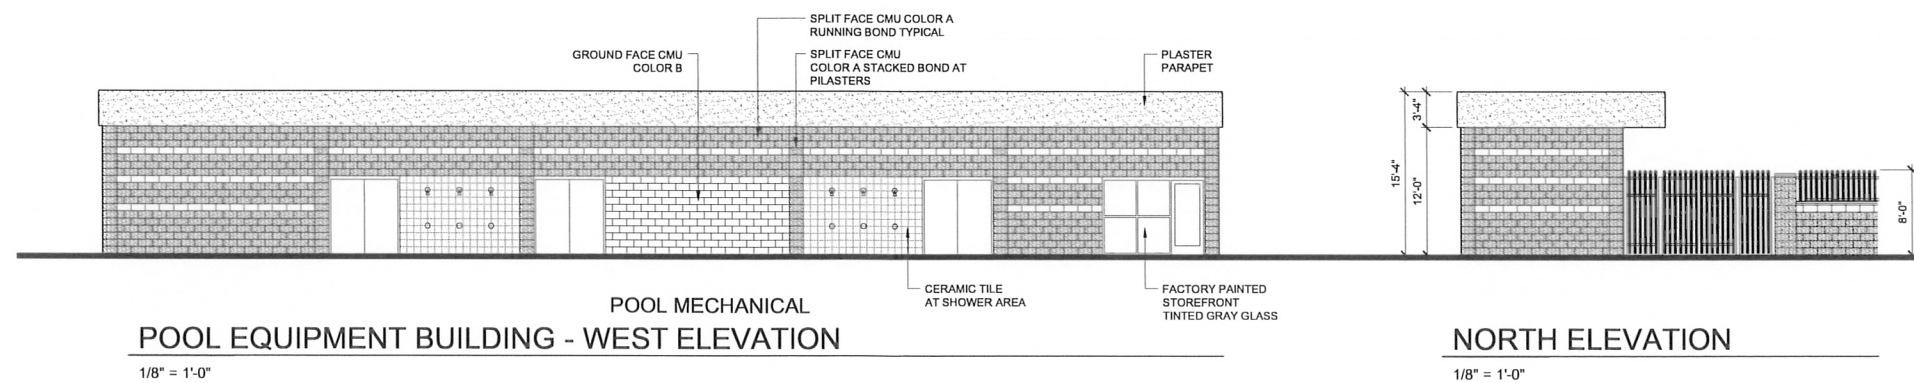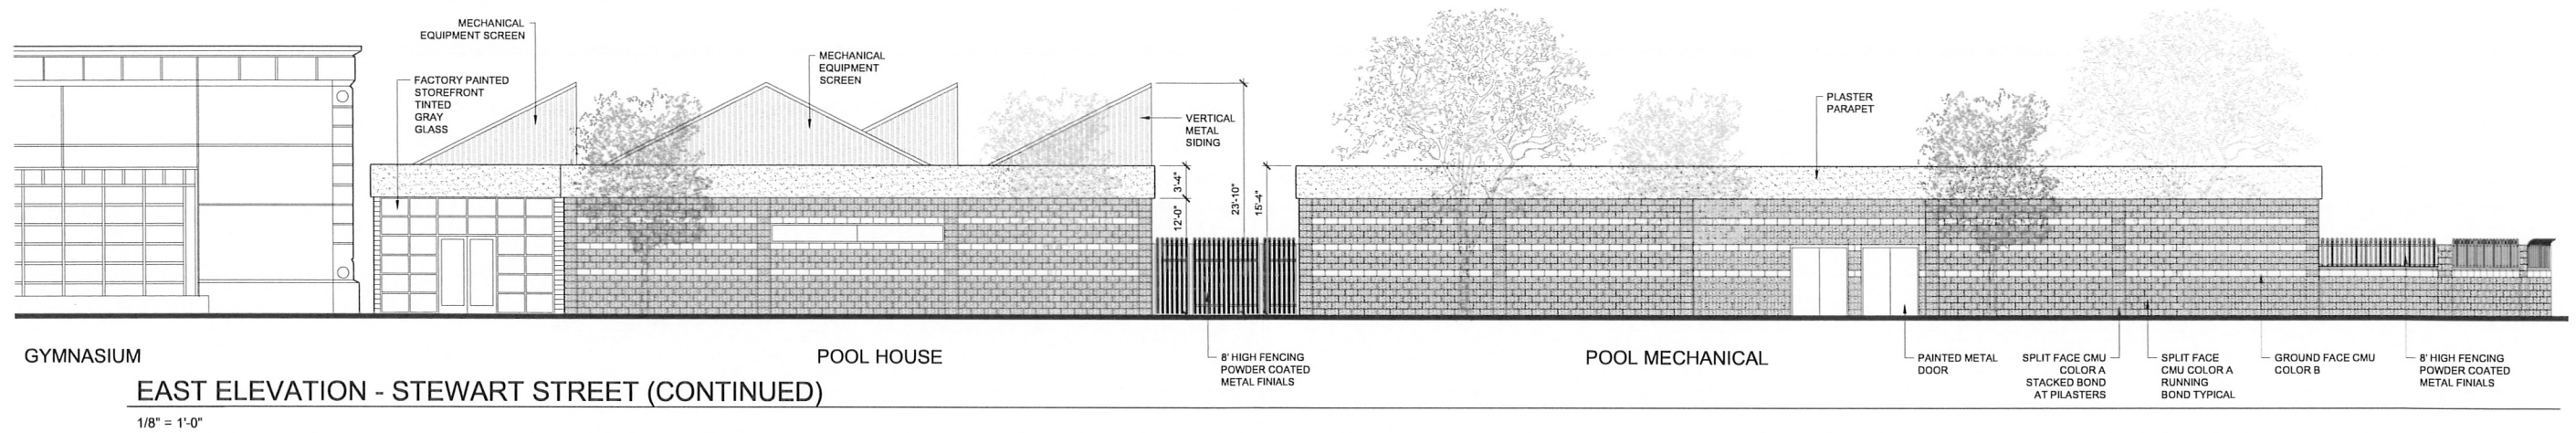


In Association with
Craig W. Roland, FAIA

YMCA AQUATIC and FITNESS CENTER POOLHOUSE CONCEPT ELEVATIONS

DECEMBER 23, 2016

 

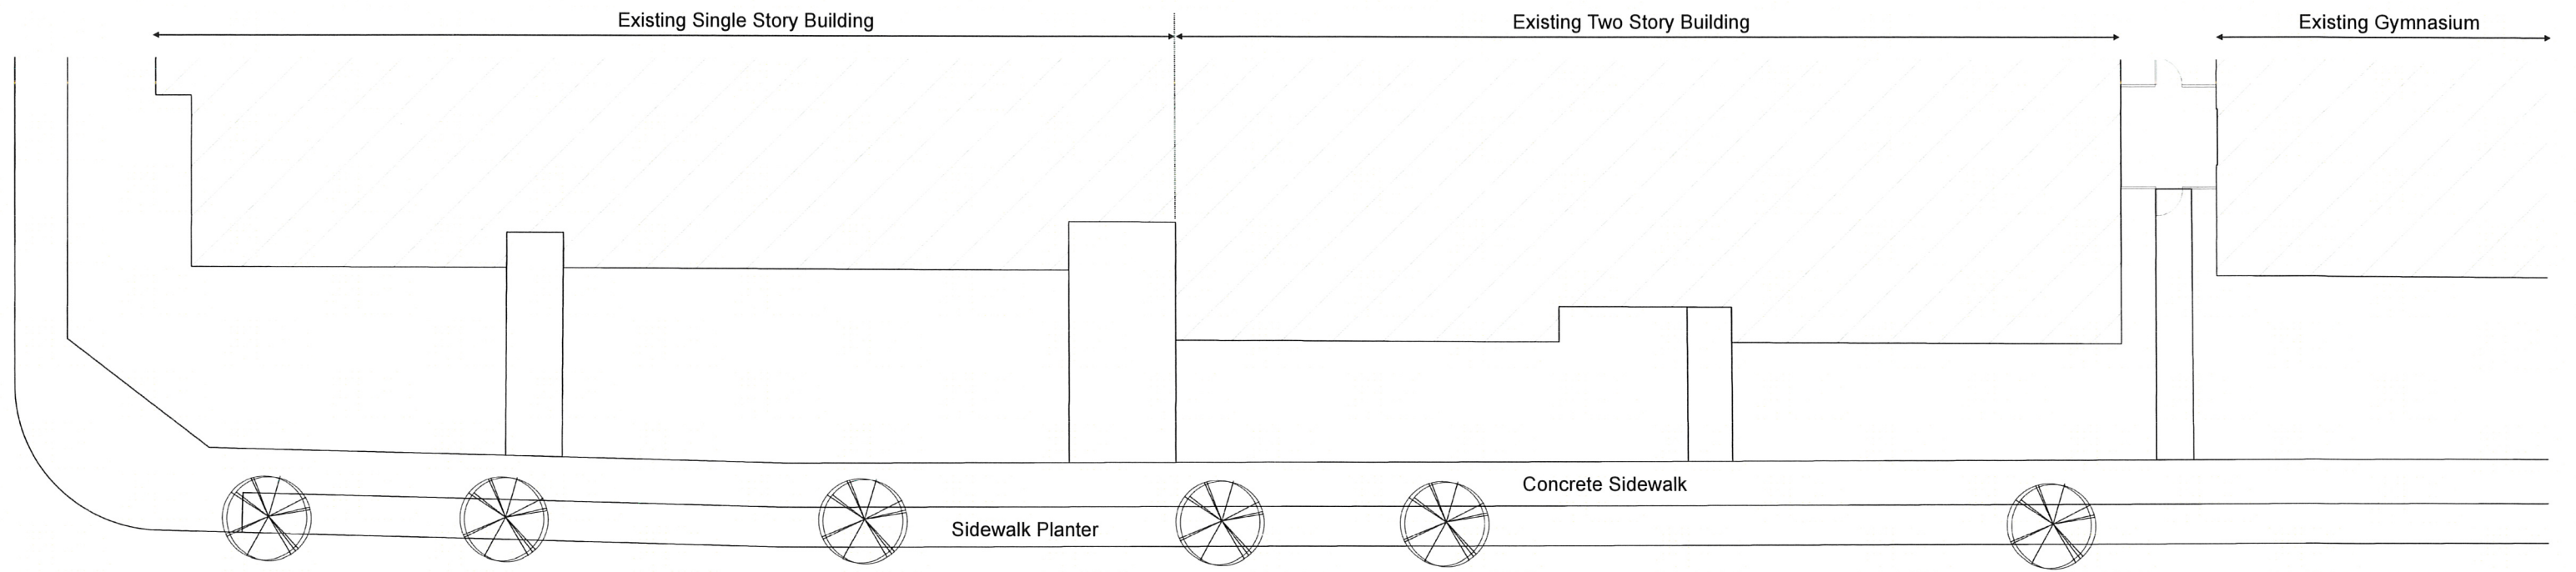

Plan Profile




Street Elevation



In Association With
Craig W. Roland, FAIA

YMCA AQUATIC and FITNESS CENTER
STEWART STREET ELEVATION

DECEMBER 23, 2016

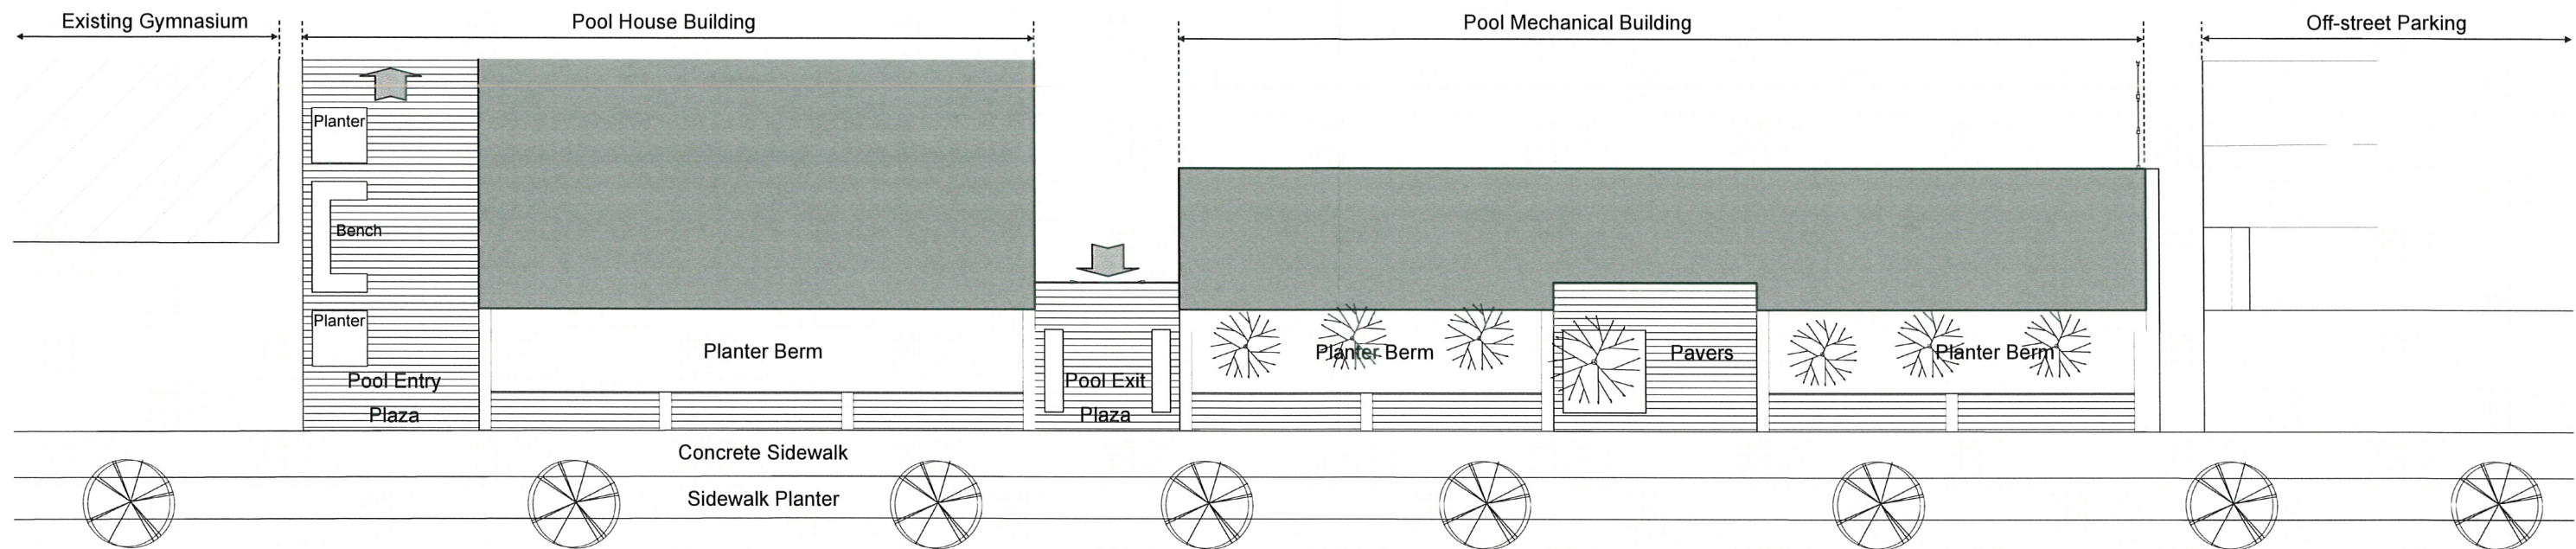

Plan Profile




Street Elevation



In Association With
Craig W. Roland, FAIA

YMCA AQUATIC and FITNESS CENTER
STEWART STREET ELEVATION

DECEMBER 23, 2016

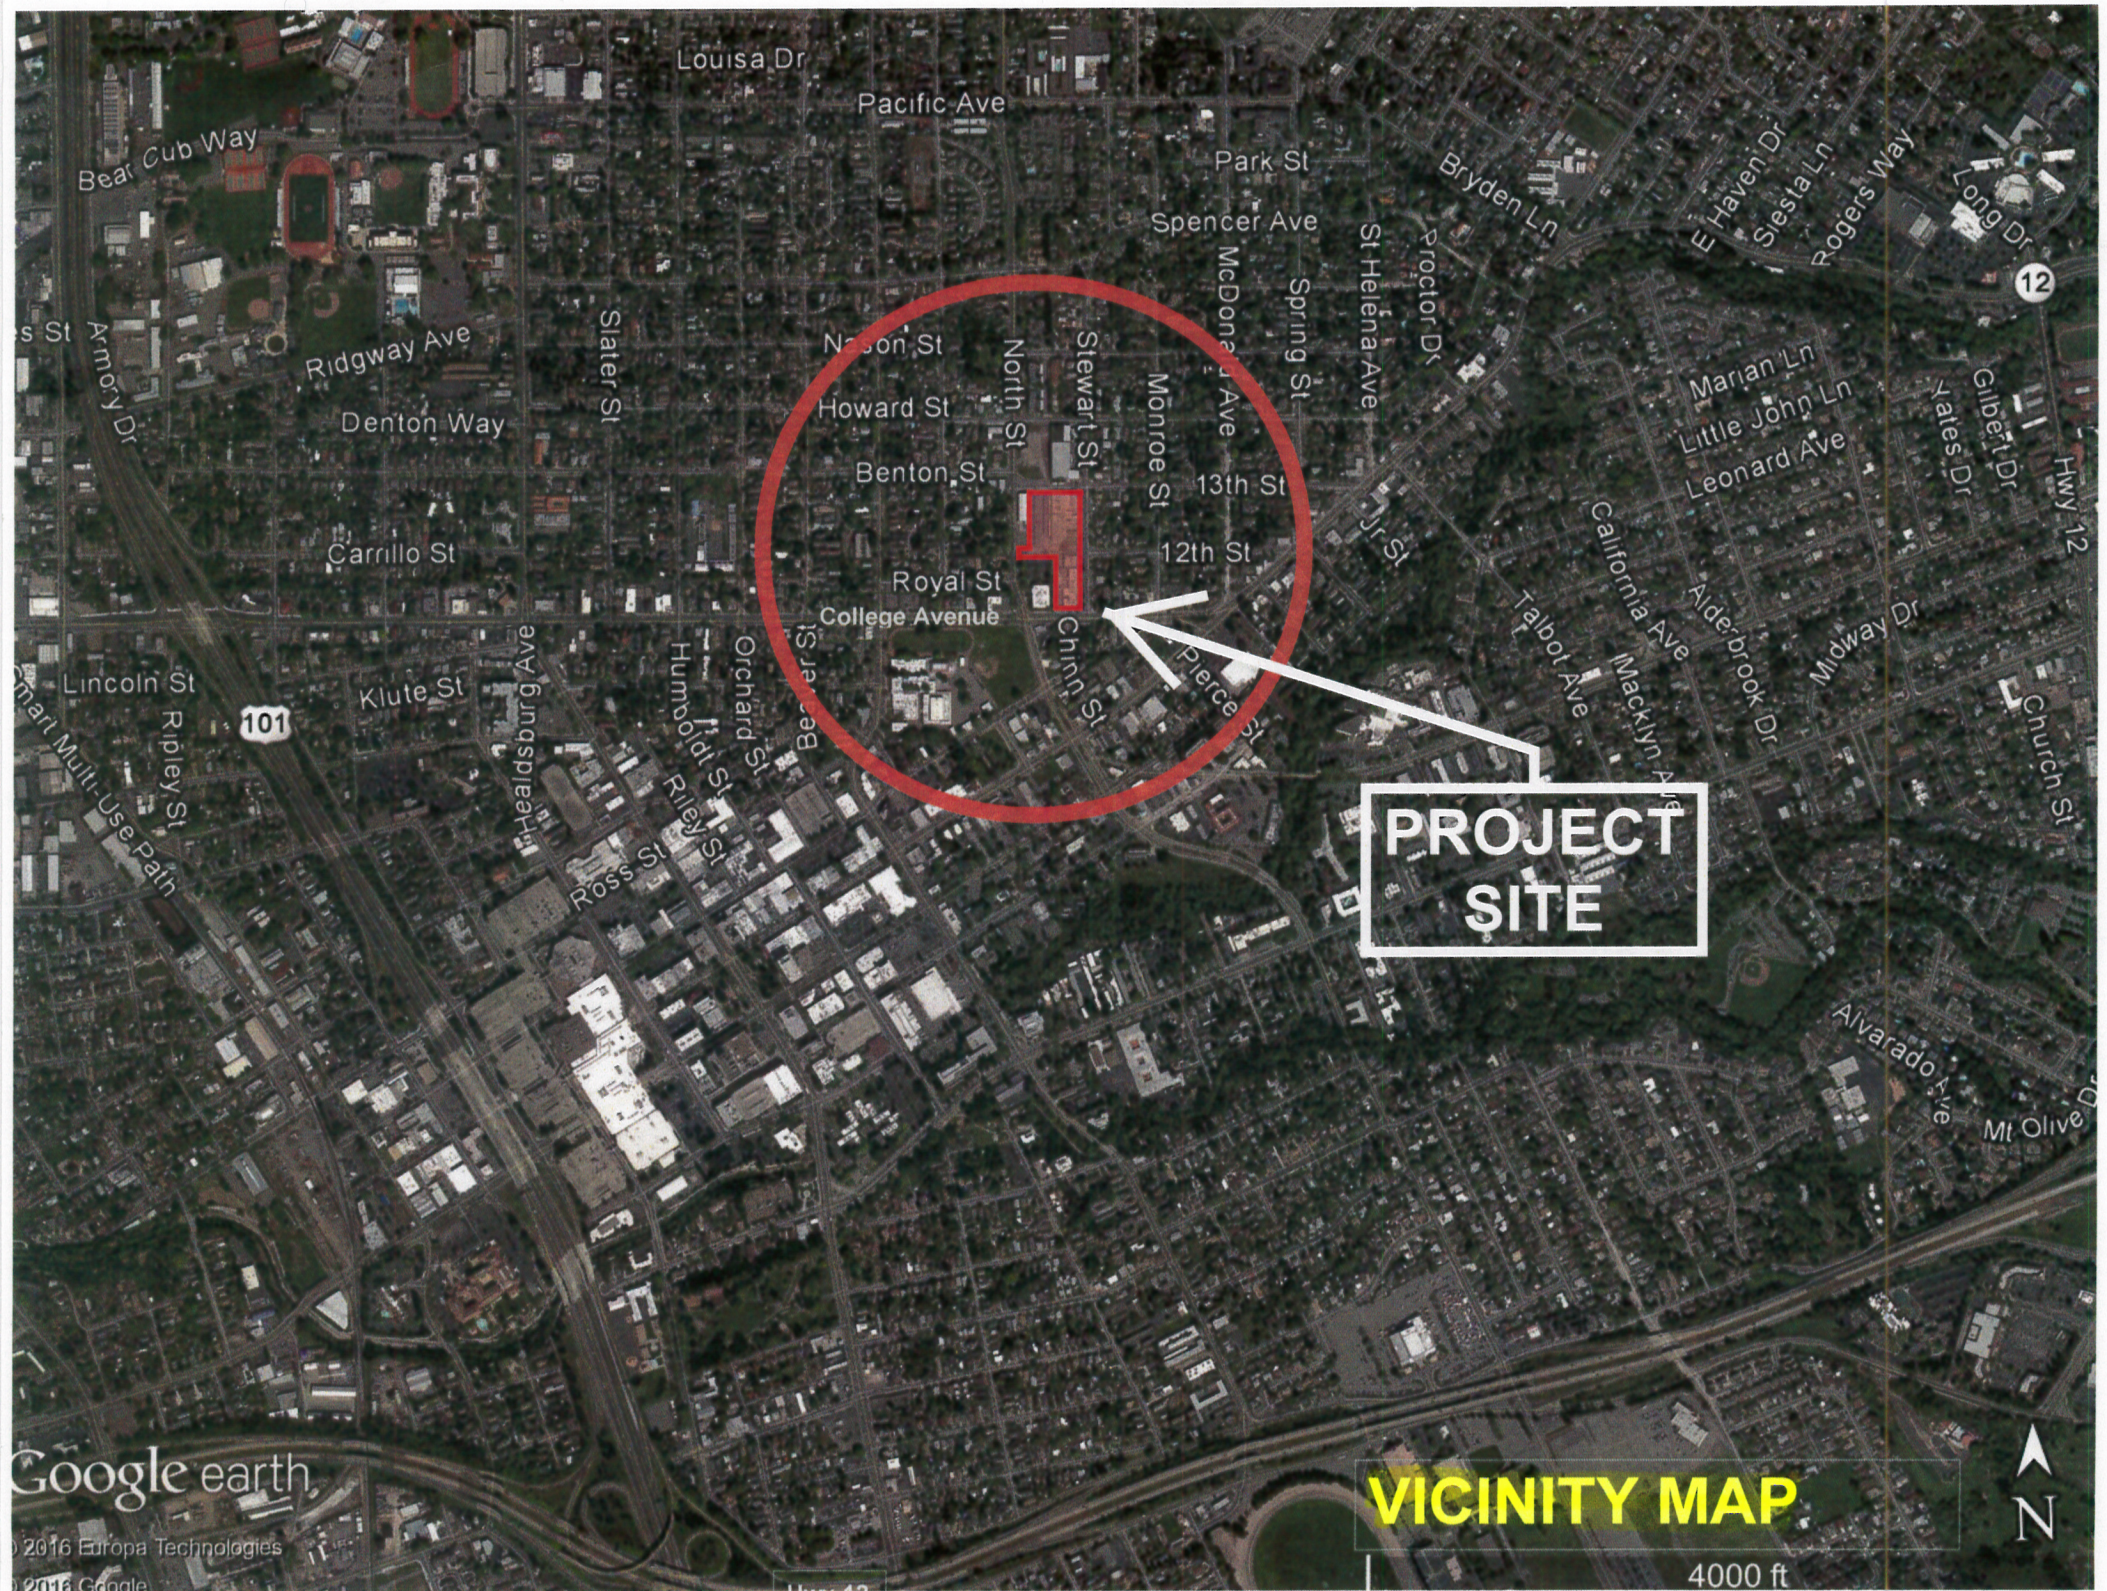

**PROJECT
SITE**

VICINITY MAP

4000 ft



Google earth

© 2016 Google

© 2016 Europa Technologies

Neighborhood Context Map