



PERSPECTIVE RENDERING
(ELEVATION "B")

PLAN 1

DATE
10/14

DRAWN BY:
CHECKED BY:
REVISIONS: DATE:

NOTES
△
△
△

1022 Mendocino Avenue
Santa Rosa, CA 95401
TEL: 707.579.3811
www.farrellfaber.com

FARRELL-FABER
& ASSOCIATES INC.
ARCHITECTURE - PLANNING

DESIGN FOR


SOUTHWEST ESTATES, LLC
SOUTHWEST ESTATES & BELLEVUE RANCH 7
SANTA ROSA, CALIFORNIA

© 2014 FARRELL-FABER & ASSOC. INC.
FARRELL-FABER AND ASSOCIATES INC. HEREBY EXPRESSLY RESERVES ITS STATUTORY COPYRIGHT, COMMON LAW COPYRIGHT AND OTHER SPECIFICATIONS. IDEAS, DESIGNS AND ARRANGEMENTS REPRESENTED THEREIN ARE AND SHALL REMAIN THE PROPERTY OF FARRELL-FABER AND ASSOCIATES INC. NO PART THEREOF SHALL BE COPIED, ADAPTED, SOLD, PUBLISHED OR OTHERWISE USED WITHOUT PRIOR WRITTEN CONSENT OF AND APPROPRIATE COMPENSATION TO FARRELL-FABER AND ASSOCIATES. VISUAL CONTACT WITH THE DRAWINGS OR SPECIFICATIONS SHALL CONSTITUTE CONCLUSIVE EVIDENCE OF ACCEPTANCE OF THESE RESTRICTIONS.

DO NOT SCALE PLANS

SHEET JOB NO


14045

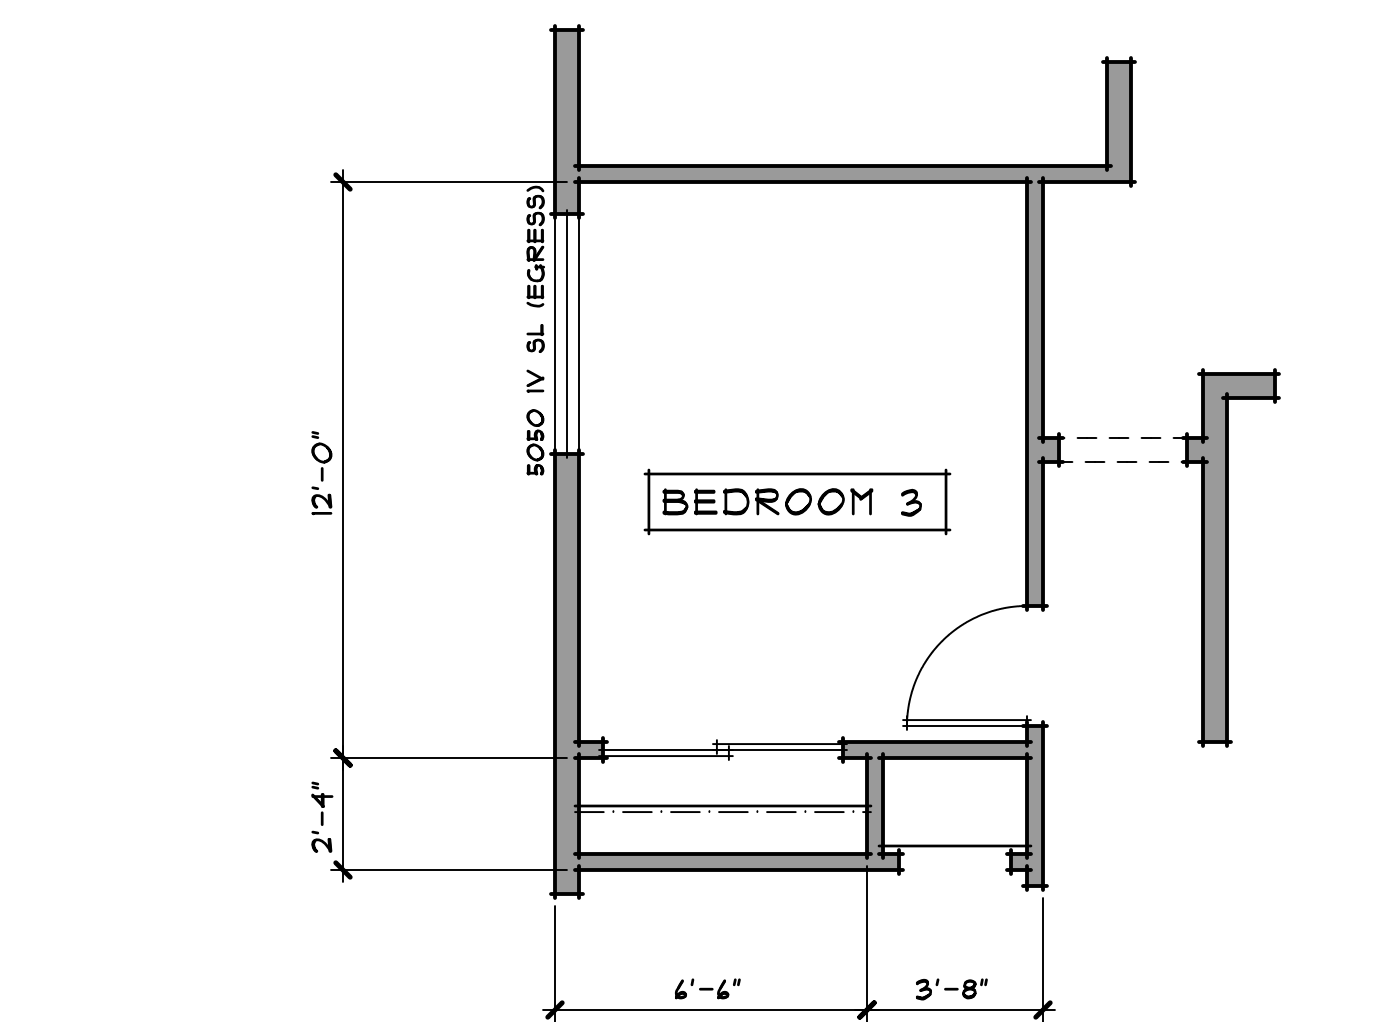

OPTIONAL BEDROOM 3

SCALE: 1/4"=1'-0"


NOTE:
SEE FLOOR PLAN (ELEV "B" and "C") FOR TYPICAL
NOTES, MATERIALS, AND DIMENSIONS NOT SHOWN HERE

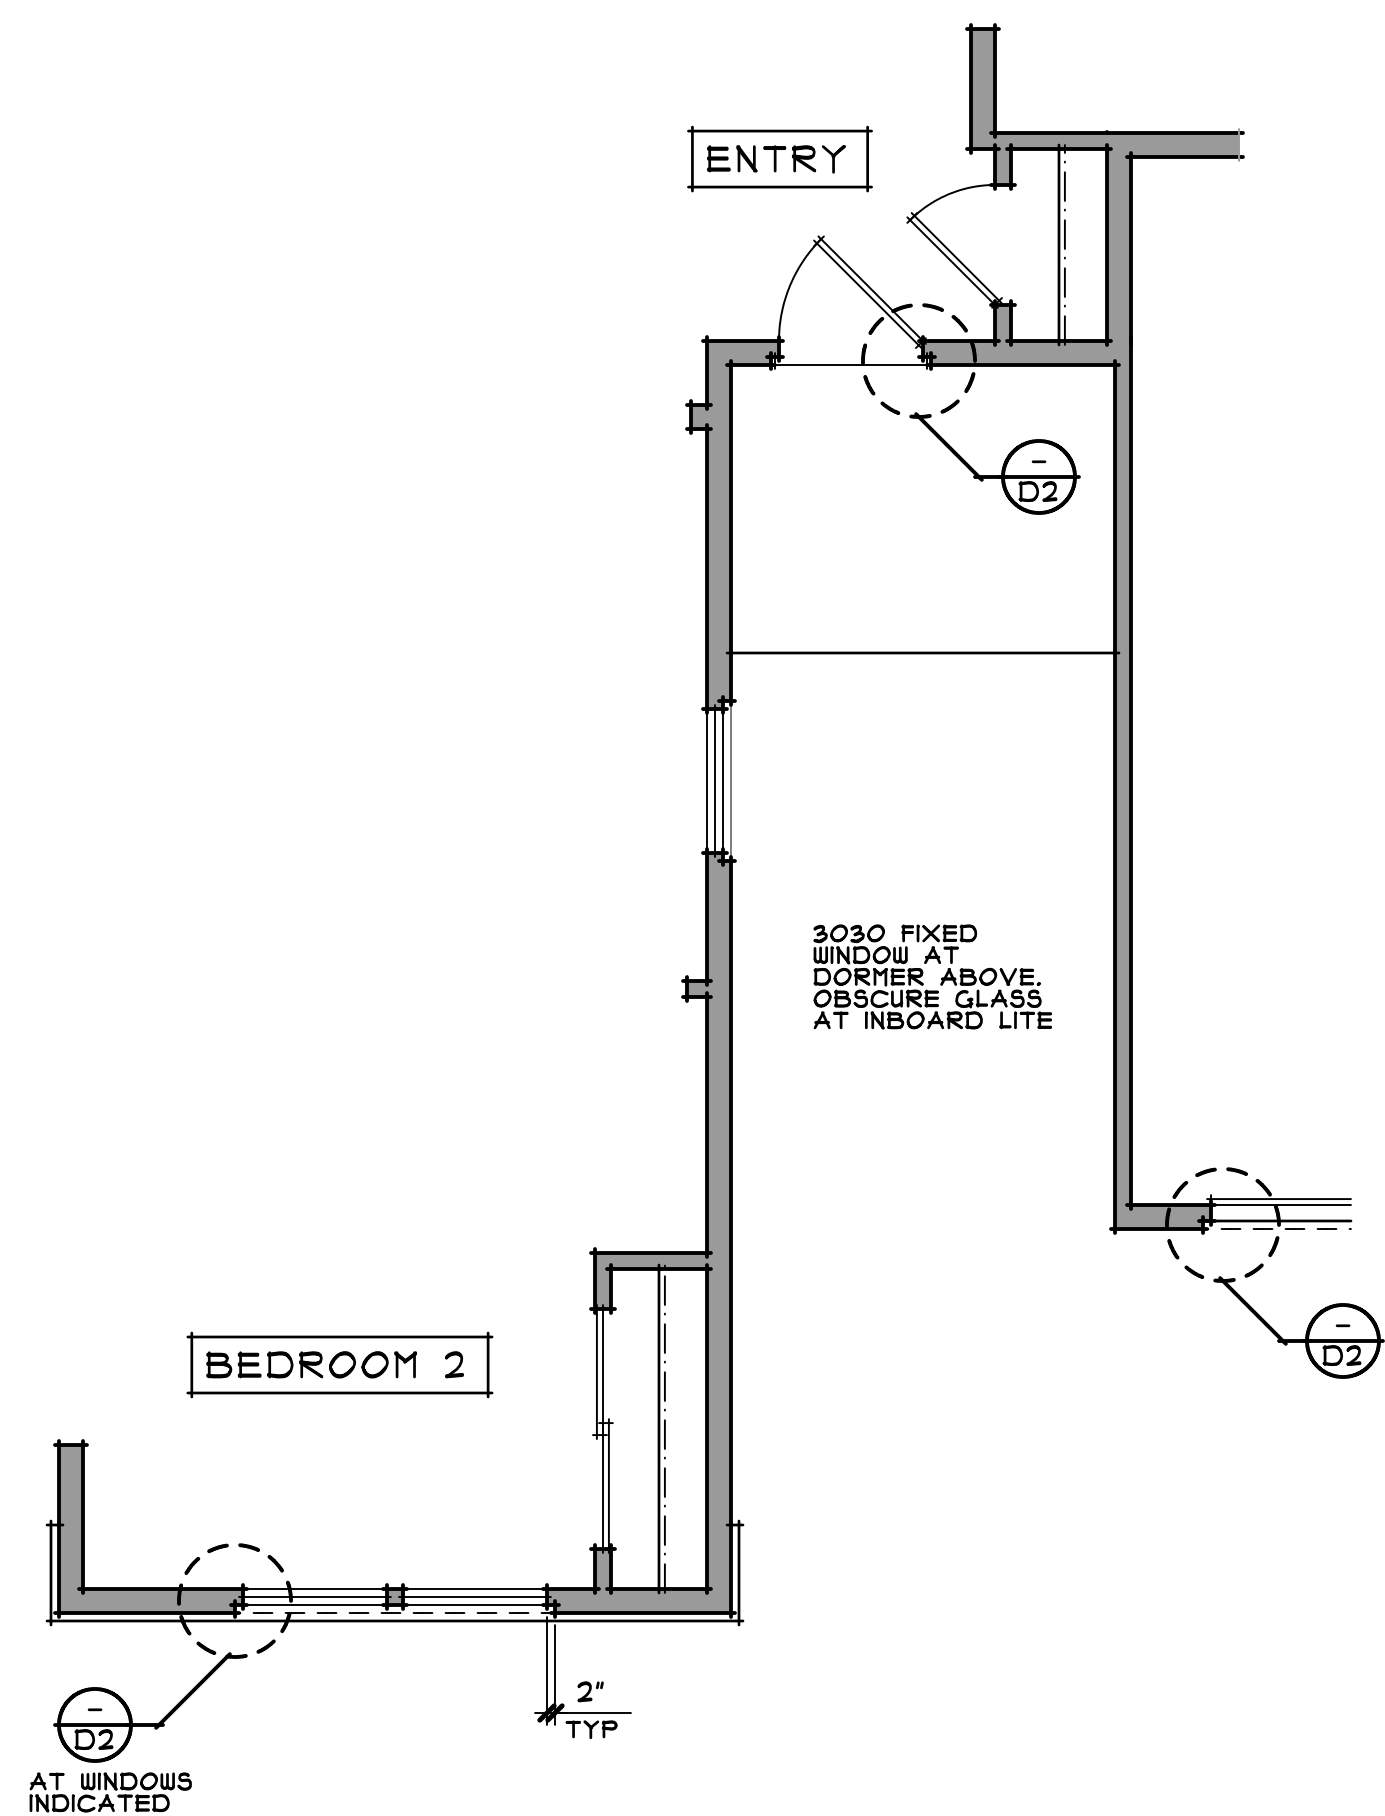

FLOOR PLAN (ELEVATION "A")

SCALE: 1/4"=1'-0"

NOTE:
SEE FLOOR PLAN (ELEV "B" and "C") FOR TYPICAL
NOTES, MATERIALS, AND DIMENSIONS NOT SHOWN HERE

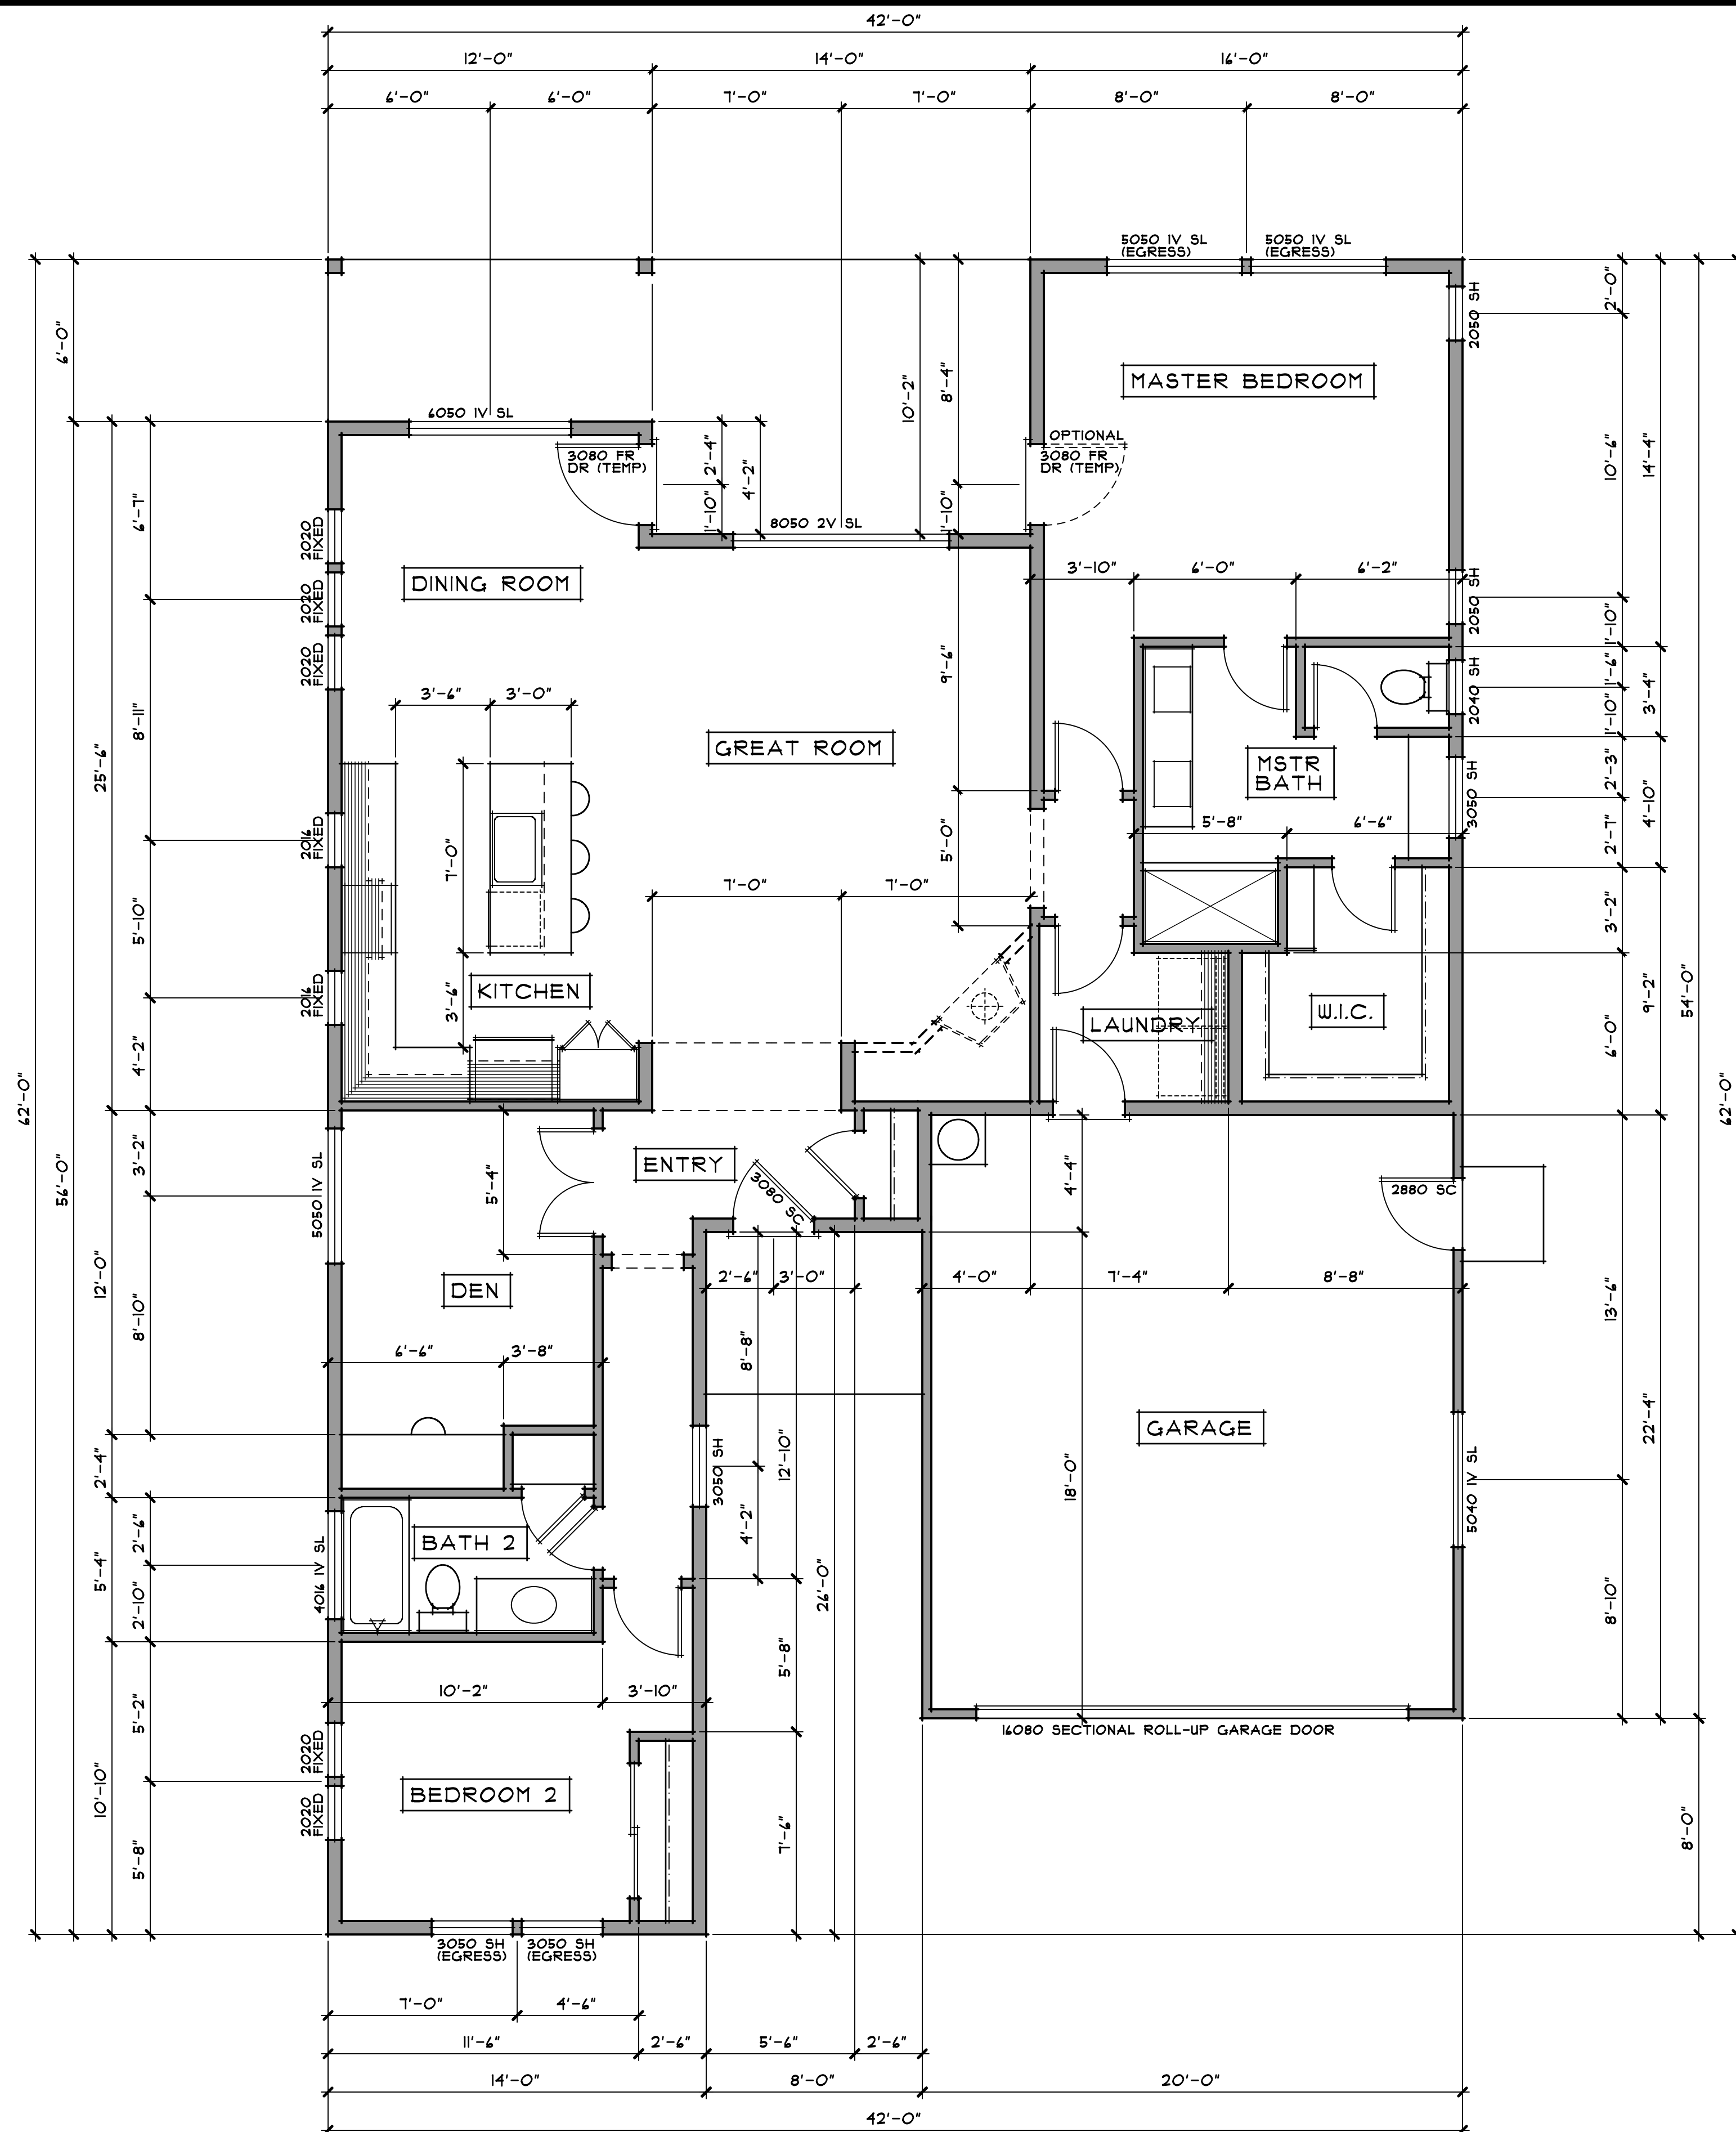

FLOOR PLAN (ELEVATIONS "B" and "C")

SCALE: 1/4"=1'-0"

LIVING AREA = APPROX 1516 SQ FT

GARAGE AREA = APPROX 445 SQ FT

DATE 10/14
DRAWN BY:
CHECKED BY:
REVISIONS: DATE:

NOTES

1022 Mendocino Avenue
Santa Rosa, CA 95401
TEL: 707.579.3811
www.farrellfaber.com

FARRELL-FABER
& ASSOCIATES IN C.
ARCHITECTURE - PLANNING

SOUTHWEST ESTATES, LLC
SOUTHWEST ESTATES & BELLEVUE RANCH 1
SANTA ROSA, CALIFORNIA

DESIGN FOR
SHEET JOB NO 14045
© 2014 FARRELL-FABER & ASSOC., INC.
FARRELL-FABER AND ASSOCIATES INC.
HEREBY EXPRESSLY RESERVES ITS
STATUTORY COPYRIGHT, COMMON LAW
COPYRIGHT AND OTHER SPECIFICATIONS,
DEALS, DESIGNS AND ARRANGEMENTS
REPRESENTED THEREBY ARE AND SHALL
REMAIN THE PROPERTY OF FARRELL-FABER
AND ASSOCIATES INC. NO PART THEREOF
SHALL BE COPIED, ADAPTED, SOLD,
PUBLISHED OR OTHERWISE USED WITHOUT
PRIOR WRITTEN CONSENT OF AND
APPROPRIATE COMPENSATION TO FARRELL-
FABER AND ASSOCIATES. VISUAL CONTACT
WITH THE DRAWINGS OR SPECIFICATIONS
SHALL CONSTITUTE CONCLUSIVE
EVIDENCE OF ACCEPTANCE OF THESE
RESTRICTIONS.
DO NOT SCALE PLANS

PLAN 1