



PERSPECTIVE RENDERING
(ELEVATION "A")

PLAN 2

DATE 10/14

DRAWN BY:
CHECKED BY:
REVISIONS: DATE:

NOTES

1022 Mendocino Avenue
Santa Rosa, CA 95401
TEL: 707.579.3811
www.farrellfaber.com

FARRELL-FABER
& ASSOCIATES IN C.
ARCHITECTURE - PLANNING




DESIGN FOR

SOUTHWEST ESTATES, LLC
SOUTHWEST ESTATES & BELLEVUE RANCH T
SANTA ROSA, CALIFORNIA

© 2014 FARRELL-FABER & ASSOC. INC.
FARRELL-FABER AND ASSOCIATES INC. HEREBY EXPRESSLY RESERVES ITS STATUTORY COPYRIGHT, COMMON LAW COPYRIGHT AND OTHER SPECIFICATIONS, IDEAS, DESIGNS AND ARRANGEMENTS REPRESENTED THEREIN ARE AND SHALL REMAIN THE PROPERTY OF FARRELL-FABER AND ASSOCIATES INC. NO PART THEREOF SHALL BE COPIED, ADAPTED, SOLD, PUBLISHED OR OTHERWISE USED WITHOUT PRIOR WRITTEN CONSENT OF AND APPROPRIATE COMPENSATION TO FARRELL-FABER AND ASSOCIATES. VISUAL CONTACT WITH THE DRAWINGS OR SPECIFICATIONS SHALL CONSTITUTE CONCLUSIVE EVIDENCE OF ACCEPTANCE OF THESE RESTRICTIONS.
DO NOT SCALE PLANS

JOB NO 14045

SHEET

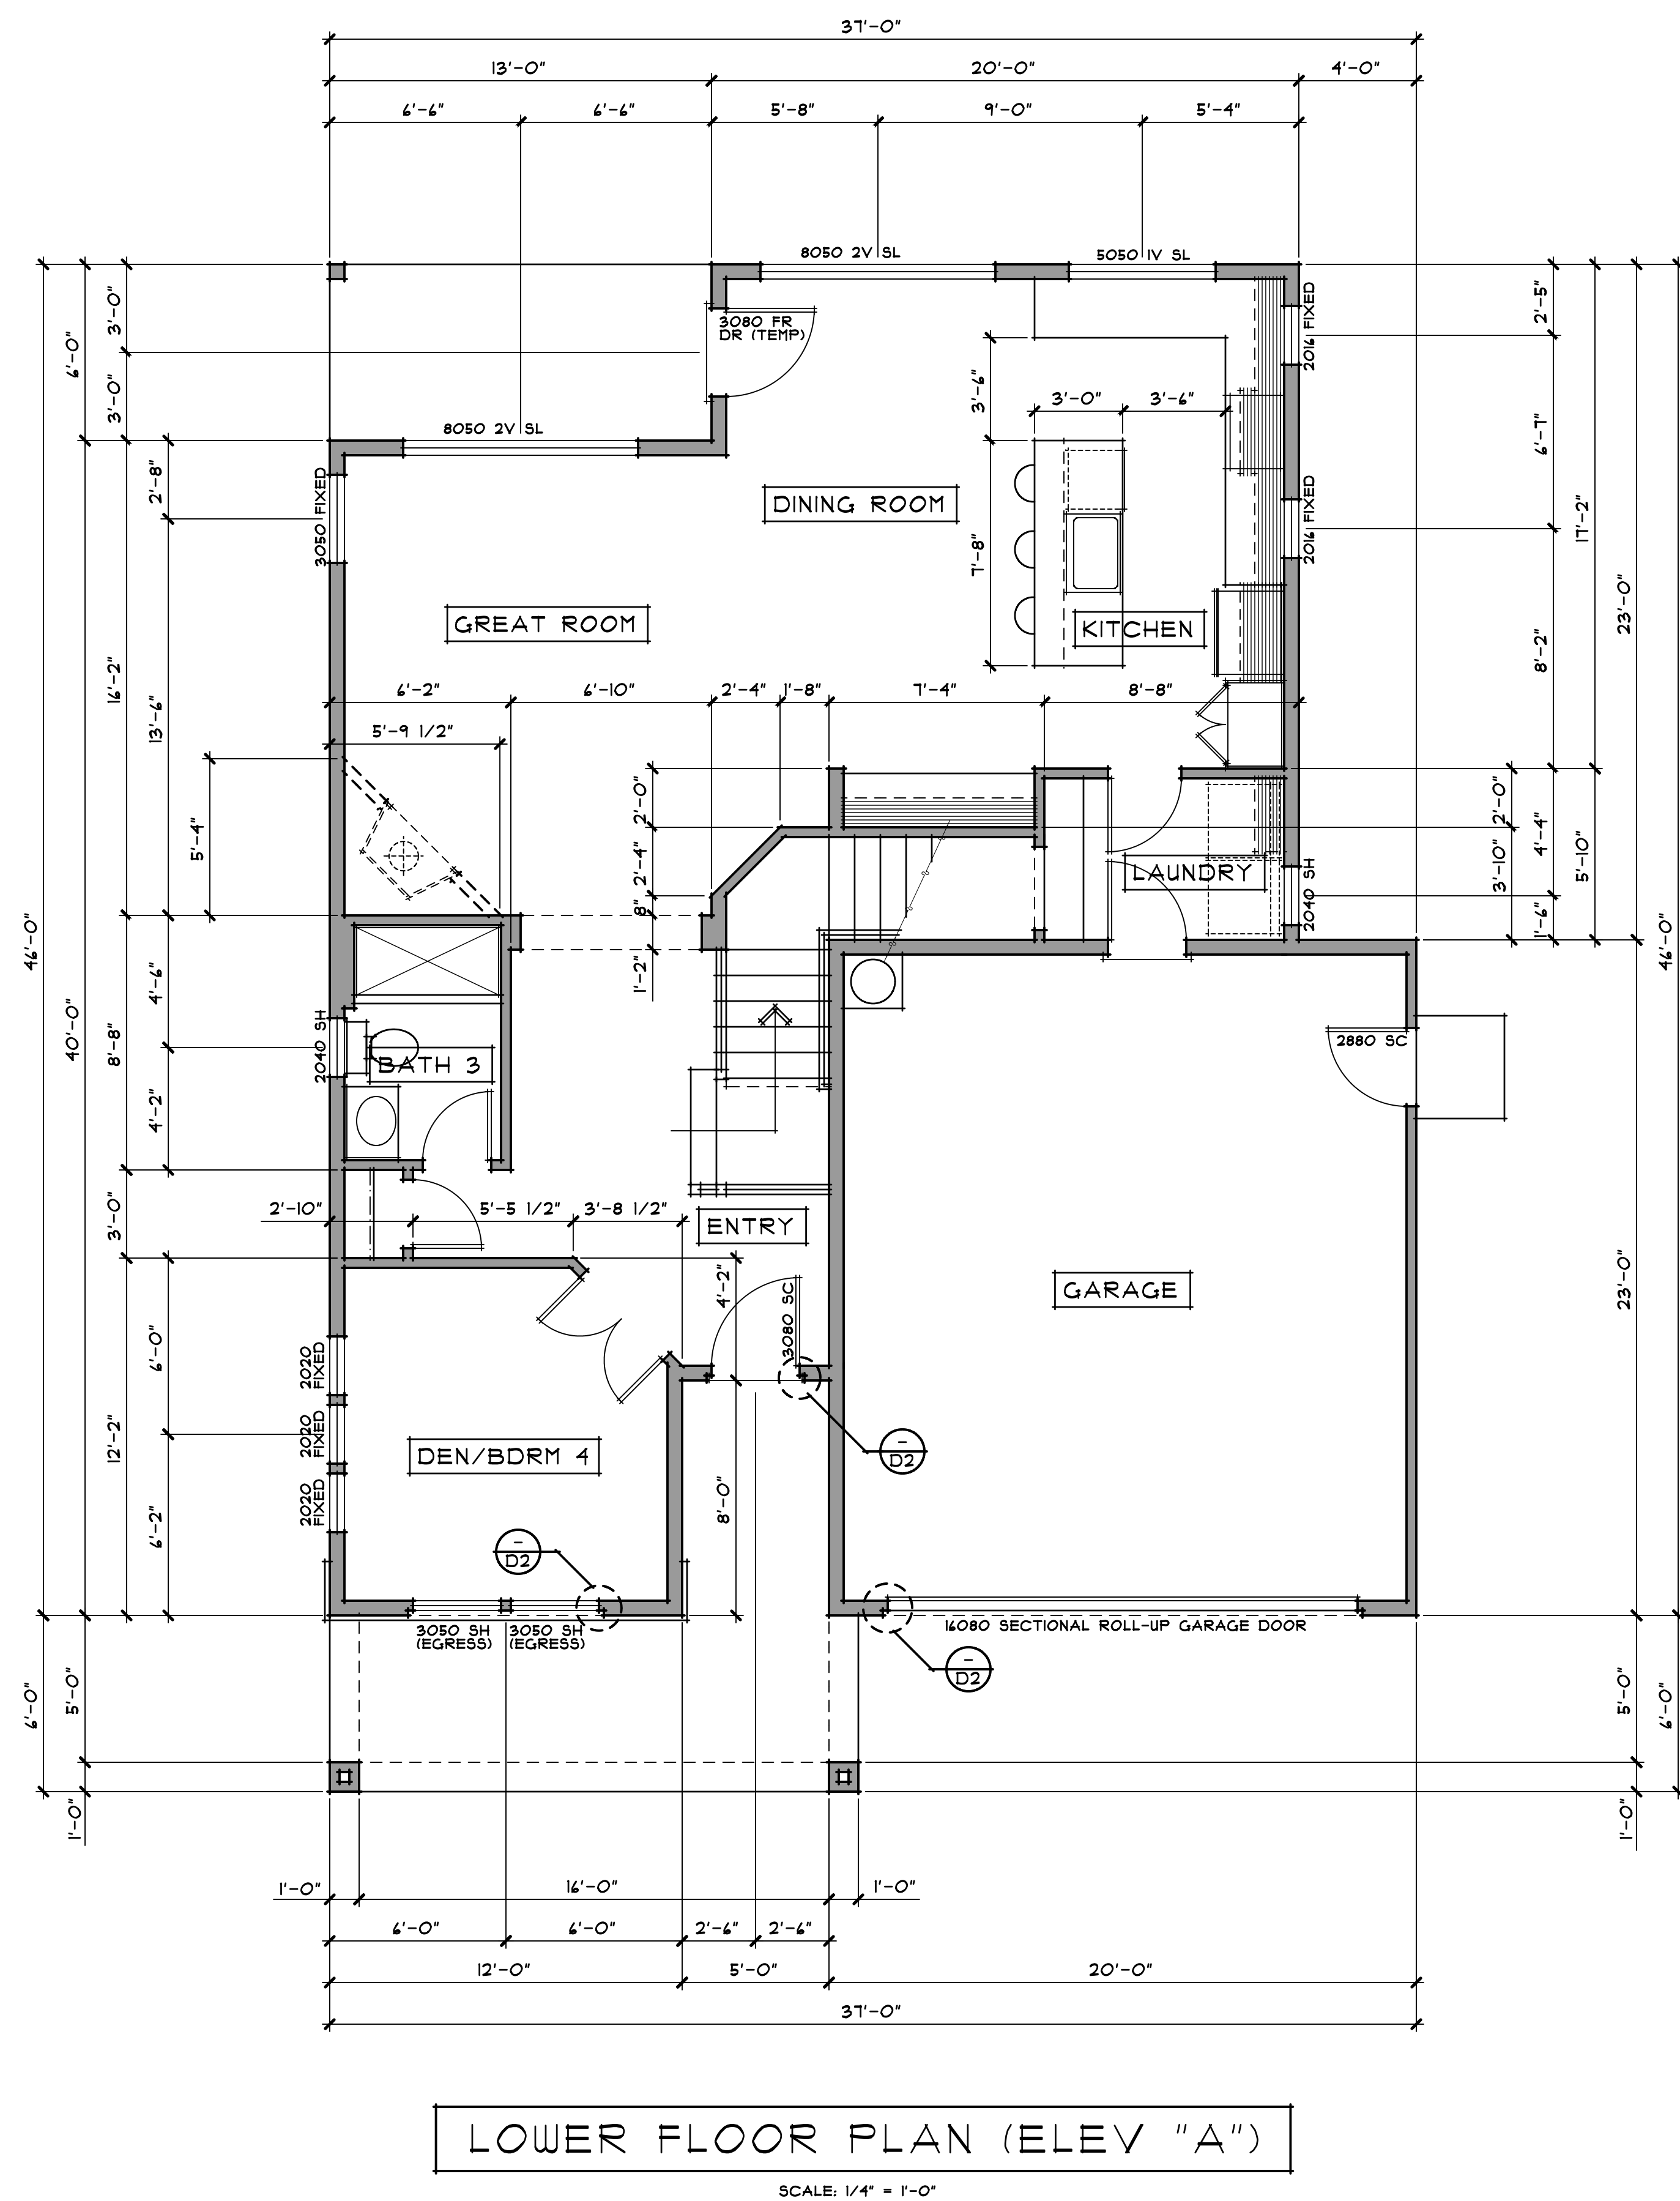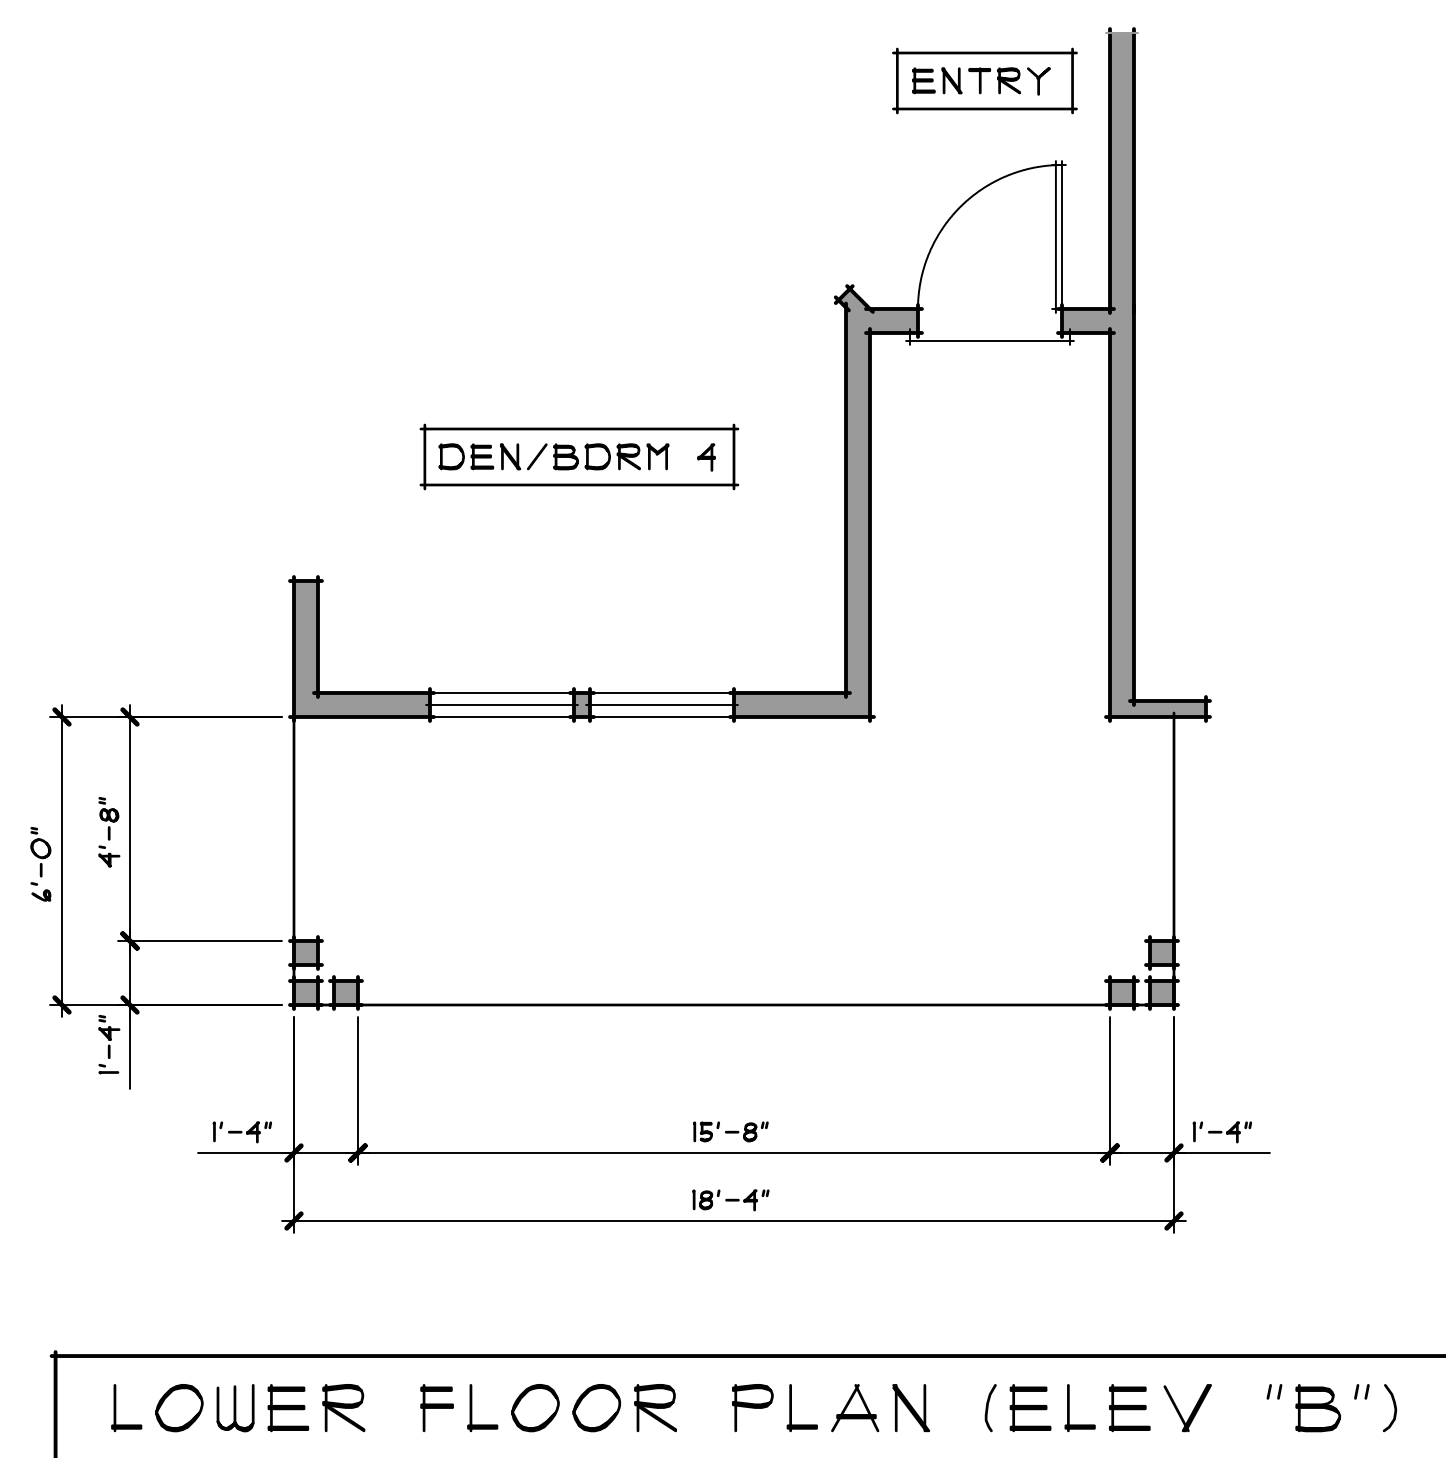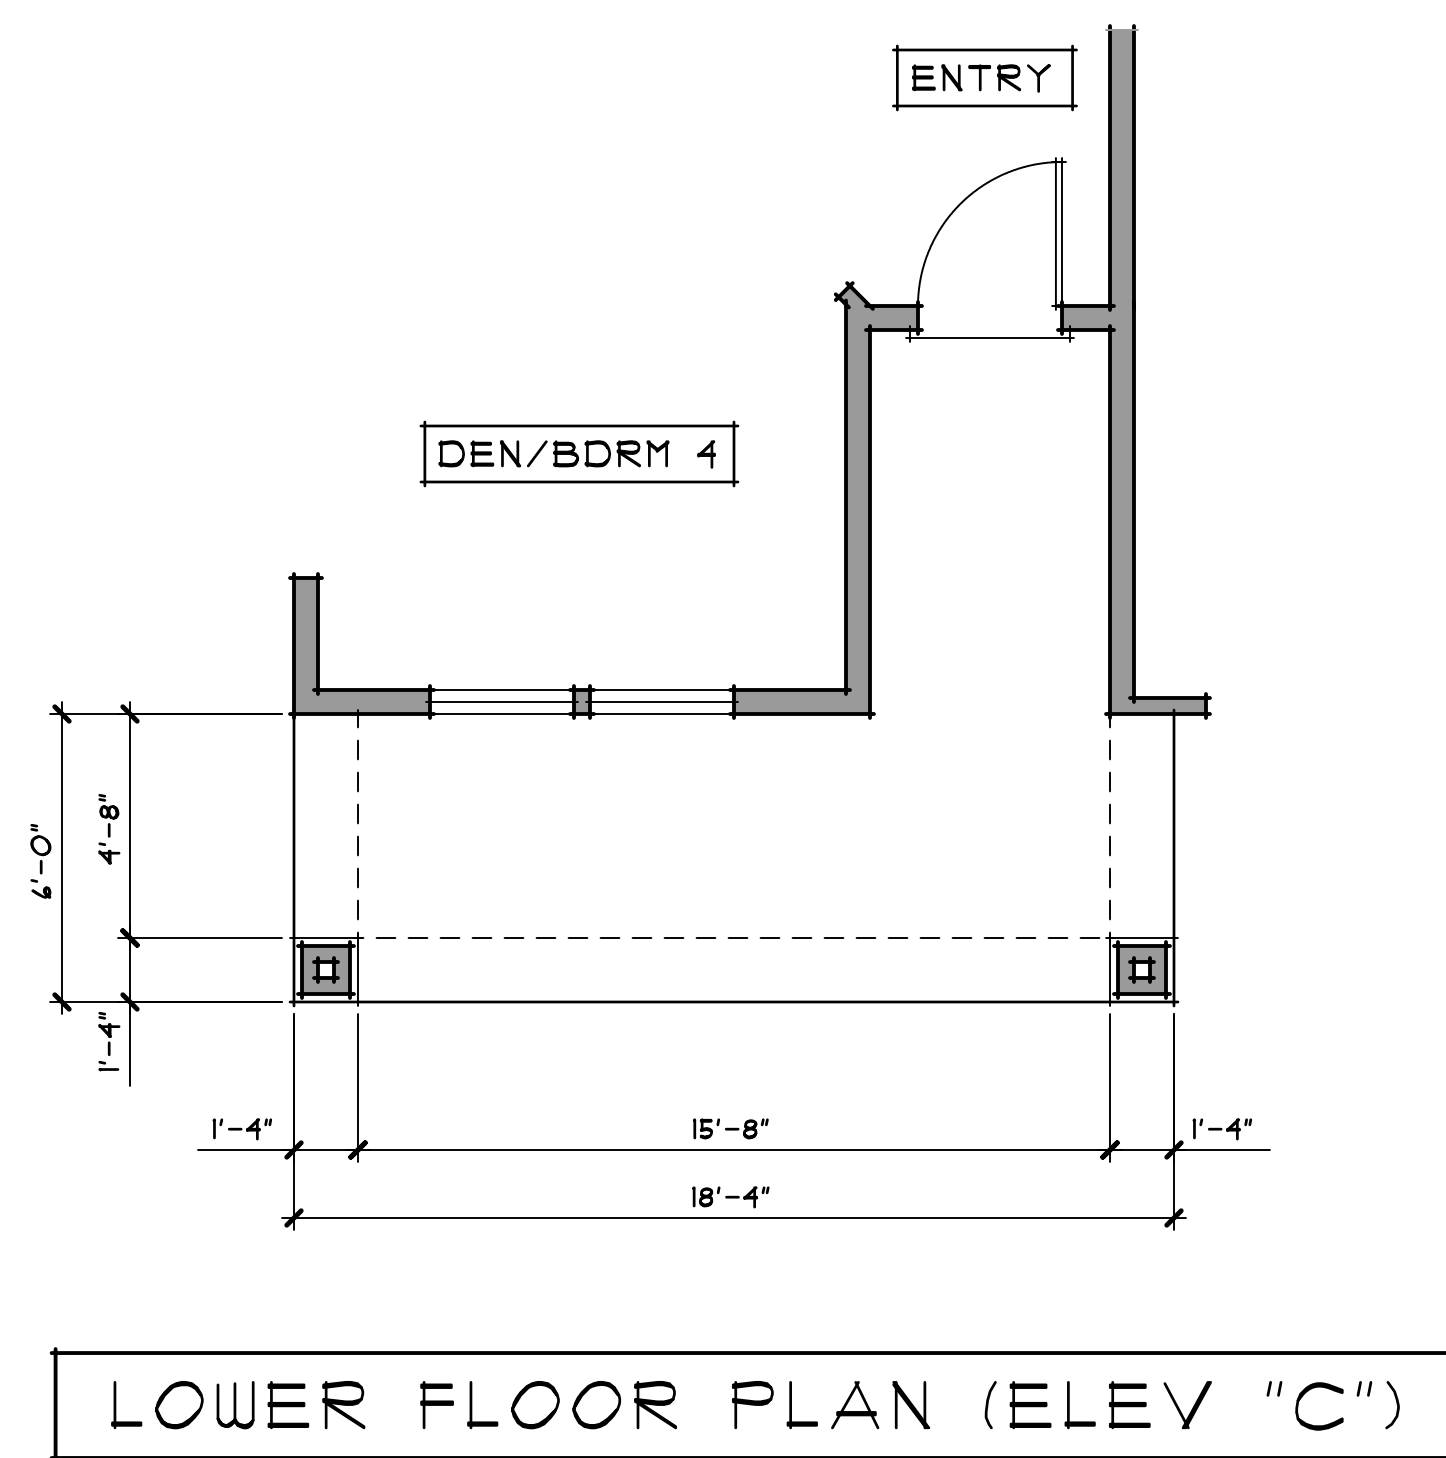

LOWER FLOOR LIVING AREA = APPROX 1041 SQ FT
 UPPER FLOOR LIVING AREA = APPROX 858 SQ FT
 TOTAL LIVING AREA = APPROX 1905 SQ FT

GARAGE AREA = APPROX 444 SQ FT

PLAN 2

DATE 10/14

DRAWN BY:
 CHECKED BY:
 REVISIONS: DATE:

NOTES

1022 Mendocino Avenue
 Santa Rosa, CA 95401
 TEL: 707.579.3811
 www.farrellfaber.com

FARRELL-FABER
 & ASSOCIATES INC.
 ARCHITECTURE - PLANNING

DESIGN FOR


SOUTHWEST ESTATES, LLC

SOUTHWEST ESTATES & BELLEVUE RANCH T
 SANTA ROSA, CALIFORNIA

© 2014 FARRELL FABER & ASSOC, INC.
 FARRELL FABER AND ASSOCIATES INC.
 HEREBY EXPRESSLY RESERVES ITS
 STATUTORY COPYRIGHT, COMMON LAW
 COPYRIGHT AND OTHER SPECIFICATIONS,
 IDEAS, DESIGNS AND ARRANGEMENTS
 REPRESENTED THEREIN ARE AND SHALL
 REMAIN THE PROPERTY OF FARRELL FABER
 AND ASSOCIATES INC. NO PART THEREOF
 SHALL BE COPIED, ADAPTED, SOLD,
 REPRODUCED OR OTHERWISE USED WITHOUT
 PRIOR WRITTEN CONSENT OF AND
 APPROPRIATE COMPENSATION TO FARRELL
 FABER AND ASSOCIATES. VISUAL CONTACT
 WITH THE DRAWINGS OR SPECIFICATIONS
 SHALL CONSTITUTE CONCLUSIVE
 EVIDENCE OF ACCEPTANCE OF THESE
 RESTRICTIONS.

DO NOT SCALE PLANS


SHEET JOB NO 14045

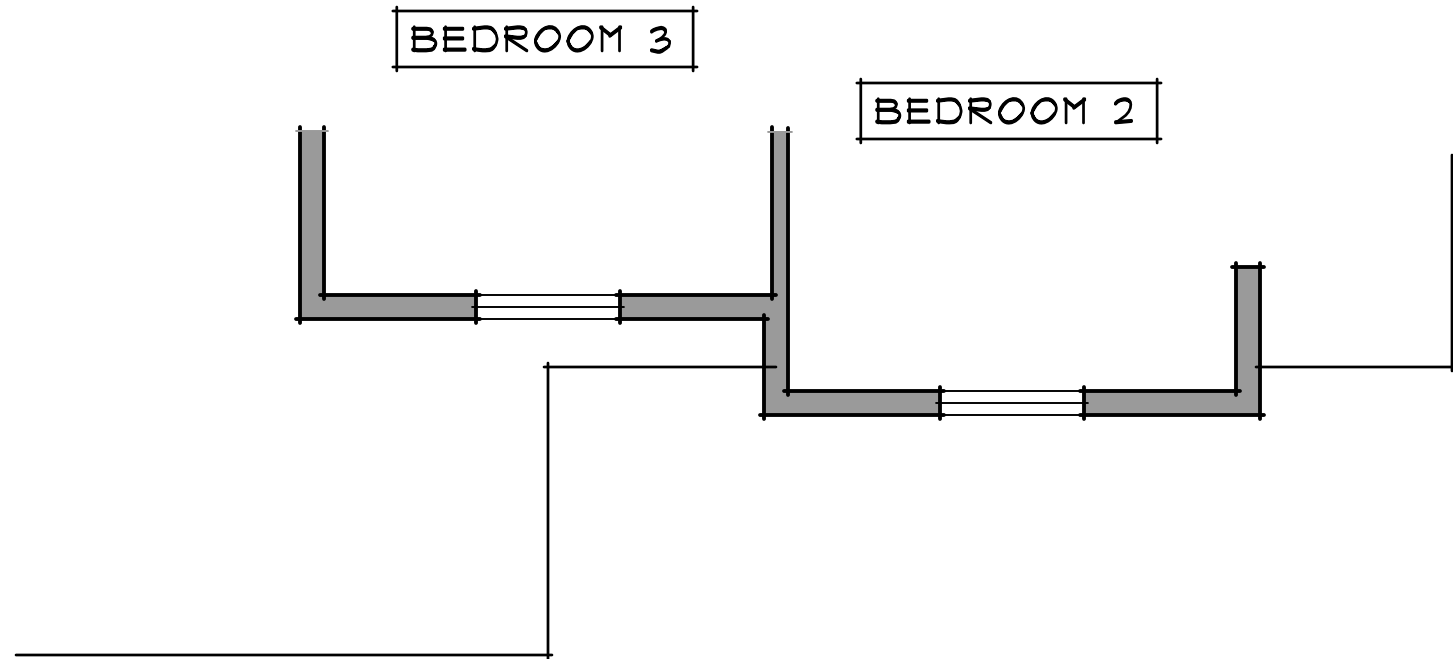

UPPER FLOOR PLAN (ELEV "B" and "C")

SCALE: 1/4" = 1'-0"

NOTE:
SEE FLOOR PLAN (ELEV "A") FOR TYPICAL NOTES,
MATERIALS, AND DIMENSIONS NOT SHOWN HERE

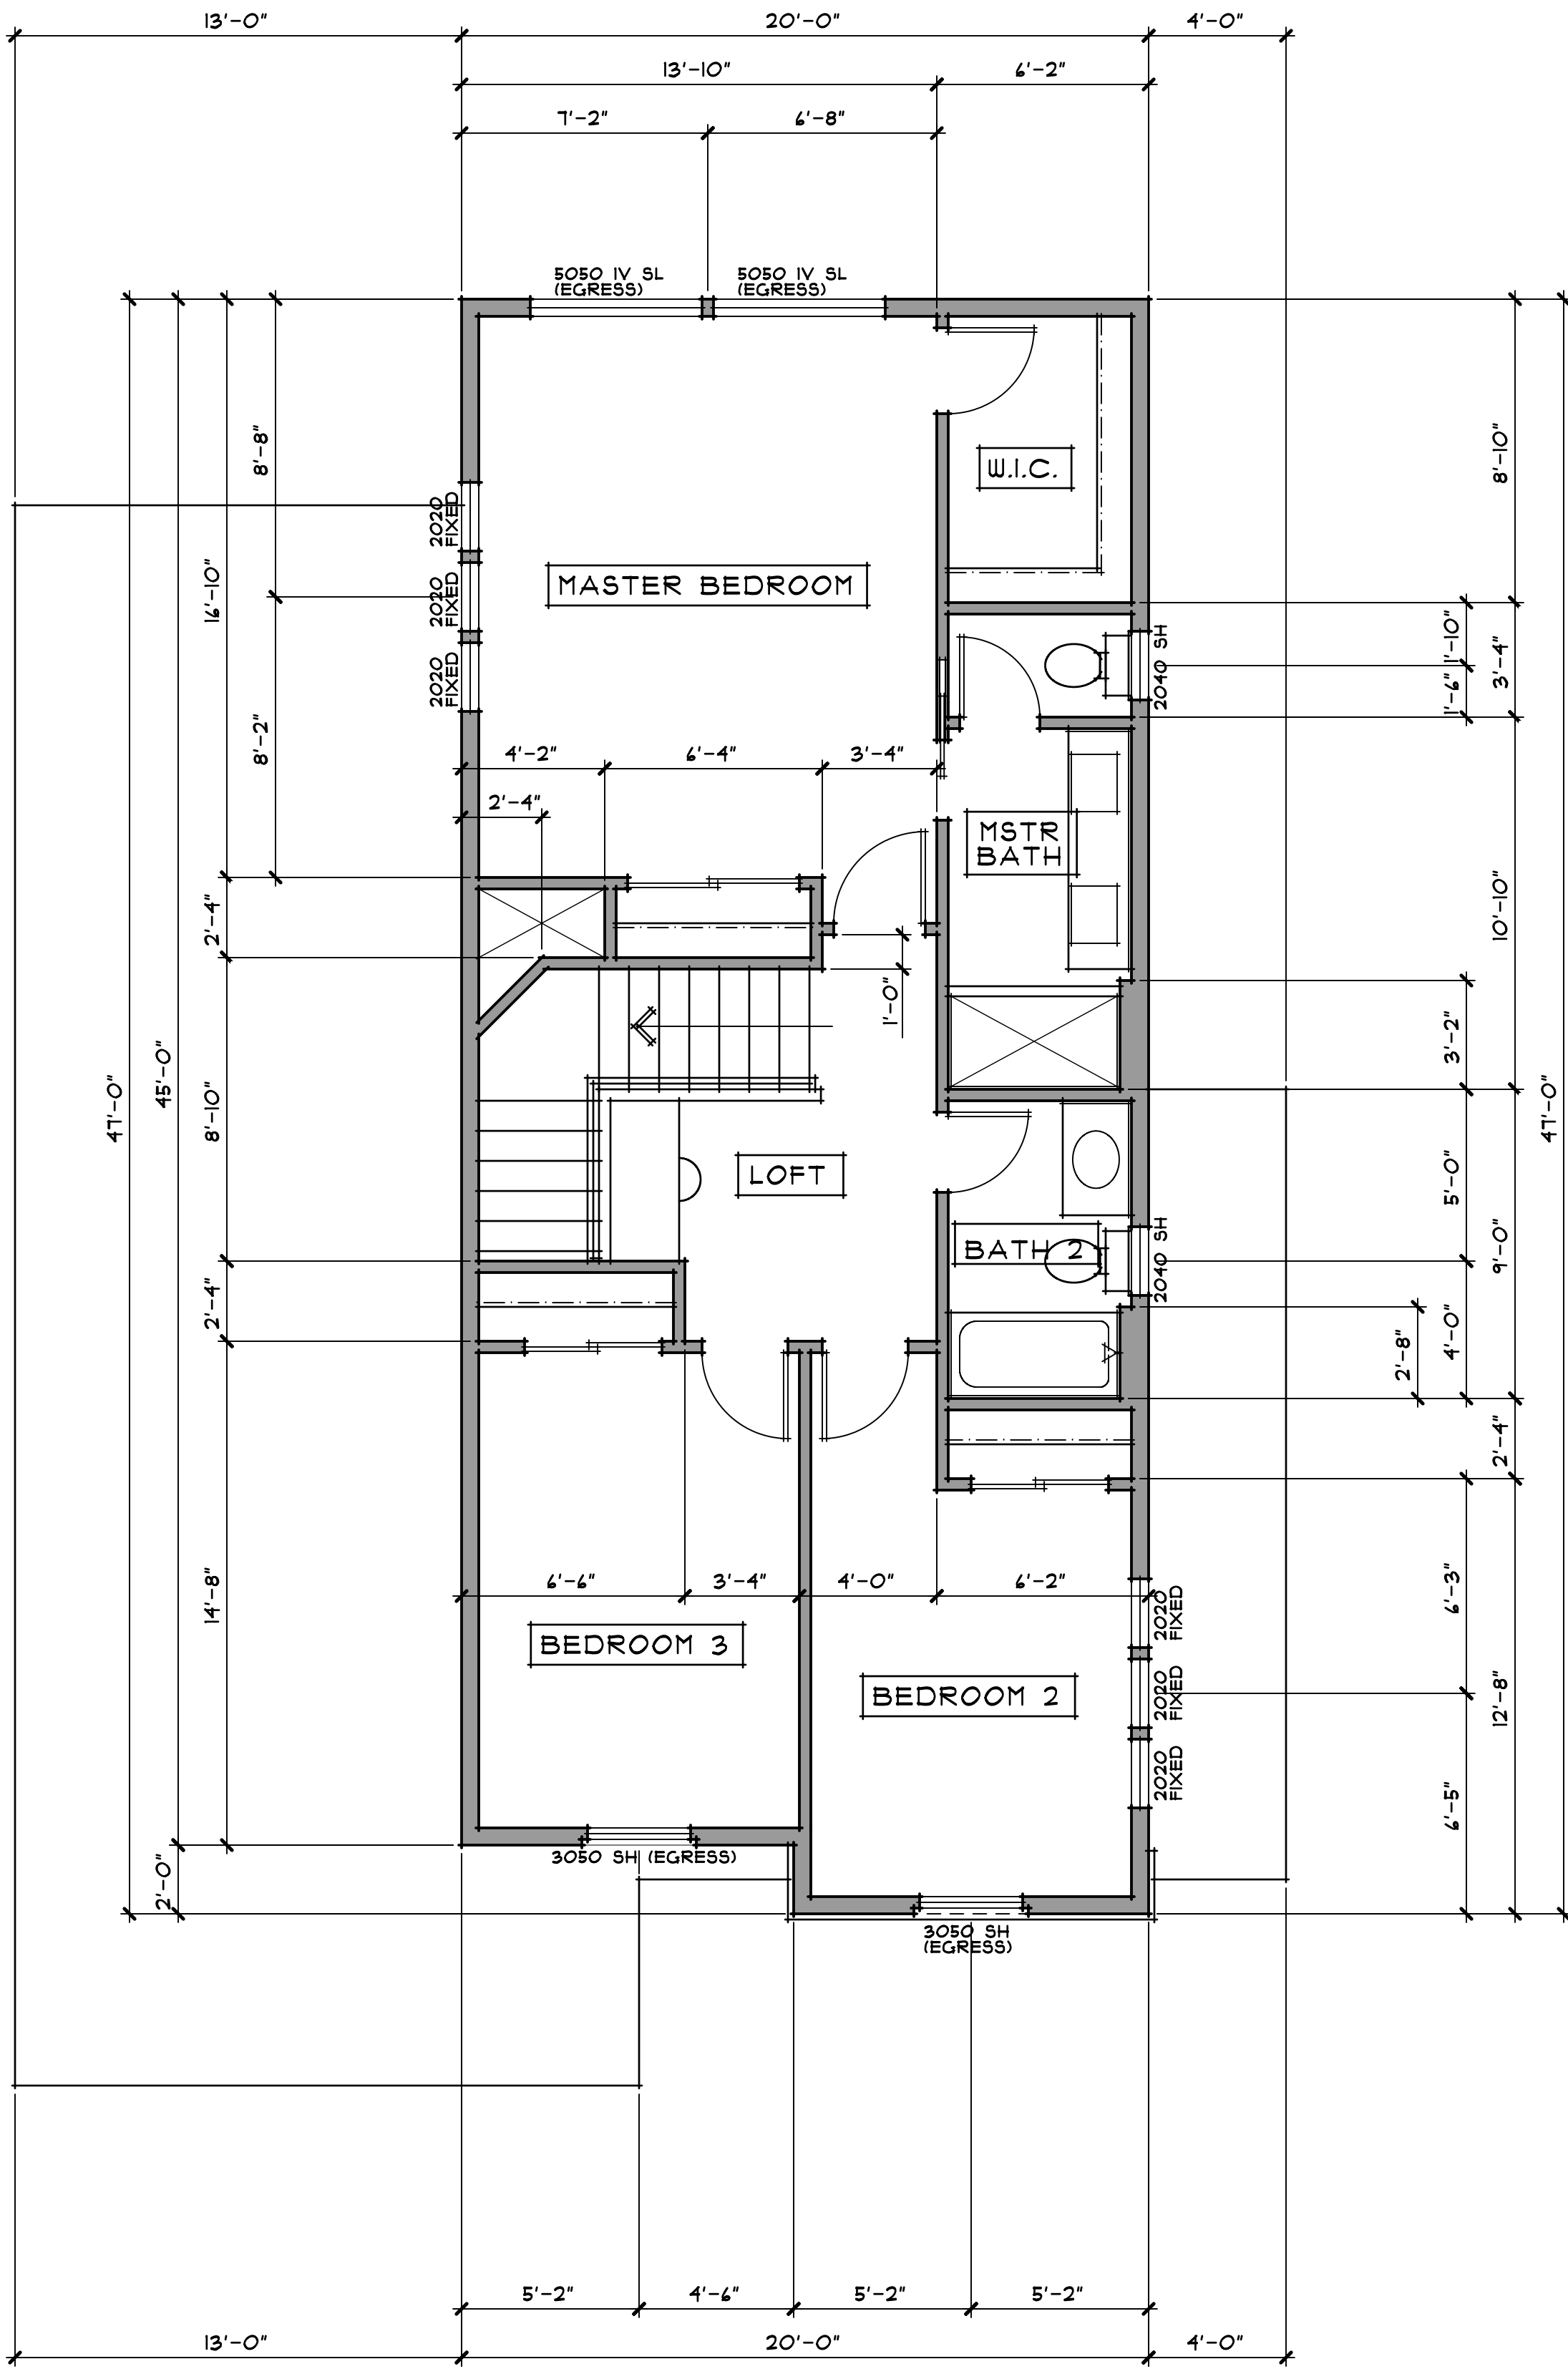

UPPER FLOOR PLAN (ELEV "A")

SCALE: 1/4" = 1'-0"

DATE10/14

DRAWN BY:
CHECKED BY:
REVISIONS: DATE:

NOTES

1022 Mendocino Avenue
Santa Rosa, CA 95401
TEL: 707.579.3811
www.farrellfaber.com

FARRELL-FABER
& ASSOCIATES INC.
ARCHITECTURE - PLANNING

DESIGN FOR

SOUTHWEST ESTATES, LLC
SOUTHWEST ESTATES & BELLEVUE RANCH 7
SANTA ROSA, CALIFORNIA

© 2014 FARRELL FABER & ASSOC. INC.
FARRELL FABER AND ASSOCIATES INC.
HEREBY EXPRESSLY RESERVES ITS
STATUTORY COPYRIGHT, COMMON LAW
COPYRIGHT AND OTHER SPECIFICATIONS,
IDEAS, DESIGNS AND ARRANGEMENTS
REPRESENTED THEREIN ARE AND SHALL
REMAIN THE PROPERTY OF FARRELL FABER
AND ASSOCIATES INC. NO PART THEREOF
SHALL BE COPIED, ADAPTED, SOLD,
REPRODUCED OR OTHERWISE USED WITHOUT
PRIOR WRITTEN CONSENT OF AND
APPROPRIATE COMPENSATION TO FARRELL
FABER AND ASSOCIATES. VISUAL CONTACT
WITH THE DRAWINGS OR SPECIFICATIONS
SHALL CONSTITUTE CONCLUSIVE
EVIDENCE OF ACCEPTANCE OF THESE
RESTRICTIONS.
DO NOT SCALE PLANS

SHEET JOB NO14045