



DATE10/14

DRAWN BY:
CHECKED BY:
REVISIONS: DATE:

NOTES
△
△
△

1022 Mendocino Avenue
Santa Rosa, CA 95401
TEL: 707.579.3811
www.farrellfaber.com

FARRELL-FABER
& ASSOCIATES INC.
ARCHITECTURE - PLANNING

DESIGN FOR

SOUTHWEST ESTATES, LLC
SOUTHWEST ESTATES & BELLEVUE RANCH T
SANTA ROSA, CALIFORNIA

© 2014 FARRELL, FABER & ASSOC., INC.
FARRELL, FABER & ASSOCIATES, INC. HEREBY EXPRESSLY RESERVES ITS STATUTORY COPYRIGHT, COMMON LAW COPYRIGHT AND OTHER SPECIFICATIONS REPRESENTED THEREIN ARE AND SHALL REMAIN THE PROPERTY OF FARRELL, FABER & ASSOCIATES, INC. NO PART THEREOF SHALL BE COPIED, ADAPTED, SOLD, PUBLISHED OR OTHERWISE USED WITHOUT PRIOR WRITTEN CONSENT OF AND APPROPRIATE COMPENSATION TO FARRELL, FABER & ASSOCIATES. VISUAL CONTACT WITH THE DRAWINGS OR SPECIFICATIONS SHALL CONSTITUTE CONCLUSIVE EVIDENCE OF ACCEPTANCE OF THESE RESTRICTIONS.


DO NOT SCALE PLANS

SHEET JOB NO

14045


PERSPECTIVE RENDERING
(ELEVATION "C")

PLAN 4

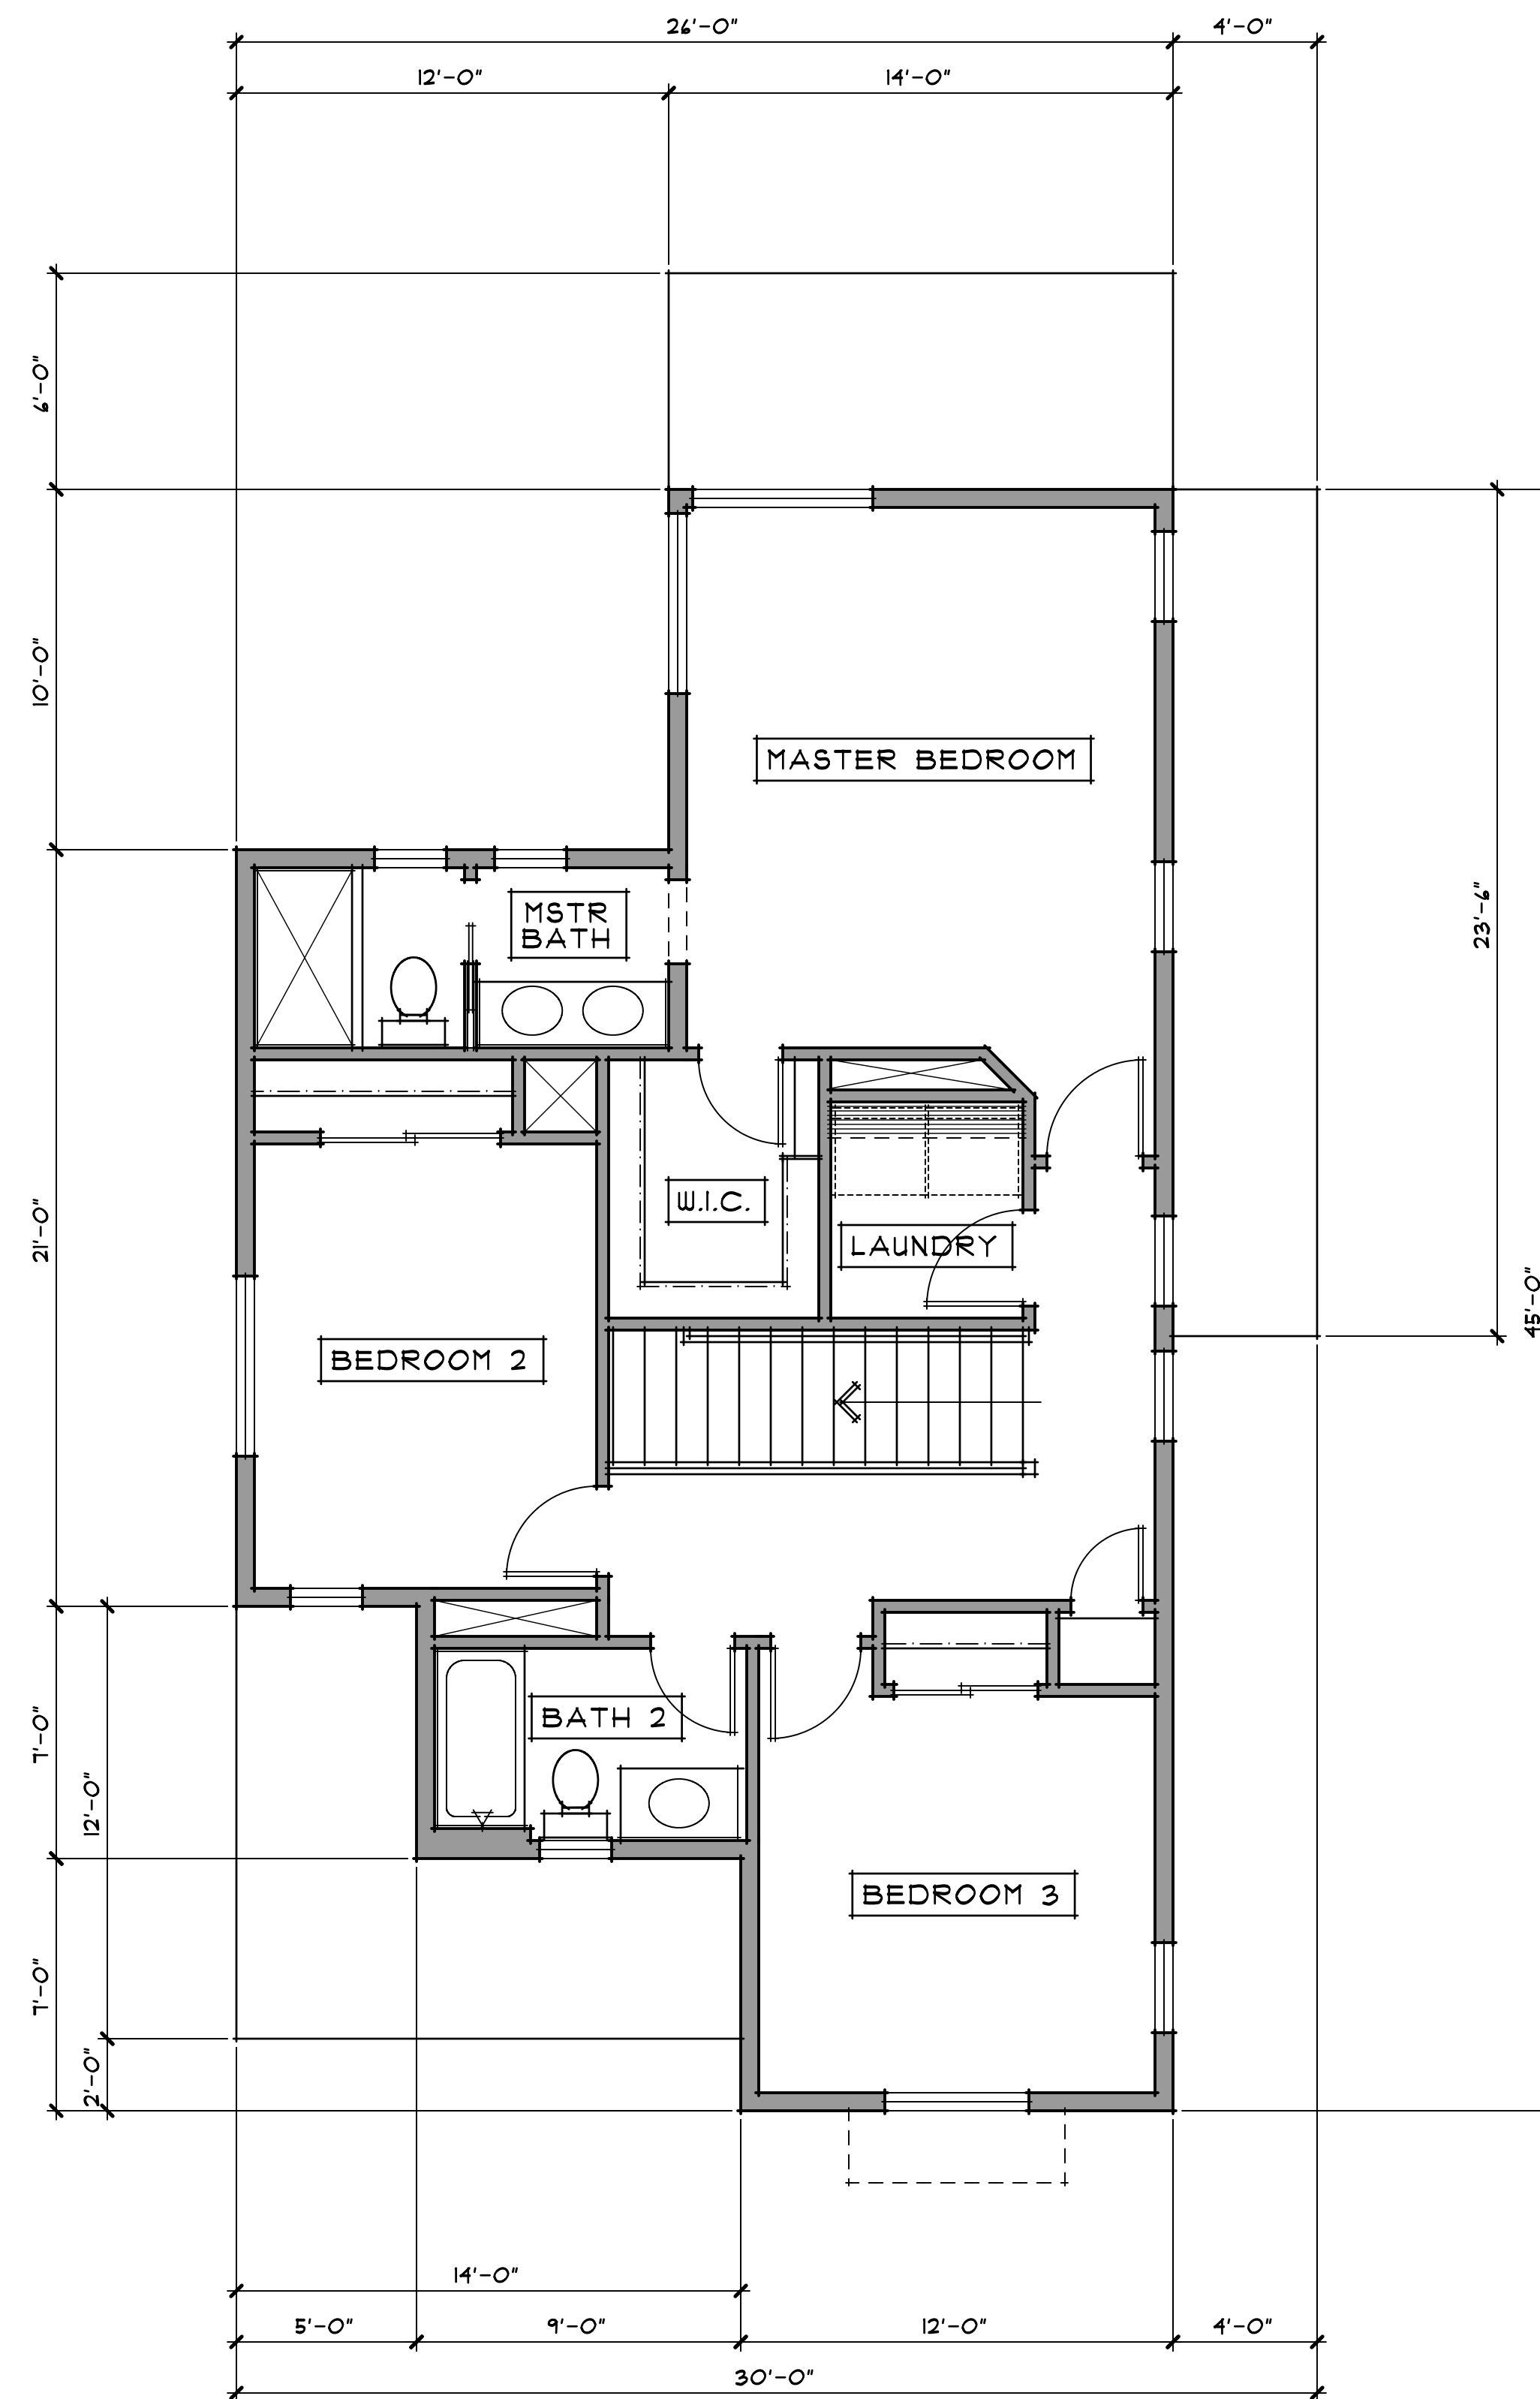

UPPER FLOOR PLAN

SCALE: 1/4" = 1'-0"

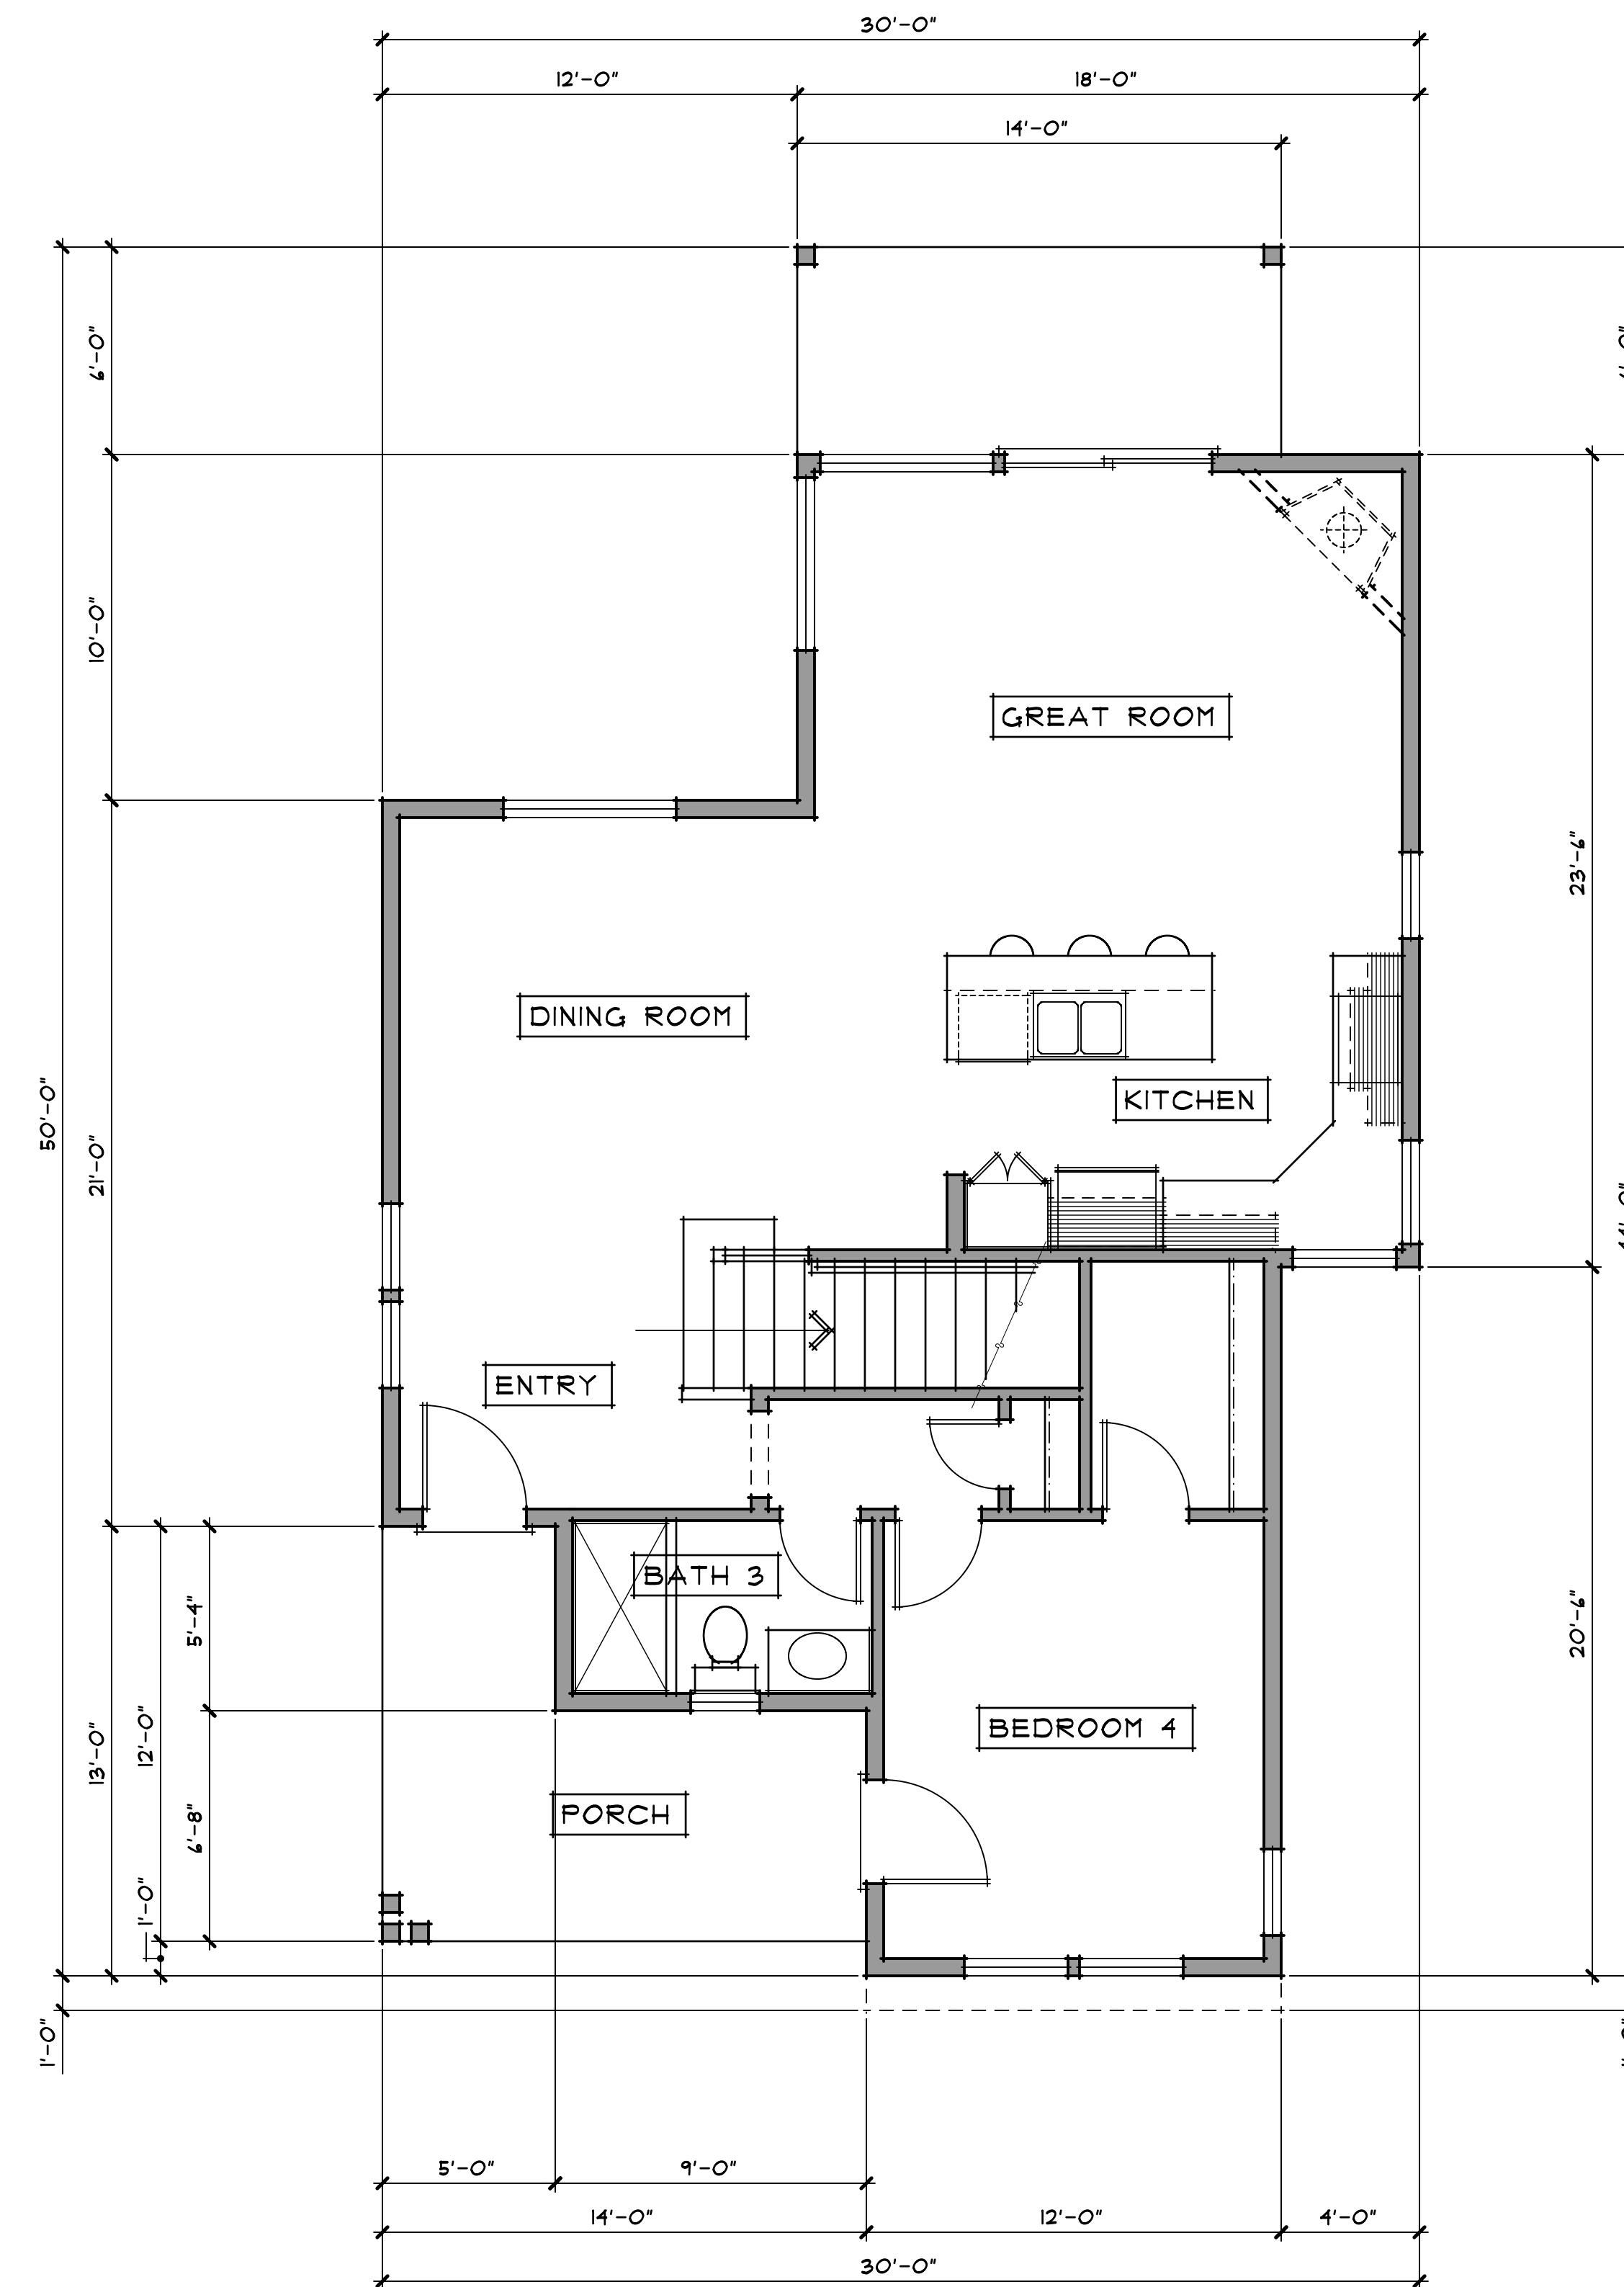

LOWER FLOOR PLAN

SCALE: 1/4" = 1'-0"

LOWER FLOOR LIVING AREA = APPROX 984 SQ FT
 UPPER FLOOR LIVING AREA = APPROX 815 SQ FT
 TOTAL LIVING AREA = APPROX 1859 SQ FT

DATE 10/14

DRAWN BY:
 CHECKED BY:
 REVISIONS: DATE:

NOTES

FARRELL-FABER
 & ASSOCIATES INC.
 ARCHITECTURE - PLANNING

1022 Mendocino Avenue
 Santa Rosa, CA 95401
 TEL: 707.579.3811
 www.farrellfaber.com

SOUTHWEST ESTATES, LLC
 SOUTHWEST ESTATES & BELLEVUE RANCH T
 SANTA ROSA, CALIFORNIA

© 2014 FARRELL-FABER & ASSOC, INC.
 FARRELL-FABER AND ASSOCIATES INC. HEREBY EXPRESSLY RESERVES ITS STATUTORY COPYRIGHT, COMMON LAW COPYRIGHT AND OTHER SPECIFICATIONS, IDEAS, DESIGNS AND ARRANGEMENTS REPRESENTED THEREIN ARE AND SHALL REMAIN THE PROPERTY OF FARRELL-FABER AND ASSOCIATES INC. NO PART THEREOF SHALL BE COPIED, ADAPTED, SOLD, REPRODUCED OR OTHERWISE USED WITHOUT THE WRITTEN CONSENT OF FARRELL-FABER AND ASSOCIATES INC. ANY SUCH VIOLATION SHALL CONSTITUTE CONCLUSIVE EVIDENCE OF ACCEPTANCE OF THESE RESTRICTIONS.

DO NOT SCALE PLANS

SHEET JOB NO 14045

PLAN 4