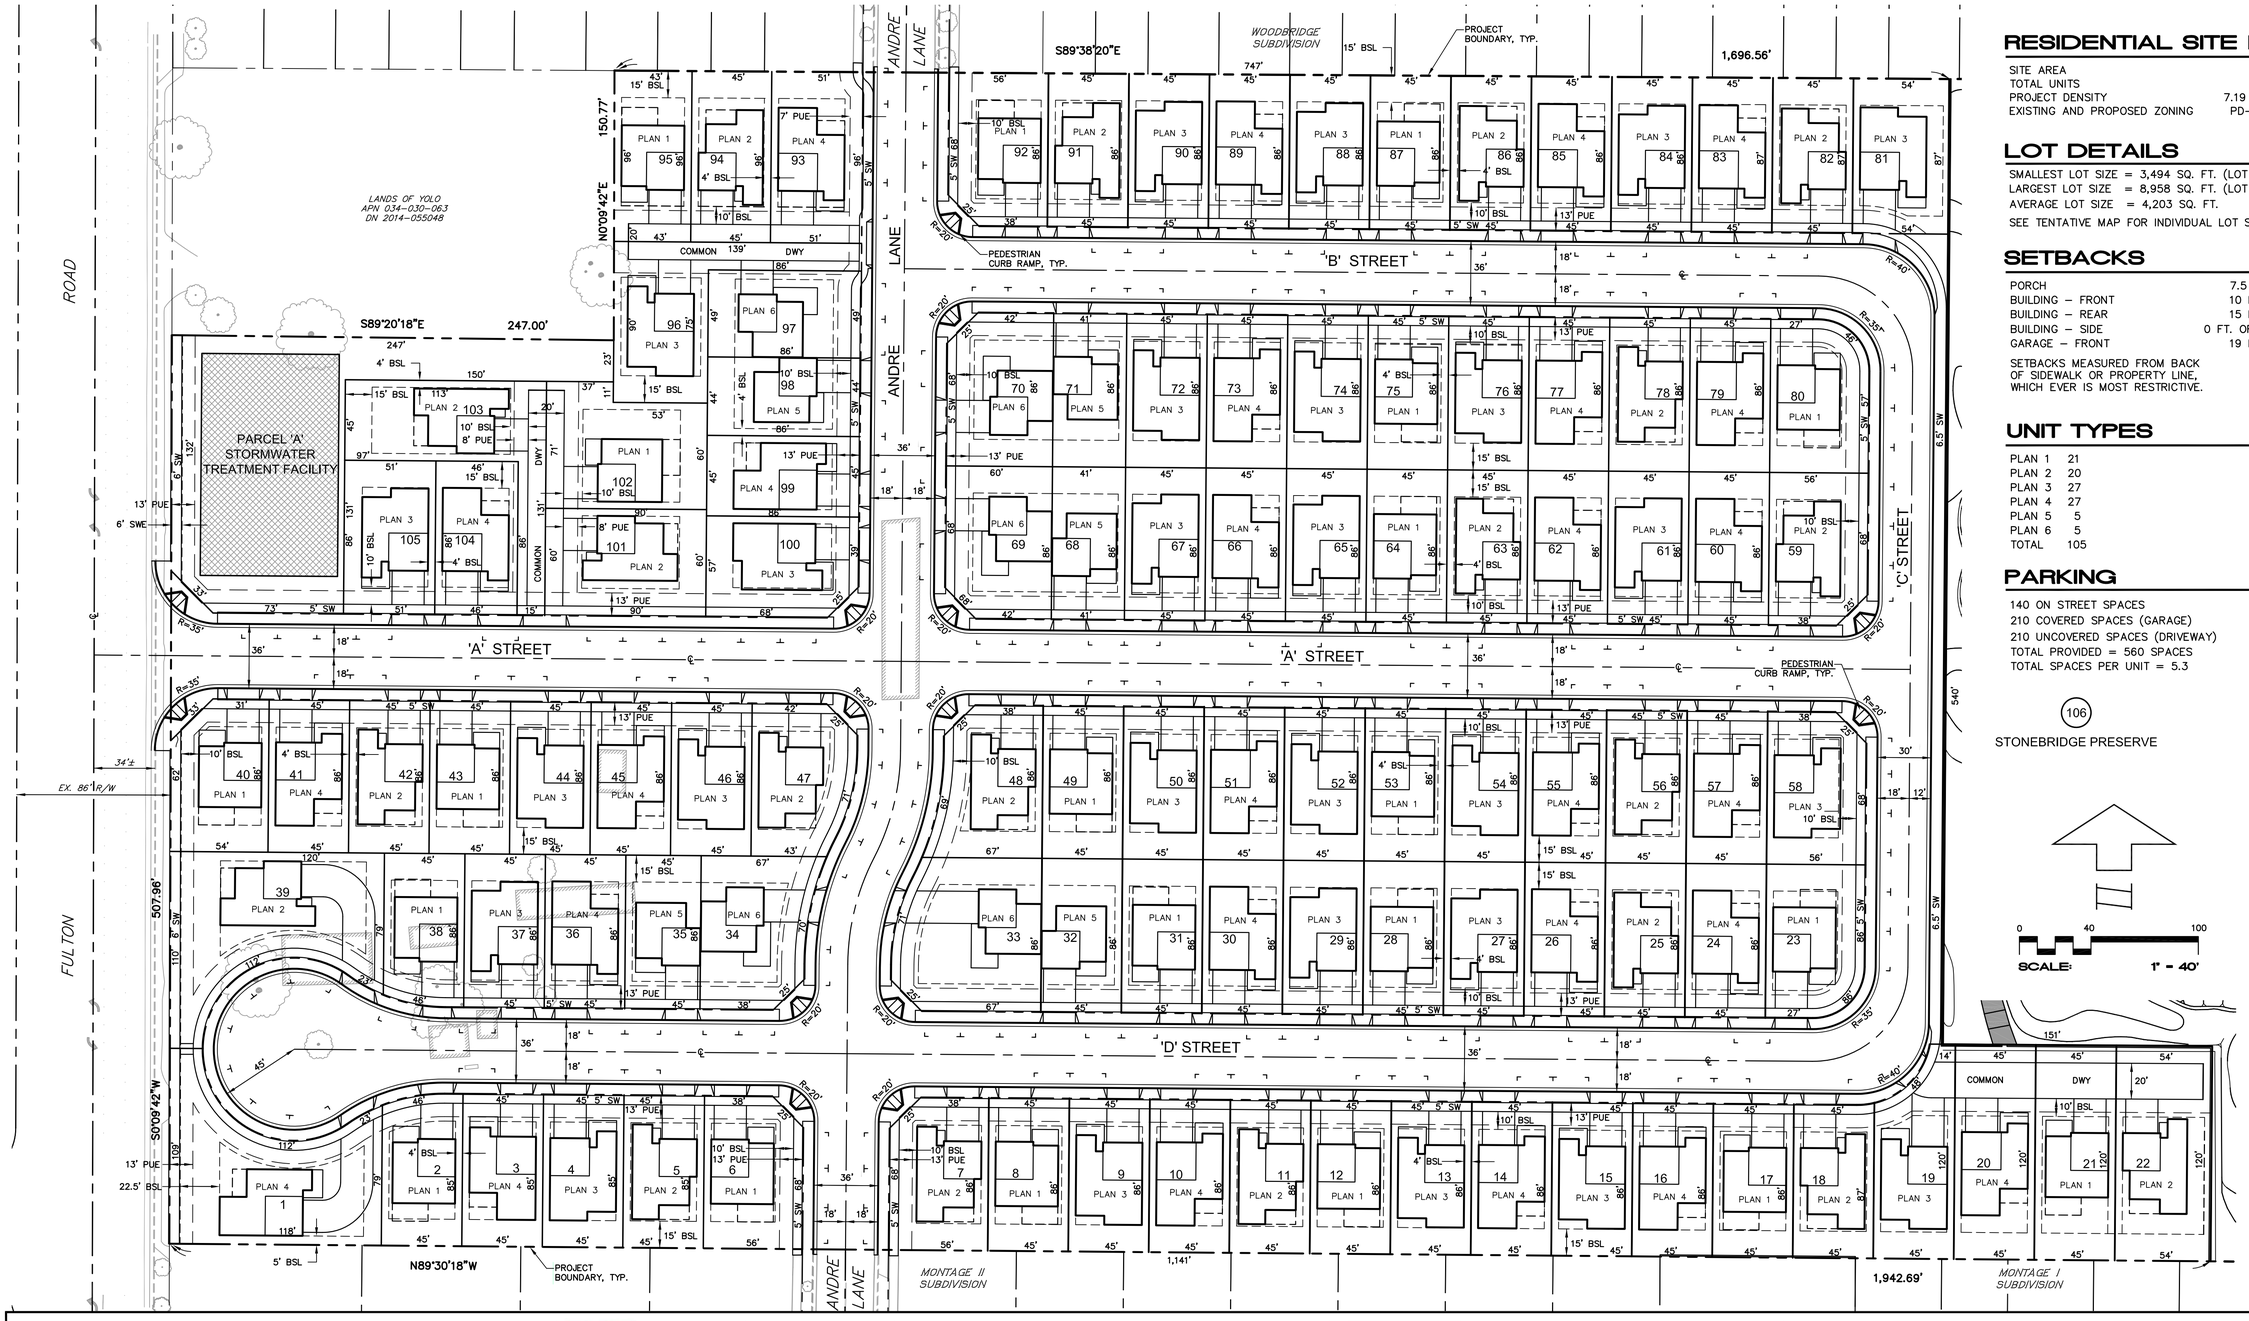

RESIDENTIAL SITE DATA

SITE AREA	14.6 ACRES
TOTAL UNITS	105
PROJECT DENSITY	7.19 UNITS/ACRE
EXISTING AND PROPOSED ZONING	PD-04-007-SR

LOT DETAILS

SMALLEST LOT SIZE = 3,494 SQ. FT. (LOT 68)
LARGEST LOT SIZE = 8,958 SQ. FT. (LOT 39)
AVERAGE LOT SIZE = 4,203 SQ. FT.

SEE TENTATIVE MAP FOR INDIVIDUAL LOT SIZES

SETBACKS

PORCH	7.5 FT.
BUILDING – FRONT	10 FT.
BUILDING – REAR	15 FT.
BUILDING – SIDE	0 FT. OR 4 FT.
GARAGE – FRONT	19 FT.

SETBACKS MEASURED FROM BACK OF SIDEWALK OR PROPERTY LINE, WHICH EVER IS MOST RESTRICTIVE.

UNIT TYPES

PLAN 1	21
PLAN 2	20
PLAN 3	27
PLAN 4	27
PLAN 5	5
PLAN 6	5
TOTAL	105

PARKING

140 ON STREET SPACES
210 COVERED SPACES (GARAGE)
210 UNCOVERED SPACES (DRIVEWAY)
TOTAL PROVIDED = 560 SPACES
TOTAL SPACES PER UNIT = 5.3

(106)

STONEBRIDGE PRESERVE

0 40 100
SCALE: 1" = 40'

STONEBRIDGE

2220 FULTON ROAD

SANTA ROSA, CA

stonemasterslandplace.com
843 Second Street
Santa Rosa, CA 95404
J. Kapolchok + Associates
Land Use Planning
Urban Design

RIPLEY DESIGN GROUP

CIVIL DESIGN CONSULTANTS, INC.
2200 Range Avenue, Suite 204
Santa Rosa, CA 95403
(707) 542-4820

HUNT HALE JONES
Architecture | Planning | Interiors
444 Spear Street, Suite 105
San Francisco, CA 94105
www.hunthalejones.com
t. 415-512-1300
f. 415-288-0288

SITE DEVELOPMENT PLAN

C1

SCALE: 1"=40'
DATE: 08.13.19
PROJECT: 17-114

S:\SDBX\PROJ\17-114\DWG\TENTATIVE MAP\TM-SPLAN.dwg, 12/10/2019 1:20:36 PM

©HUNT HALE JONES ARCHITECTS