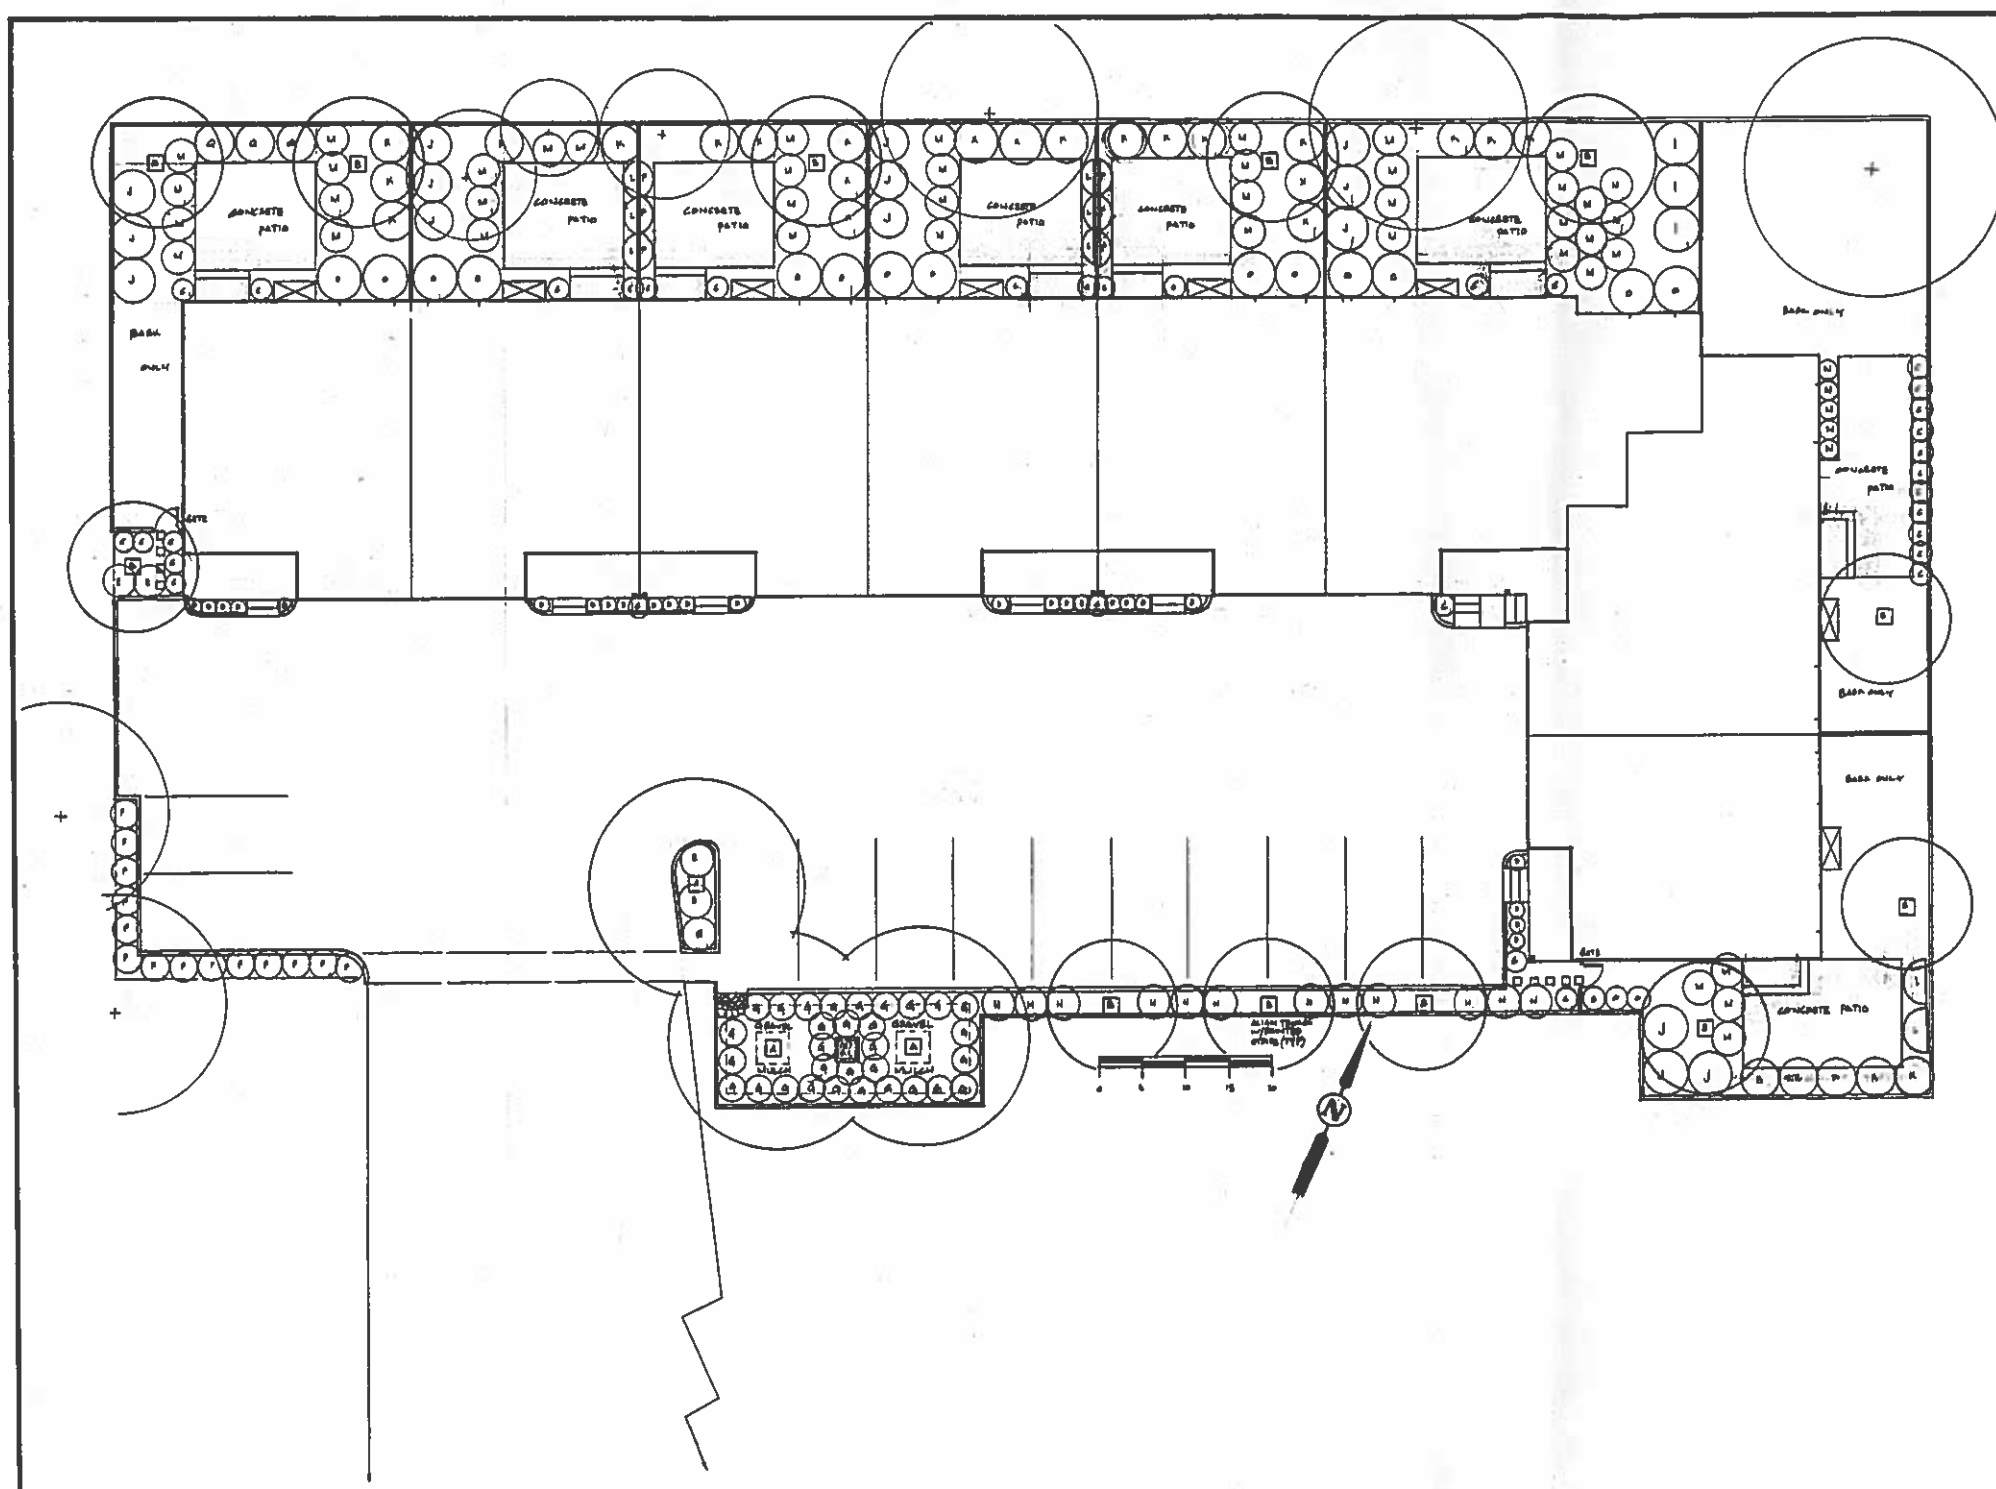

PLANT LEGEND

A	QUERCUS LOBATA	VALLEY OAK	#15	STAKE
B	LAGERSTROEMIA 'WHITE PINE'	CRAPE MYRTLE	#15	MULTI
C	MAHONIA OREGONICA	"HEAVENLY BAMBOO"	#5	
D	AGAPANTHUS AFRICANUS	LILY OF THE NILE	#1	
E	COTONEASTER 'LOW FAST'	CREEPING COTONEASTER	#1	
F	CAREX TUMULICOLA	SEDGE	#1	
G	JUNIPERUS 'BLUE CHIP'	BLUE CHIP JUNIPER	#1	
H	EUONYMUS 'SILVER QUEEN'	VARIEGATED EUONYMUS	#5	
I	ARBUTUS 'COMPACTA'	DWARF STRAWBERRY	#5	
J	LIGUSTRUM JAPONICUM	WAXLEAF	#5	
K	VIBURNUM 'SPRING BOUQUET	VIBURNUM	#5	
L	CITRUS 'MEYER'	DWARF MEYER LEMON	#5	TRUNK AS SEMI-LIES (AS REQUIRED)
M	TRACHELOSPERMUM JASMINOIDES	STAR JASMINE	#1	
N	BUXUS 'GREEN BEAUTY'	BOXWOOD	#1	
O	PITTOSPORUM 'VARIEGATA'	VARIEGATED TOBIRA	#5	
P	CAMELIA SASANQUA	CAMELLIA	#5	TRUNK AS SEMI-LIES
Q	ROSMARINUS 'TUSCAN BLUE'	ROSEMARY	#5	

A FULL SET OF LANDSCAPE PLANS SHALL BE PROVIDED UPON ACCEPTANCE OF THE PRELIMINARY PLAN.

REVISIONS	BY

PHIL MANOUKIAN + ASSOCIATES
Hardscape & Site Construction
PMA
Site Planning Landscape Architecture

PRELIMINARY PLANTING PLAN

MONTECITO TOWNHOMES

182-120-052 MONTECITO AVE. SR,CA.

Date	2-18-2019
Scale	1" = 10'
Drawn	R.M.
Job	17-50
Sheet	
Of	Sheets