Attachment 4c

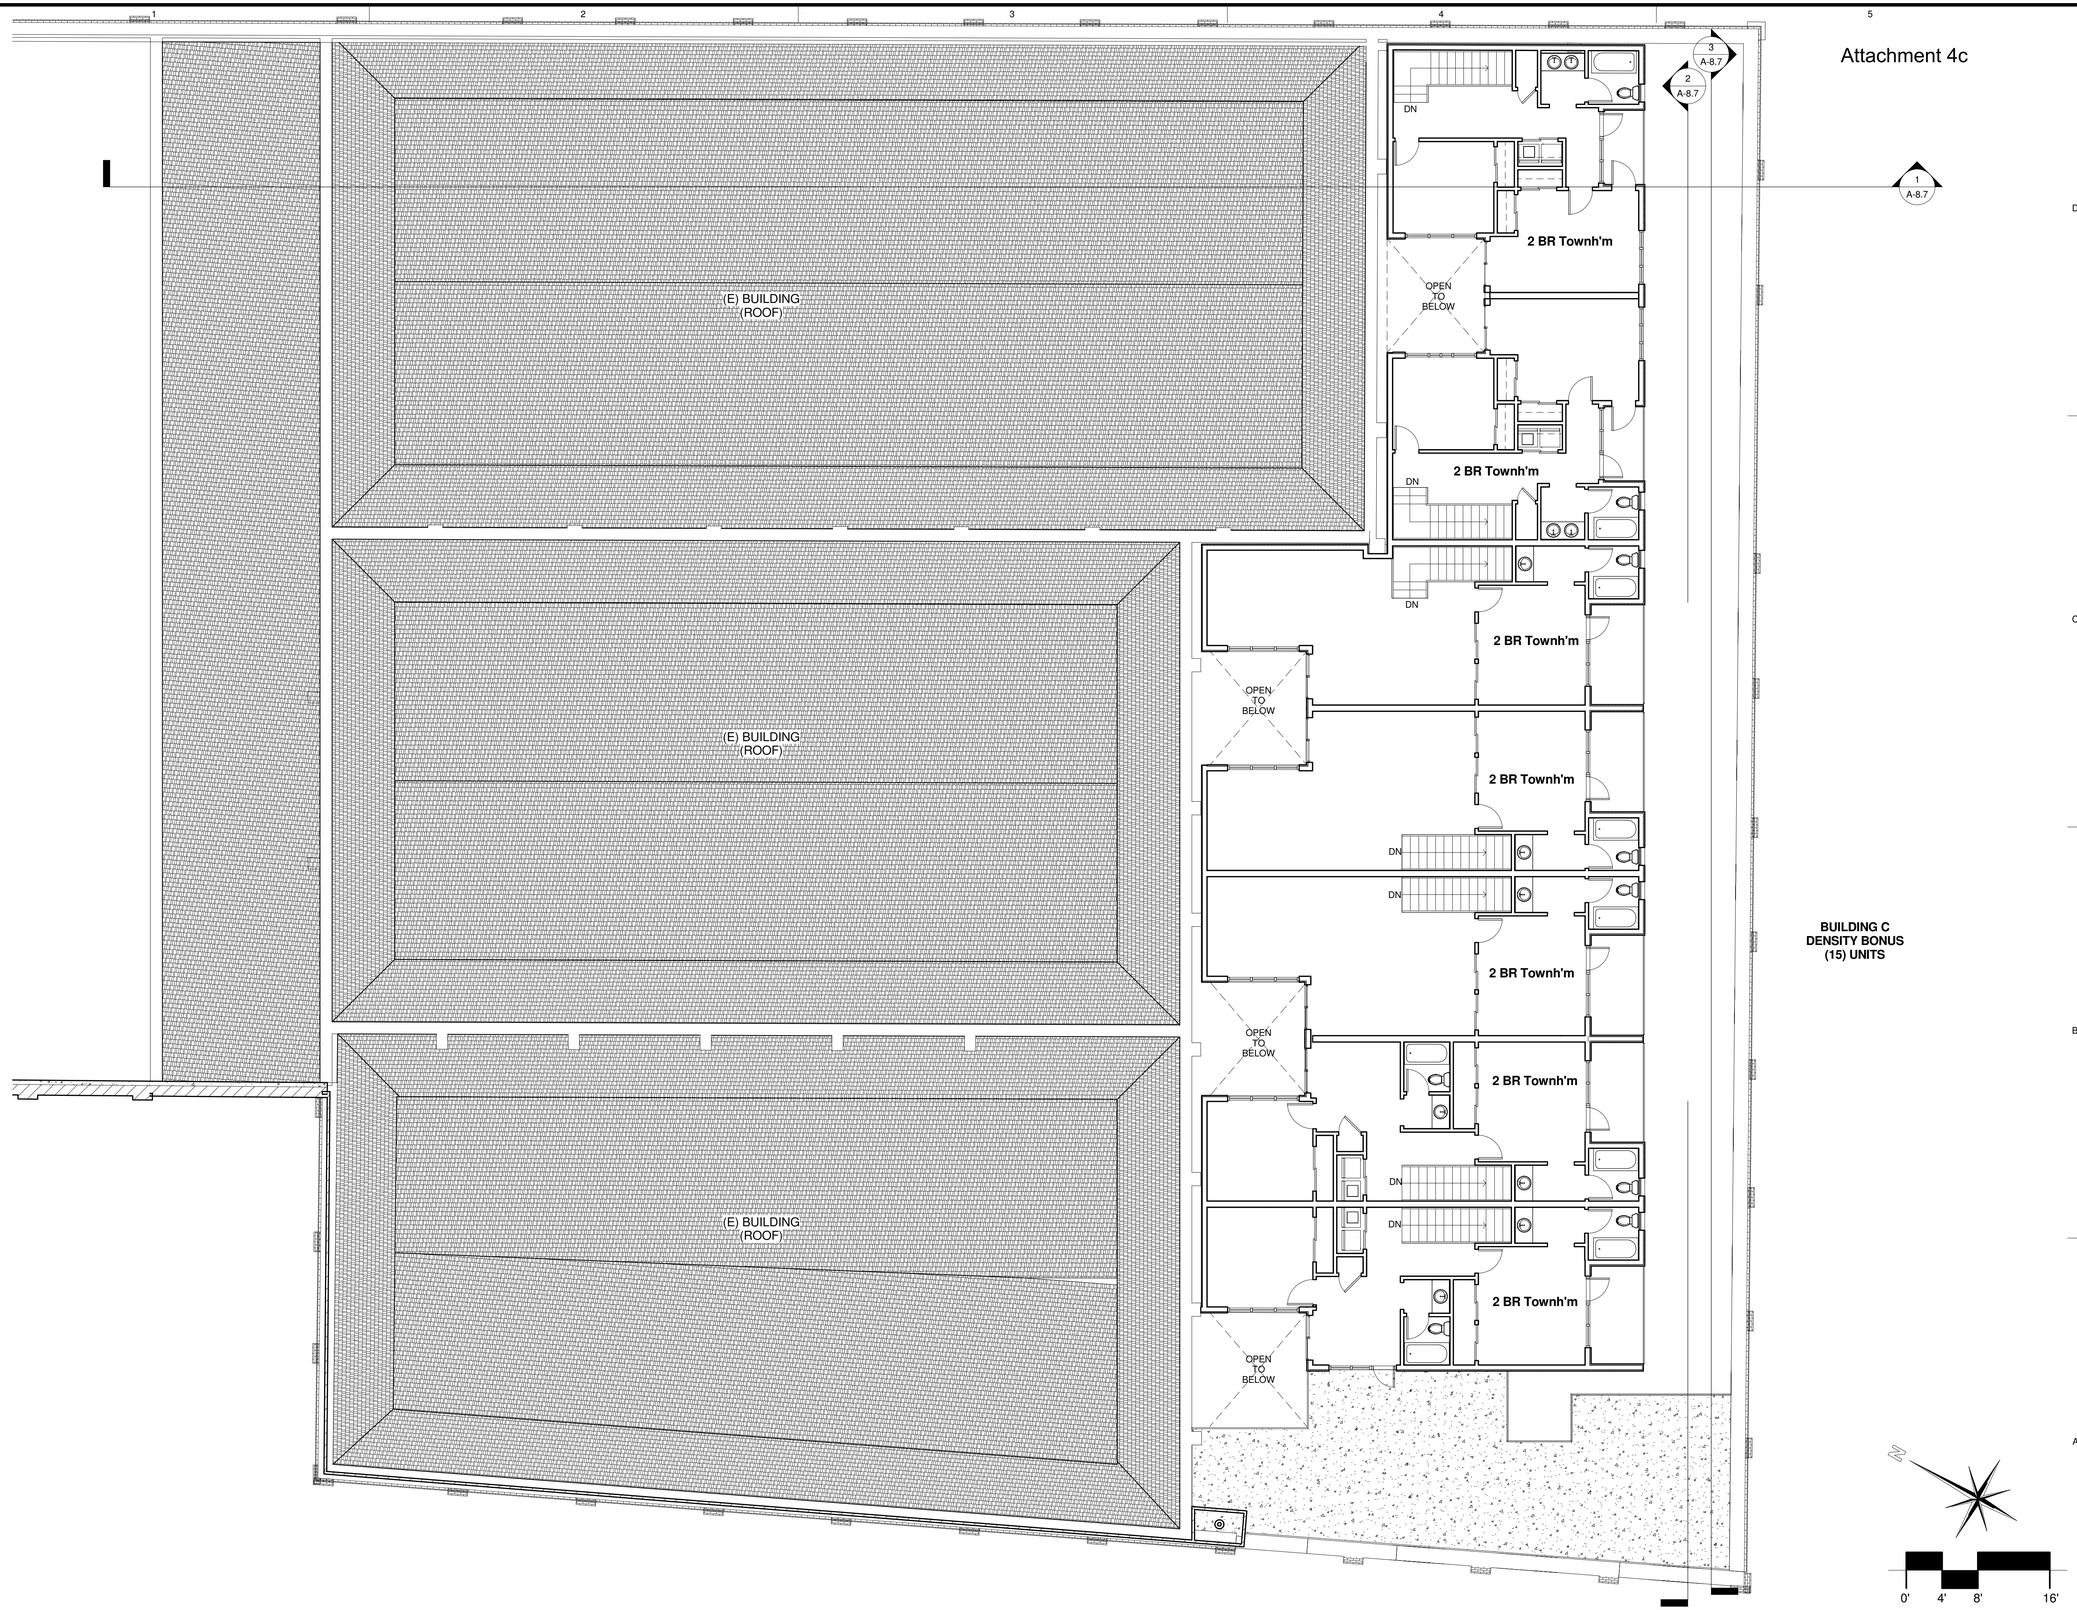

A1 BUILDING C- 4TH FLOOR
1/8" = 1'-0"

10/13/2016 11:27:27 AM D:\OWW-Revit-Model\2015\15-043-Deringer-DeTurk Winery Village Apartments\15-043-Deringer-DeTurk Winery Village Apartments-BUILDING C- 2UHOOR.rvt

A/E ALLIANCE
o'malleywilsonwestphal
DANIEL A. WESTPHAL
Box 2484
Santa Rosa
California 95405
tel 707 636 0828
fax 707 636 0829

CONSULTANTS

SEAL

Railroad Square Village, LLC

DeTurk Winery Village Apartments

806 Donahue Street/ 8 West 9th Street
Santa Rosa, CA 95401

No.	Description	Date

DATE:	10/13/16
PROJECT NUMBER:	15-043
PROJECT PHASE:	SD
DRAWN BY:	KO / ZS
CHECKED BY:	KO

Copyright 2016
O'Malley Wilson Westphal, Inc.

SHEET TITLE

BUILDING "C"
FOURTH FLOOR
PLAN

SHEET NUMBER

A-8.4

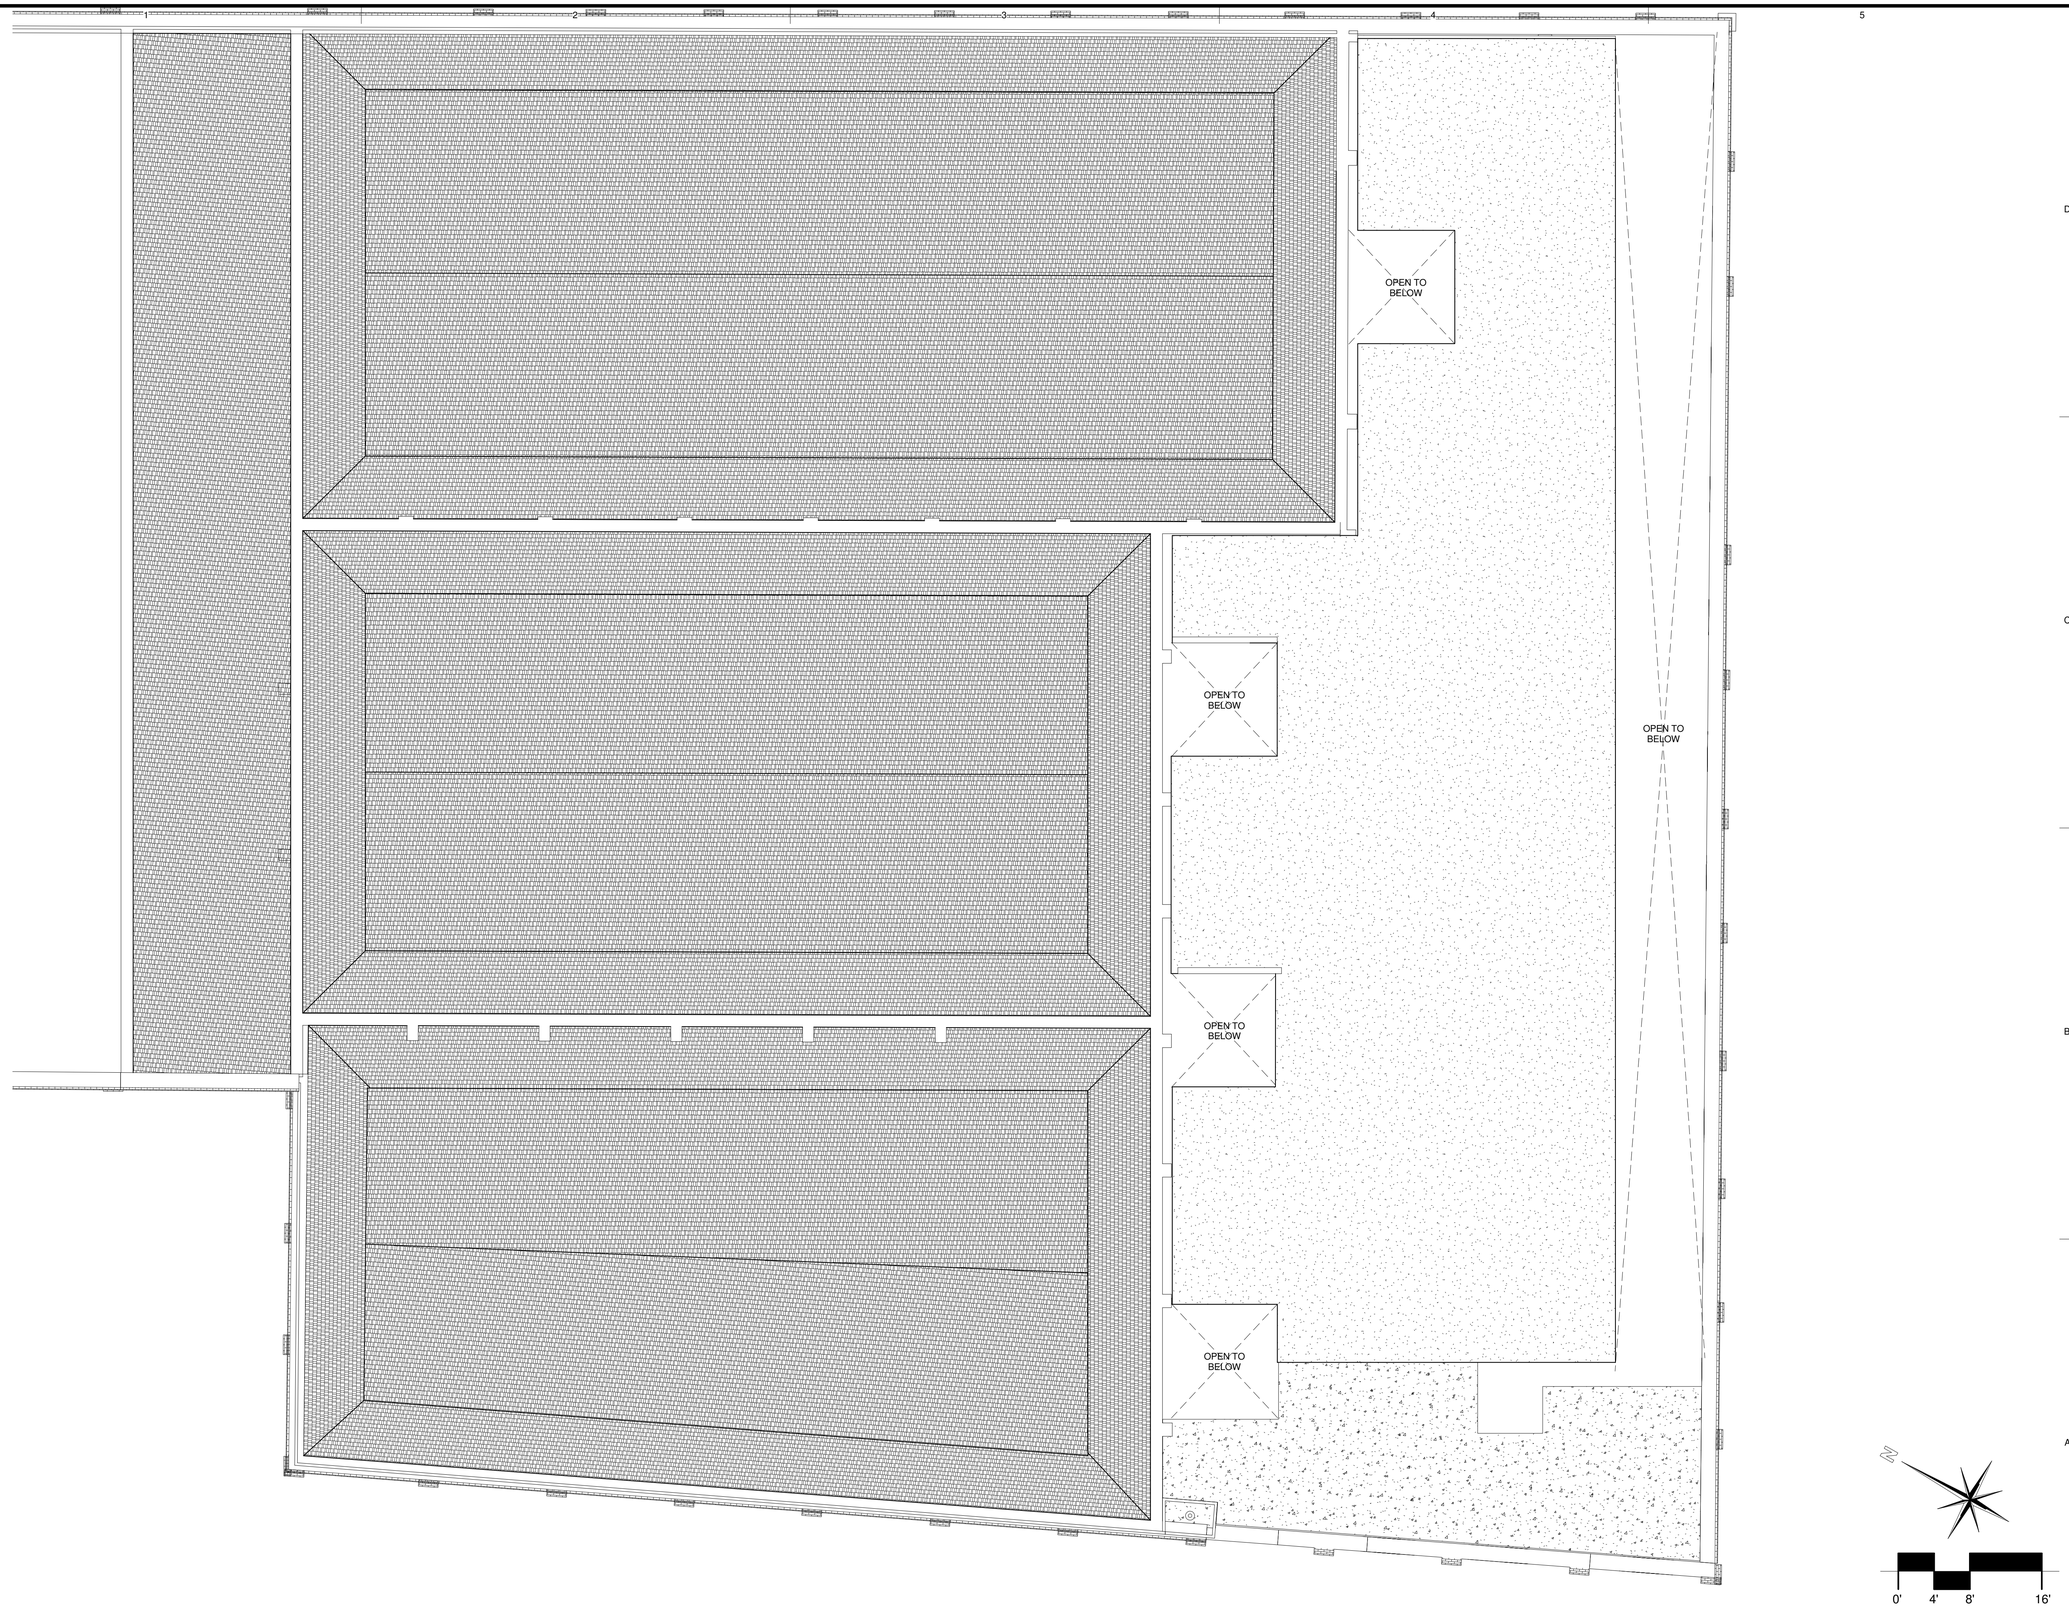

A1 BUILDING C- ROOF PLAN
1/8" = 1'-0"

10/13/2016 11:27:41 AM D:\OWW-Revit-Model\2015\15-043-Deringer-DeTurk Winery Village Apartments\15-043-Deringer-DeTurk Winery Village Apartments-BUILDING C-ZU+OOR.rvt

A/E ALLIANCE
o'malleywilsonwestphal
DANIEL A. WESTPHAL
Box 2484
Santa Rosa
California 95405
tel 707 636 0828
fax 707 636 0829

CONSULTANTS

SEAL

Railroad Square Village, LLC

DeTurk Winery Village Apartments

806 Donahue Street/ 8 West 9th Street
Santa Rosa, CA 95401

No.	Description	Date

DATE:	10/13/16
PROJECT NUMBER:	15-043
PROJECT PHASE:	SD
DRAWN BY:	KO/ ZS
CHECKED BY:	KO

Copyright 2016
O'Malley Wilson Westphal, Inc.

SHEET TITLE

BUILDING "C" ROOF PLAN

SHEET NUMBER

A-8.5

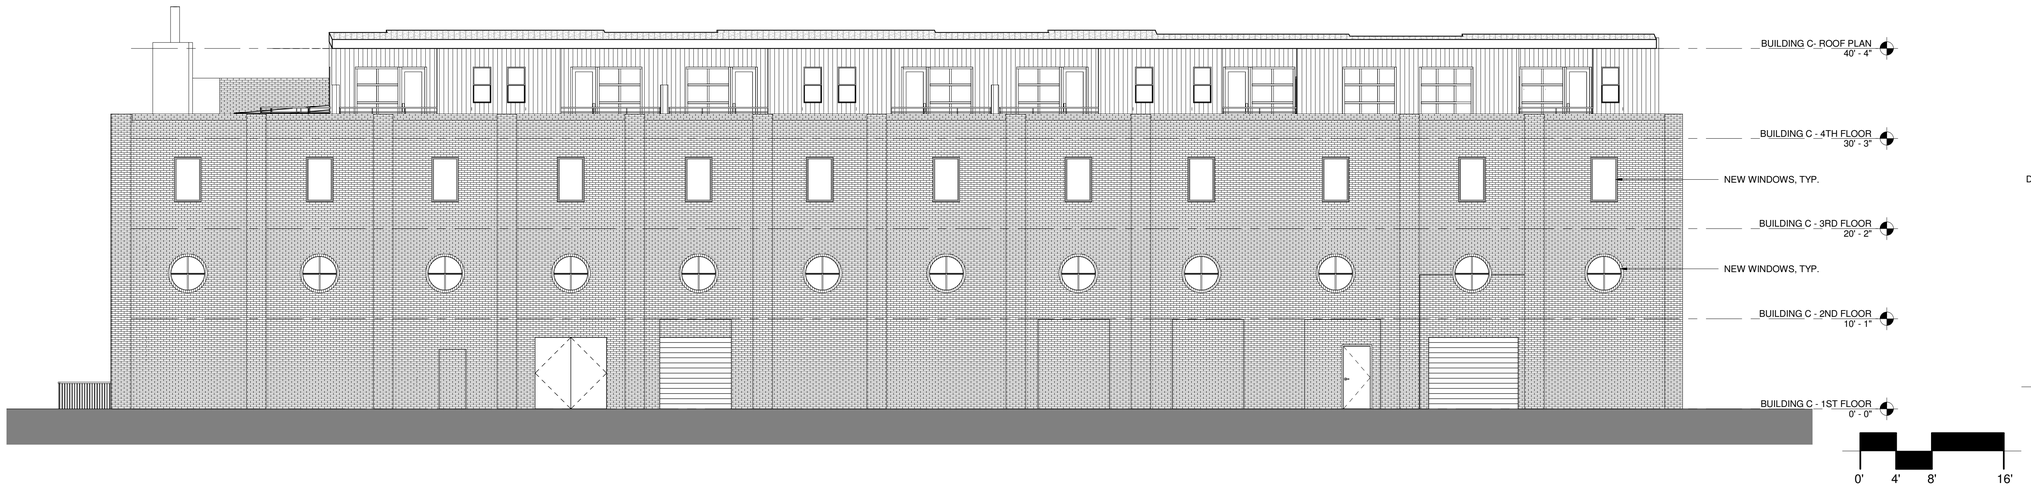

3 BUILDING C - SOUTH EXTERIOR ELEVATION
1/8" = 1'-0"

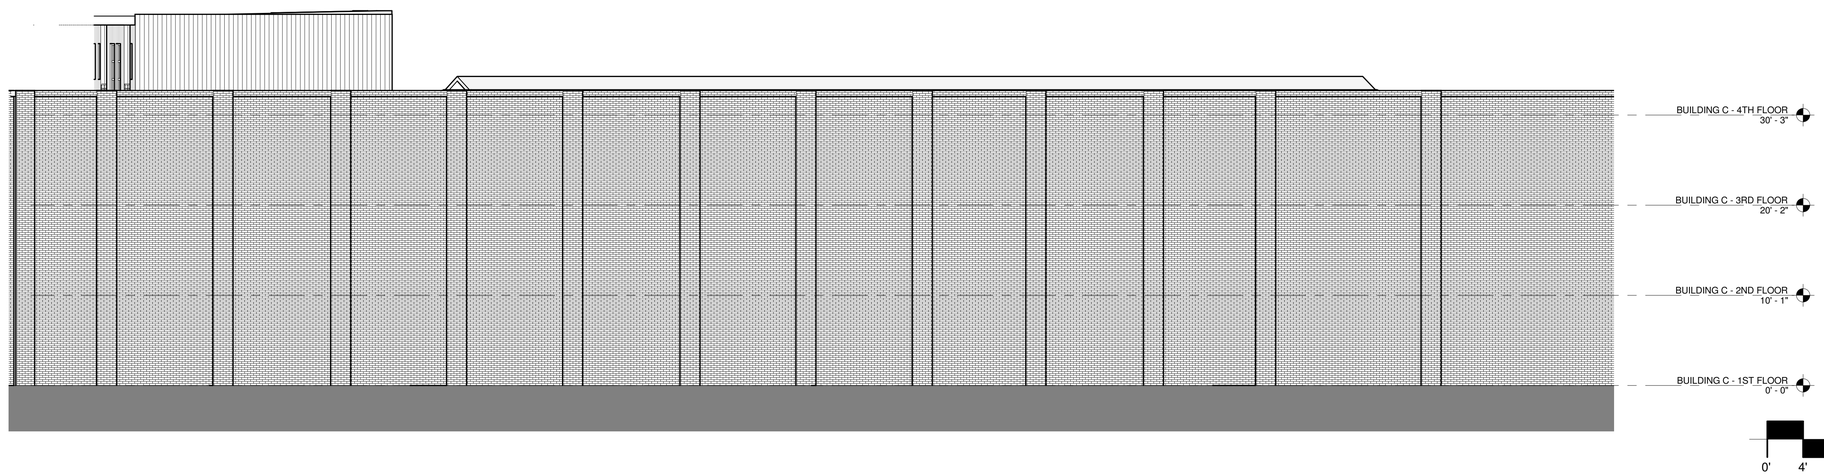

2 BUILDING C- EAST EXTERIOR ELEVATION
1/8" = 1'-0"

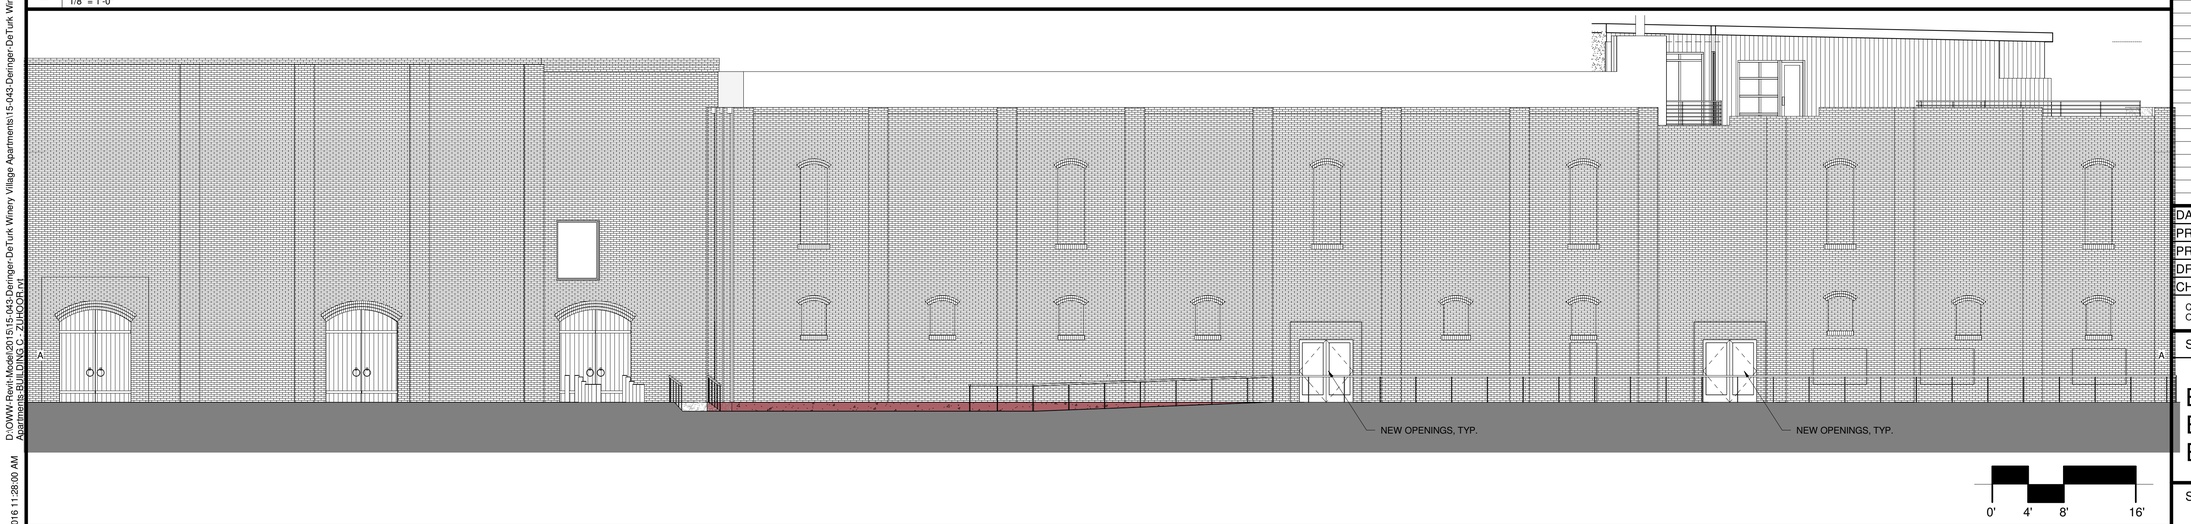

1 BUILDING C- WEST ,EXTERIOR ELEVATION
1/8" = 1'-0"

A/E ALLIANCE

o'malleywilsonwestphal

DANIEL A. WESTPHAL

Box 2484
Santa Rosa
California 95405
tel 707 636 0828
fax 707 636 0829

CONSULTANTS

SEAL

Railroad Square Village, LLC

DeTurk Winery Village Apartments

806 Donahue Street/ 8 West 9th Street
Santa Rosa, CA 95401

No.	Description	Date

DATE:	10/13/16
PROJECT NUMBER:	15-043
PROJECT PHASE:	SD
DRAWN BY:	KO / ZS
CHECKED BY:	KO

Copyright 2016
O'Malley Wilson Westphal, Inc.

SHEET TITLE

BUILDING "C" EXTERIOR ELEVATIONS

SHEET NUMBER

A-8.6

10/13/2016 11:28:00 AM D:\OWW-Revit-Model\2015\15-043-Deringer-DeTurk Winery Village Apartments\15-043-Deringer-DeTurk Winery Village Apartments-BUILDING C - 2UHOOR.rvt

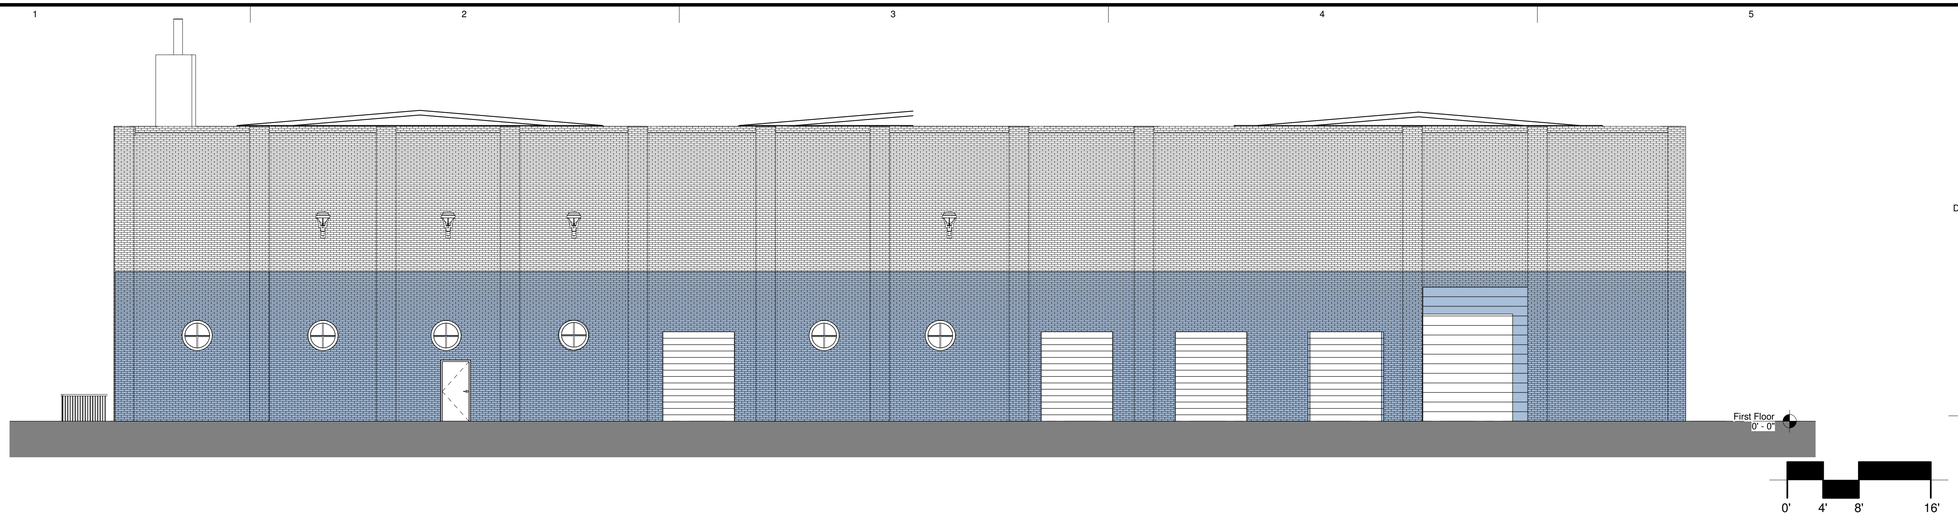

3 BUILDING C - SOUTH EXTERIOR ELEVATION-EXISTING
1/8" = 1'-0"

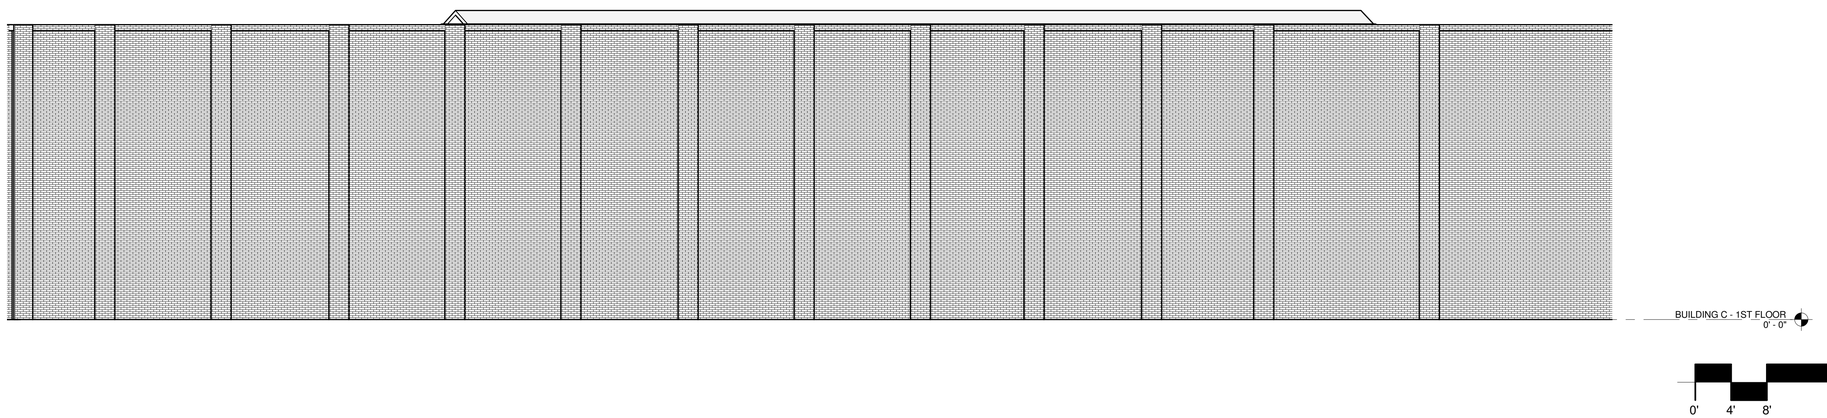

2 BUILDING C- EAST EXTERIOR ELEVATION - EXISTING
1/8" = 1'-0"

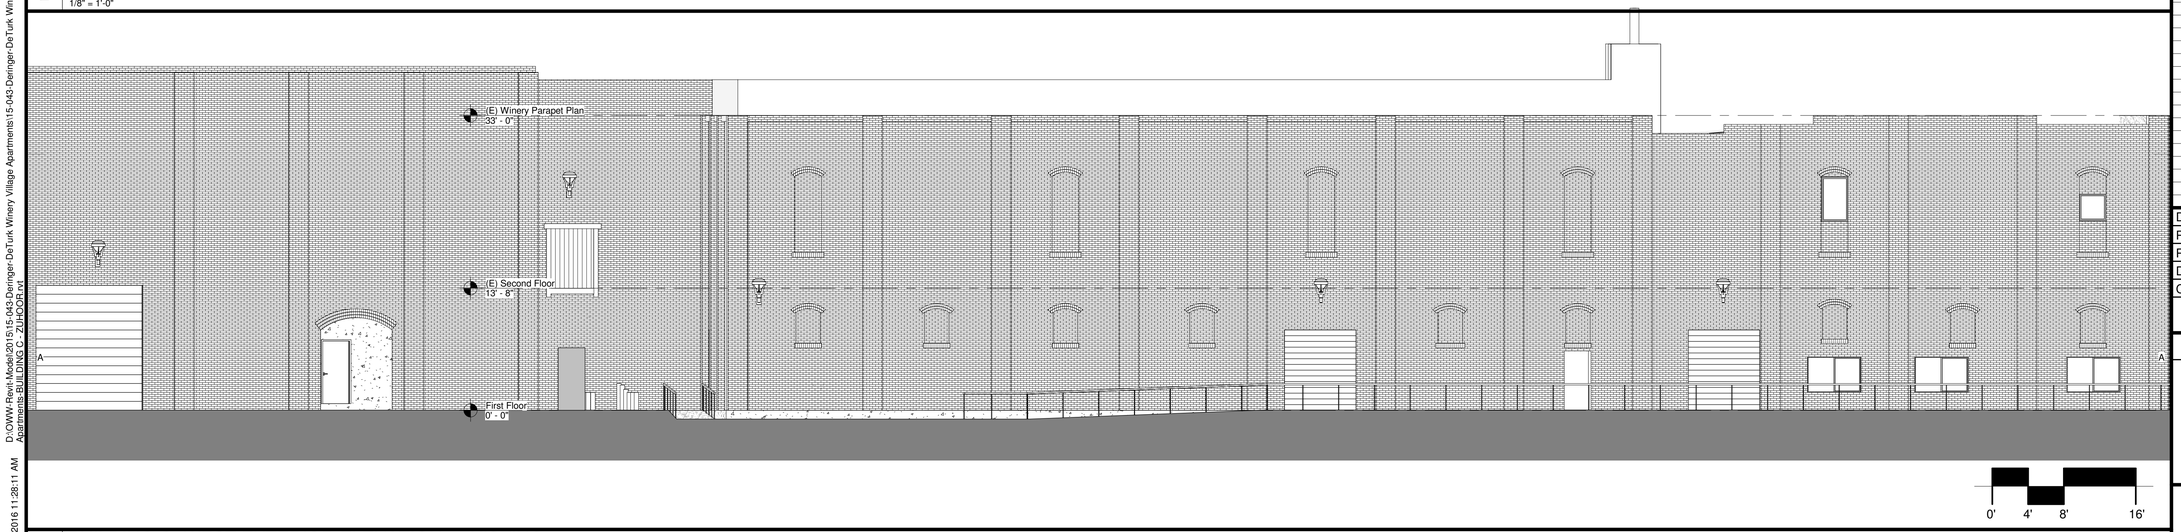

1 BUILDING C- WEST ,EXTERIOR ELEVATION - EXISTING
1/8" = 1'-0"

A/E ALLIANCE
o'malleywilsonwestphal
DANIEL A. WESTPHAL
Box 2484
Santa Rosa
California 95405
tel 707 636 0828
fax 707 636 0829

CONSULTANTS

SEAL

Railroad Square Village, LLC

DeTurk Winery Village Apartments

806 Donahue Street/ 8 West 9th Street
Santa Rosa, CA 95401

No.	Description	Date

DATE:	10/13/16
PROJECT NUMBER:	15-043
PROJECT PHASE:	SD
DRAWN BY:	KO / ZS
CHECKED BY:	KO

Copyright 2016
O'Malley Wilson Westphal, Inc.

SHEET TITLE

BUILDING "C" EXTERIOR ELEVATIONS (EXISTING)

SHEET NUMBER

A-8.6.0

10/13/2016 11:28:11 AM D:\OWW-Revit-Model\2015\15-043-Deringer-DeTurk Winery Village Apartments\15-043-Deringer-DeTurk Winery Village Apartments-BUILDING C - 2LHOOR.rvt

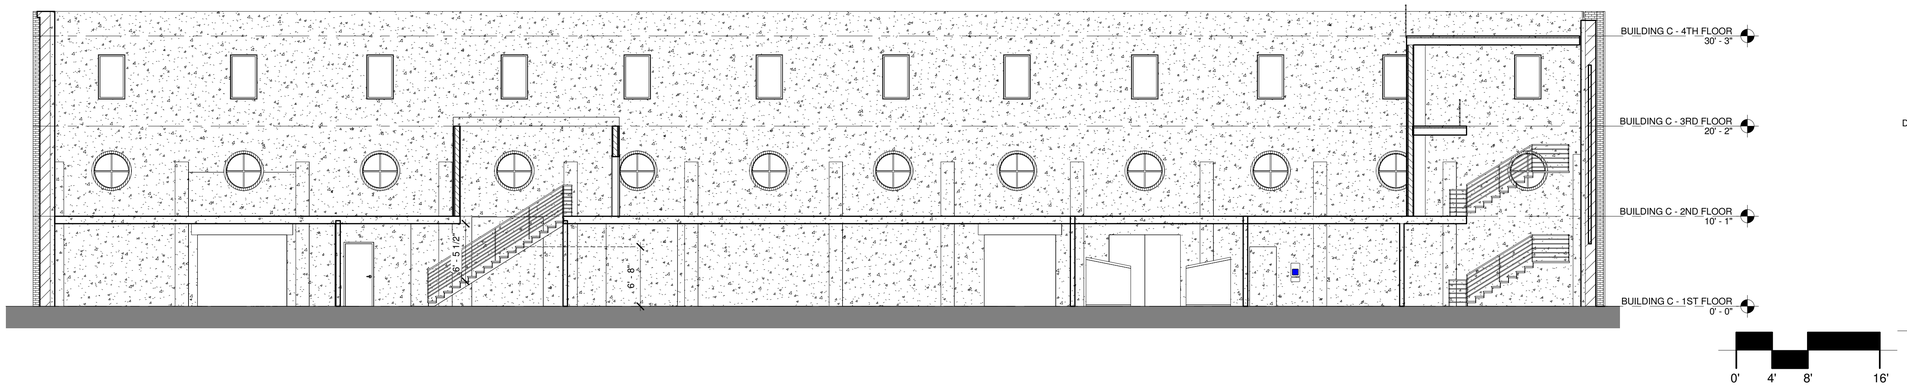

3 BUILDING C - SECTION 3
1/8" = 1'-0"

2 BUILDING C - SOUTH SECTION
1/8" = 1'-0"

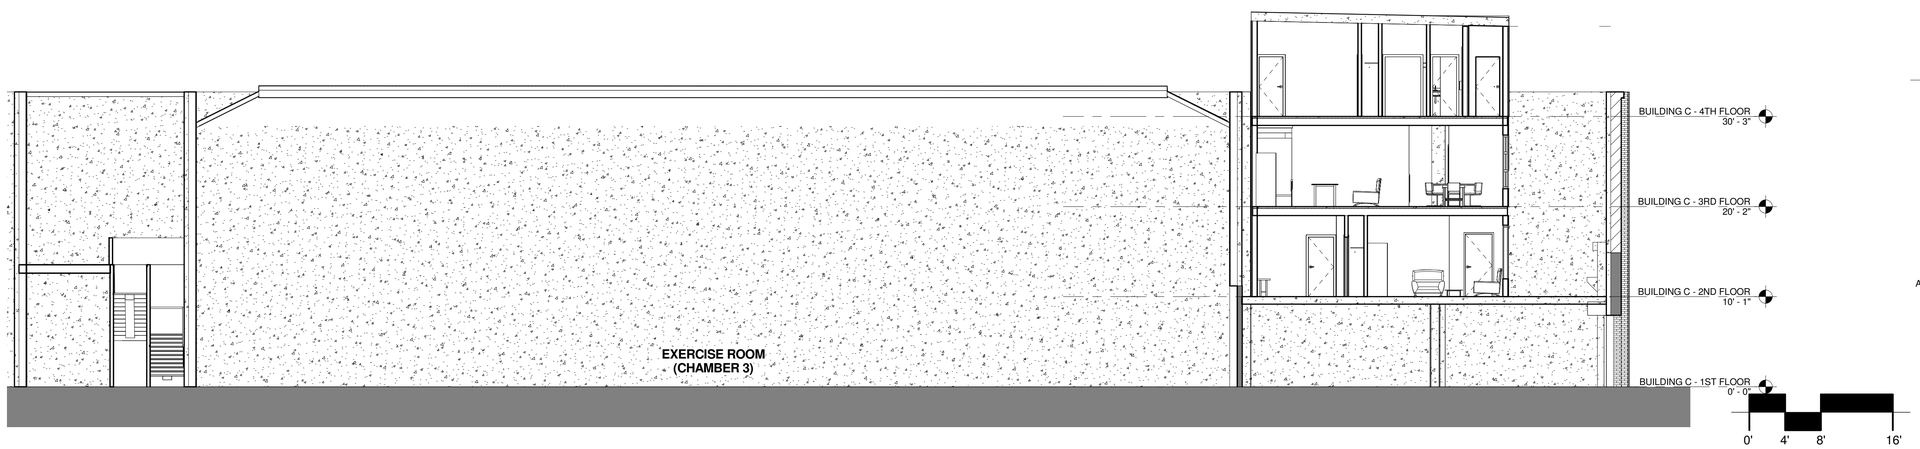

1 BUILDING C - SOUTH SECTION2
1/8" = 1'-0"

A/E ALLIANCE
o'malleywilsonwestphal
DANIEL A. WESTPHAL
Box 2484
Santa Rosa
California 95405
tel 707 636 0828
fax 707 636 0829

CONSULTANTS

SEAL

Railroad Square Village, LLC

DeTurk Winery Village Apartments

806 Donahue Street/ 8 West 9th Street
Santa Rosa, CA 95401

No.	Description	Date

DATE:	10/13/16
PROJECT NUMBER:	15-043
PROJECT PHASE:	SD
DRAWN BY:	KO / ZS
CHECKED BY:	KO

Copyright 2016
O'Malley Wilson Westphal, Inc.

SHEET TITLE

BUILDING "C"
BUILDING SECTIONS

SHEET NUMBER

A-8.7

10/13/2016 11:28:25 AM D:\OWW-Revit-Model\2015\15-043-Deringer-DeTurk Winery Village Apartments\15-043-Deringer-DeTurk Winery Village Apartments-BUILDING C - ZUHOOR.rvt