Area Schedule (UNITS AREA) BUILDING A

UNIT NAME	AREA	UNIT TYPE	FLOOR	UNIT COUNT
A103	758 SF	COMMON	1ST	1
A104	758 SF	1 BEDROOM	1ST	1
A105	758 SF	1 BEDROOM	1ST	1
A106	758 SF	1 BEDROOM	1ST	1
A107	758 SF	1 BEDROOM	1ST	1
A108	701 SF	1 BEDROOM	1ST	1
A109	696 SF	1 BEDROOM	1ST	1
A110	758 SF	1 BEDROOM	1ST	1
A111	758 SF	1 BEDROOM	1ST	1
A112	758 SF	1 BEDROOM	1ST	1
A113	758 SF	1 BEDROOM	1ST	1
A114	601 SF	1 BEDROOM	1ST	1
A115	601 SF	1 BEDROOM	1ST	1
A116	602 SF	1 BEDROOM	1ST	1
A117	602 SF	1 BEDROOM	1ST	1
A118	601 SF	1 BEDROOM	1ST	1
A119	601 SF	1 BEDROOM	1ST	1
1ST: 17	11,828 SF			17
A101	5,617 SF	COMMON	1ST.	
A102	370 SF	COMMON	1ST.	
MECH.	578 SF	COMMON	1ST.	
STAIRS	168 SF	COMMON	1ST.	
STAIRS	188 SF	COMMON	1ST.	
TRASH	373 SF	COMMON	1ST.	
1ST.: 6	7,294 SF			0
A201	684 SF	1 BEDROOM	2ND	1
A202	704 SF	1 BEDROOM	2ND	1
A203	706 SF	1 BEDROOM	2ND	1
A204	704 SF	1 BEDROOM	2ND	1
A205	704 SF	1 BEDROOM	2ND	1
A206	706 SF	1 BEDROOM	2ND	1
A207	704 SF	1 BEDROOM	2ND	1
A208	594 SF	1 BEDROOM	2ND	1
A209	632 SF	1 BEDROOM	2ND	1
A210	697 SF	1 BEDROOM	2ND	1
A211	698 SF	1 BEDROOM	2ND	1
A212	704 SF	1 BEDROOM	2ND	1
A213	704 SF	1 BEDROOM	2ND	1
A214	558 SF	1 BEDROOM	2ND	1
A215	548 SF	1 BEDROOM	2ND	1
A216	548 SF	1 BEDROOM	2ND	1
A217	548 SF	1 BEDROOM	2ND	1
A218	548 SF	1 BEDROOM	2ND	1
A219	545 SF	1 BEDROOM	2ND	1
A220	548 SF	1 BEDROOM	2ND	1
A221	548 SF	1 BEDROOM	2ND	1
A222	548 SF	1 BEDROOM	2ND	1
A223	548 SF	1 BEDROOM	2ND	1
A224	549 SF	1 BEDROOM	2ND	1
2ND: 24	14,979 SF			24
HALLWAY	2,577 SF	COMMON	2ND.	
2ND.: 1	2,577 SF			0
A302	703 SF	1 BEDROOM	3RD	1
A303	703 SF	1 BEDROOM	3RD	1
A304	703 SF	1 BEDROOM	3RD	1
A305	703 SF	1 BEDROOM	3RD	1
A306	703 SF	1 BEDROOM	3RD	1
A307	703 SF	1 BEDROOM	3RD	1
A310	695 SF	1 BEDROOM	3RD	1
A311	696 SF	1 BEDROOM	3RD	1
A312	703 SF	1 BEDROOM	3RD	1
A313	703 SF	1 BEDROOM	3RD	1
A314	558 SF	1 BEDROOM	3RD	1
A315	548 SF	1 BEDROOM	3RD	1
A316	549 SF	1 BEDROOM	3RD	1
A317	548 SF	1 BEDROOM	3RD	1
A320	548 SF	1 BEDROOM	3RD	1
A321	548 SF	1 BEDROOM	3RD	1
A322	548 SF	1 BEDROOM	3RD	1
A323	548 SF	1 BEDROOM	3RD	1
A324	556 SF	1 BEDROOM	3RD	1
3RD: 19	11,965 SF			19
A301*	683 SF	1 BEDROOM/ TOWNHOME	3RD-4TH	0.5
A301*	573 SF	1 BEDROOM/ TOWNHOME	3RD-4TH	0.5
A308*	595 SF	1 BEDROOM/ TOWNHOME	3RD-4TH	0.5
A308*	477 SF	1 BEDROOM/ TOWNHOME	3RD-4TH	0.5
A309*	631 SF	1 BEDROOM/ TOWNHOME	3RD-4TH	0.5
A309*	517 SF	1 BEDROOM/ TOWNHOME	3RD-4TH	0.5
A318*	548 SF	1 BEDROOM/ TOWNHOME	3RD-4TH	0.5
A318*	479 SF	1 BEDROOM/ TOWNHOME	3RD-4TH	0.5
A319*	545 SF	1 BEDROOM/ TOWNHOME	3RD-4TH	0.5
A319*	478 SF	1 BEDROOM/ TOWNHOME	3RD-4TH	0.5
3RD-4TH: 10	5,527 SF			5
HALLWAY	2,398 SF	COMMON	3RD.	
STAIRS	371 SF	COMMON	3RD.	
STAIRS	185 SF	COMMON	3RD	
STAIRS	167 SF	COMMON	3RD	
3RD.: 4	3,121 SF			0
A402	622 SF	1 BEDROOM	4TH	1
A403	622 SF	1 BEDROOM	4TH	1
A404	622 SF	1 BEDROOM	4TH	1
A405	622 SF	1 BEDROOM	4TH	1
A406	622 SF	1 BEDROOM	4TH	1
A407	622 SF	1 BEDROOM	4TH	1
A410	615 SF	1 BEDROOM	4TH	1
A411	615 SF	1 BEDROOM	4TH	1
A412	622 SF	1 BEDROOM	4TH	1
A413	622 SF	1 BEDROOM	4TH	1
A414	495 SF	1 BEDROOM	4TH	1
A415	496 SF	1 BEDROOM	4TH	1
A416	496 SF	1 BEDROOM	4TH	1
A417	497 SF	1 BEDROOM	4TH	1
A420	496 SF	1 BEDROOM	4TH	1
A421	493 SF	1 BEDROOM	4TH	1
A422	496 SF	1 BEDROOM	4TH	1
A423	495 SF	1 BEDROOM	4TH	1
A424	495 SF	1 BEDROOM	4TH	1
4TH: 19	10,668 SF			19
HALLWAY	1,865 SF		4TH.	
4TH.: 1	1,865 SF			0
STAIRS	1,670 SF	COMMON	ROOF	
STAIRS	176 SF	COMMON	ROOF	
ROOF: 2	1,846 SF			0
Grand total	71,672 SF			94

* = 2-STORY UNIT (SEE FLOOR PLANS)

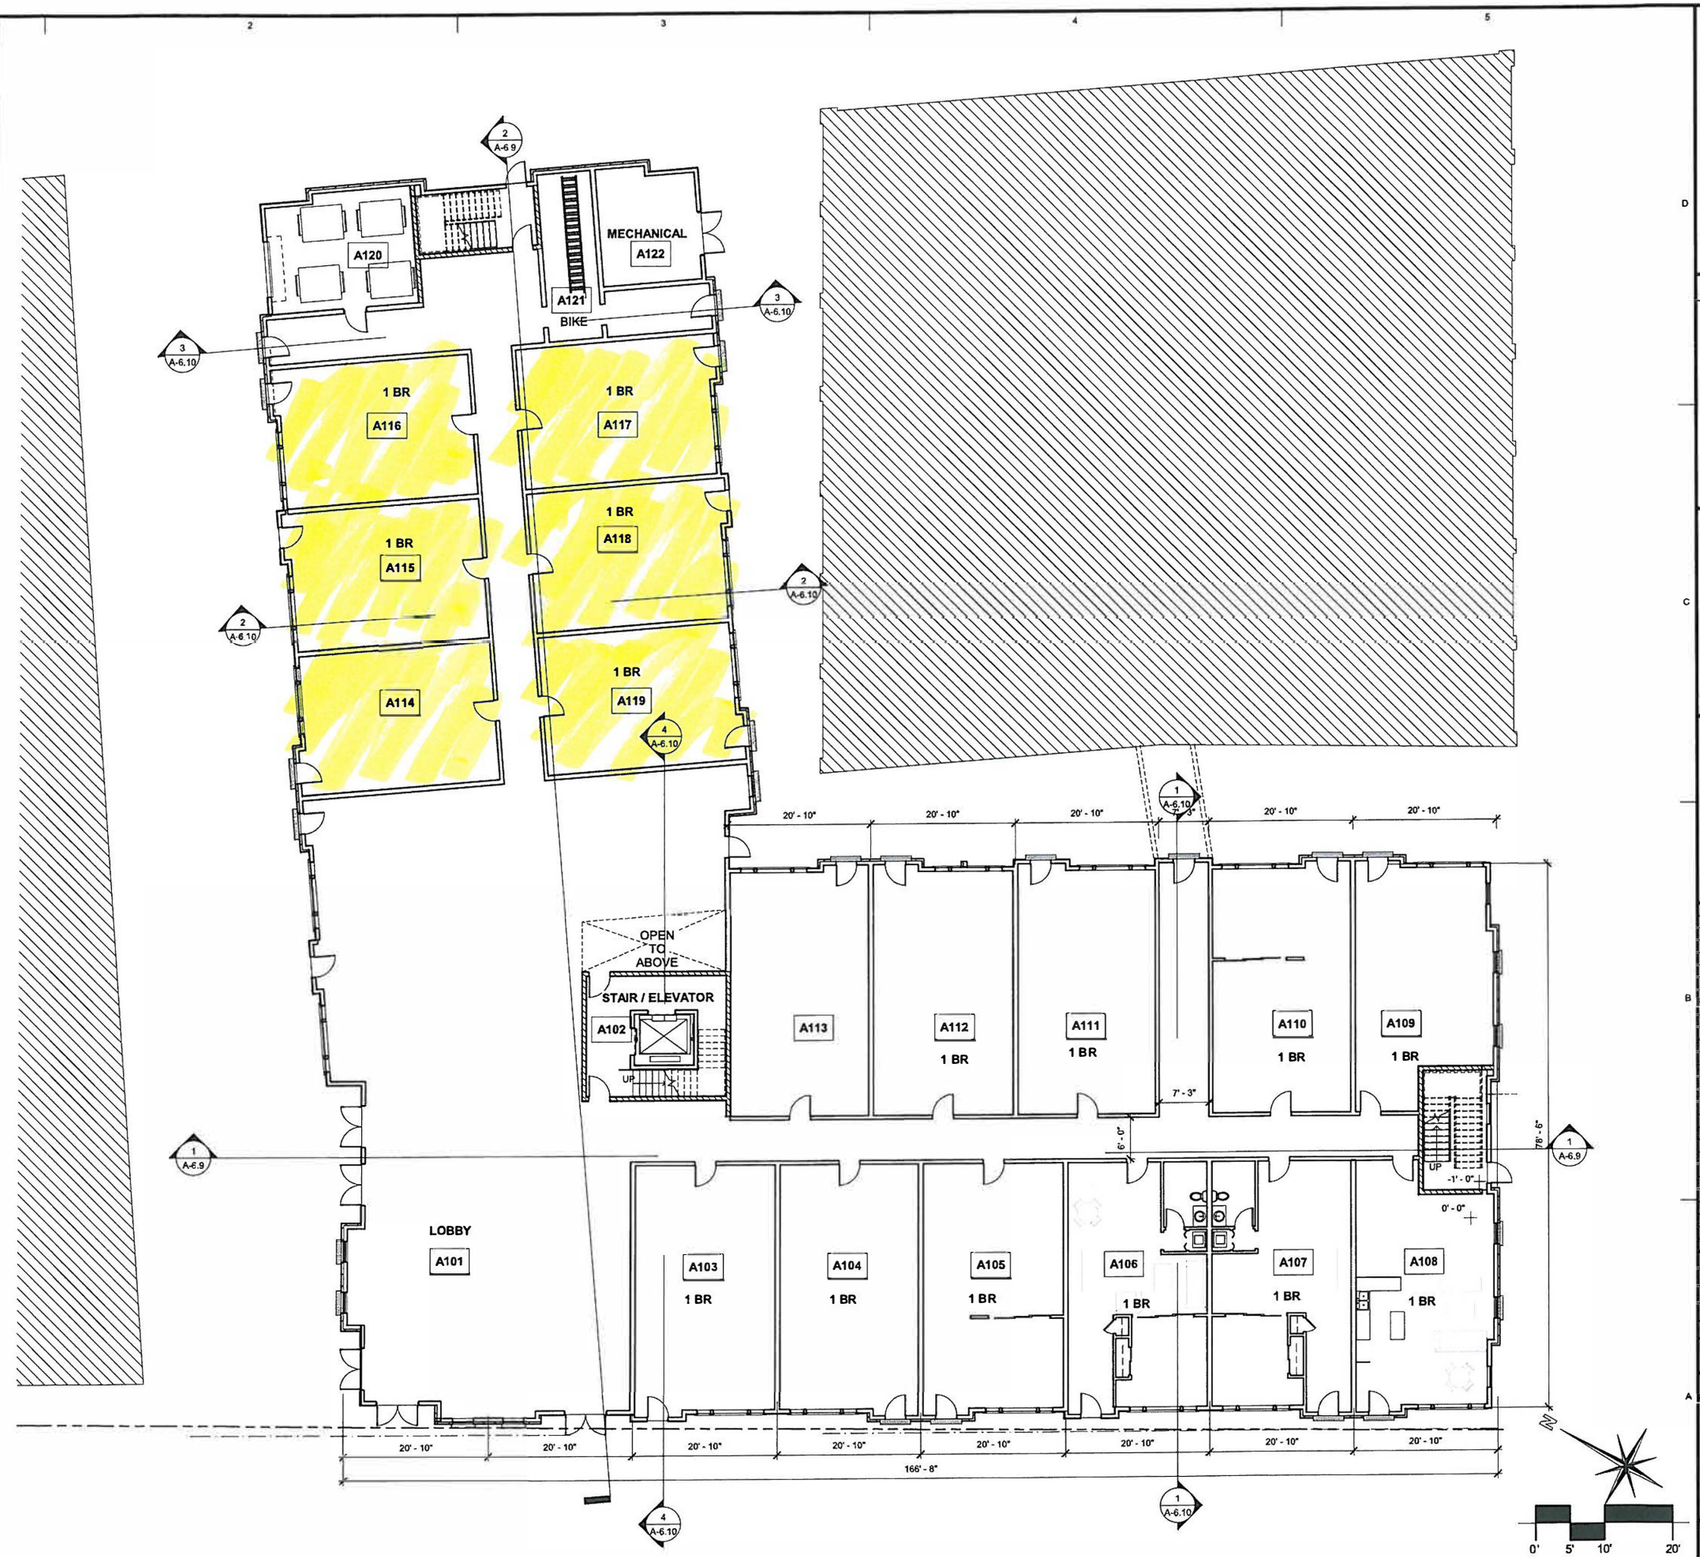

A1 BUILDING A- 1ST FLOOR
1" = 10'-0"

o'malleywilsonwestphal

DANIEL A. WESTPHAL

Box 2282
Santa Rosa
California 95405
tel 707 636 0818
fax 707 636 0829

CONSULTANTS

SEAL

Railroad Square Village, LLC

DeTurk Winery Village Apartments

806 Donahue Street/ 8 West 9th Street
Santa Rosa, CA 95401

No.	Description	Date

DATE:	04/17/2019
PROJECT NUMBER:	15-043
PROJECT PHASE:	SD
DRAWN BY:	KO/ ZS
CHECKED BY:	KO

Copyright 2019
O'Malley Wilson Westphal, Inc.

SHEET TITLE

BUILDING "A" FIRST FLOOR PLAN

SHEET NUMBER

A-6.1

4/17/2019 4:02:15 PM BIM 360://15-043-Deringer-DeTurk Winery Village Apartments/Building A.rvt

A1 BUILDING A- 2ND FLOOR
1" = 10'-0"

4/17/2019 4:02:18 PM BIM 360://15-043-Deringer-DeTurk Winery Village Apartments/Building A.rvt

o'malleywilsonwestphal

DANIEL A. WESTPHAL

Bozzani
Santa Rosa
California 95403
tel 707 636 0828
fax 707 636 0829

CONSULTANTS

SEAL

Railroad Square Village, LLC

DeTurk Winery Village Apartments

806 Donahue Street/ 8 West 9th Street
Santa Rosa, CA 95401

No.	Description	Date

DATE:	04/17/2019
PROJECT NUMBER:	15-043
PROJECT PHASE:	SD
DRAWN BY:	KO / ZS
CHECKED BY:	KO

Copyright 2019
O'Malley Wilson Westphal, Inc

SHEET TITLE

BUILDING "A" SECOND FLOOR PLAN

SHEET NUMBER

A-6.2

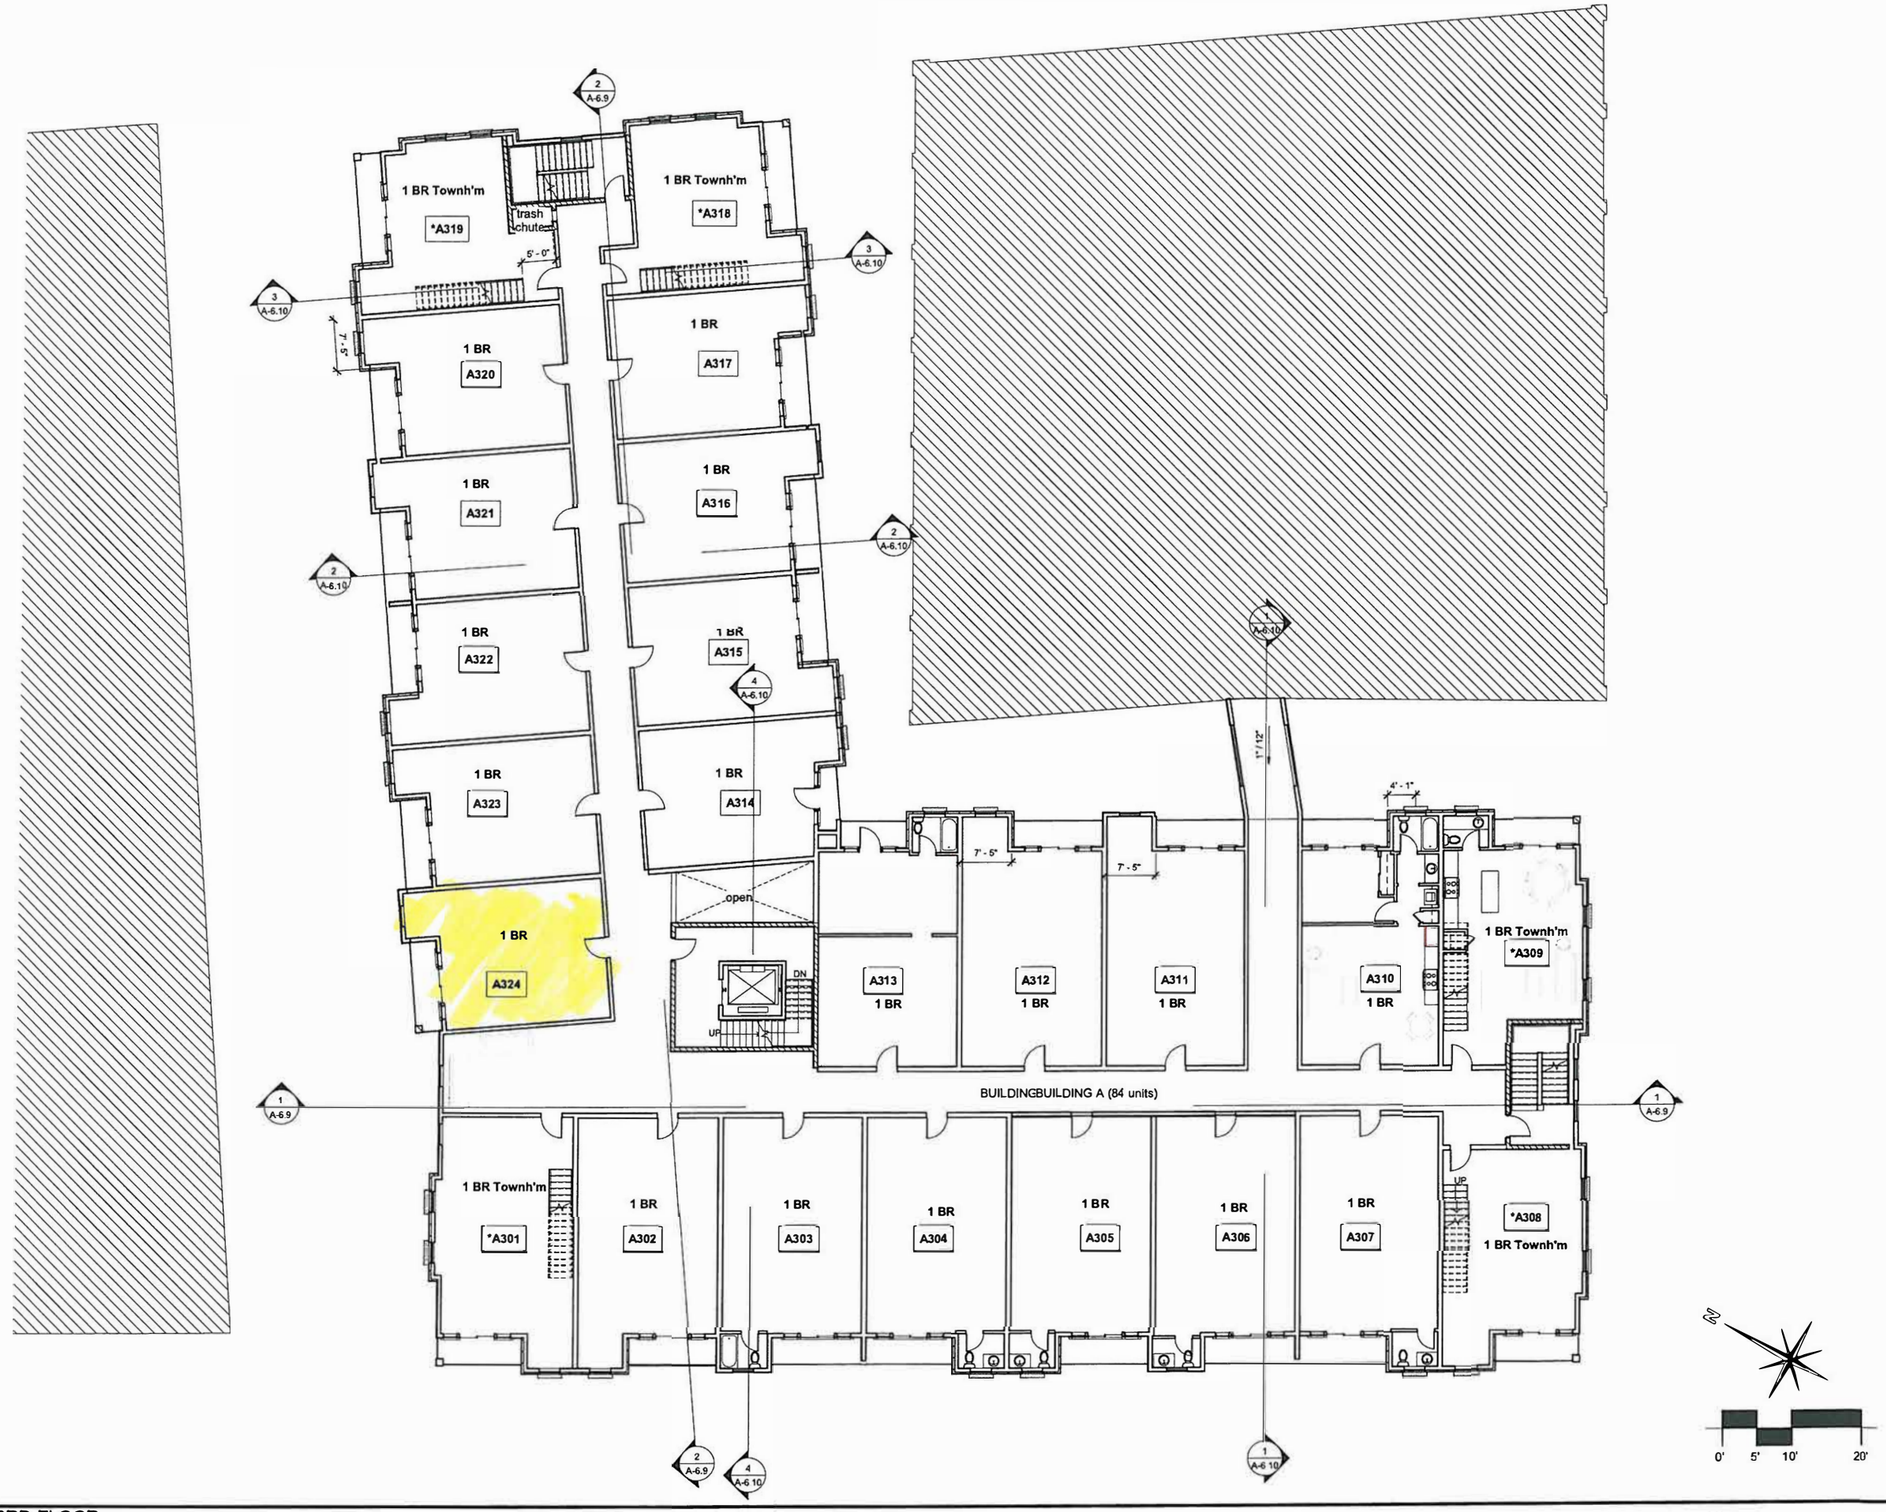

A1 BUILDING A- 3RD FLOOR
1" = 10'-0"

4/17/2019 4:02:19 PM BIM 360://15-043-Dettinger-DeTurk Winery Village Apartments/Building A.rvt

o'malleywilsonwestphal

DANIEL A. WESTPHAL

CONSULTANTS

SEAL

Railroad Square Village, LLC

DeTurk Winery Village Apartments

806 Donahue Street/ 8 West 9th Street
Santa Rosa, CA 95401

No.	Description	Date

DATE:	04/17/2019
PROJECT NUMBER:	15-043
PROJECT PHASE:	SD
DRAWN BY:	KO / ZS
CHECKED BY:	KO

Copyright 2019
O'Malley Wilson Westphal, Inc

SHEET TITLE

BUILDING "A" THIRD FLOOR PLAN

SHEET NUMBER

A-6.3

A1 BUILDING A- 4TH FLOOR
1" = 10'-0"

4/17/2019 4:02:21 PM BIM 360 /15-043-Deringer-DeTurk Winery Village Apartments/Building A.rvt

o'malleywilsonwestphal

DANIEL A. WESTPHAL

Box 1280
Santa Rosa
California 95402
tel 707 636-0828
fax 707 636-9820

CONSULTANTS

SEAL

Railroad Square Village, LLC

DeTurk Winery Village Apartments

806 Donahue Street/ 8 West 9th Street
Santa Rosa, CA 95401

No.	Description	Date

DATE:	04/17/2019
PROJECT NUMBER:	15-043
PROJECT PHASE:	SD
DRAWN BY:	KO / ZS
CHECKED BY:	KO

Copyright 2019
O'Malley/Wilson Westphal, Inc

SHEET TITLE

BUILDING "A"
FOURTH FLOOR
PLAN

SHEET NUMBER

A-6.4