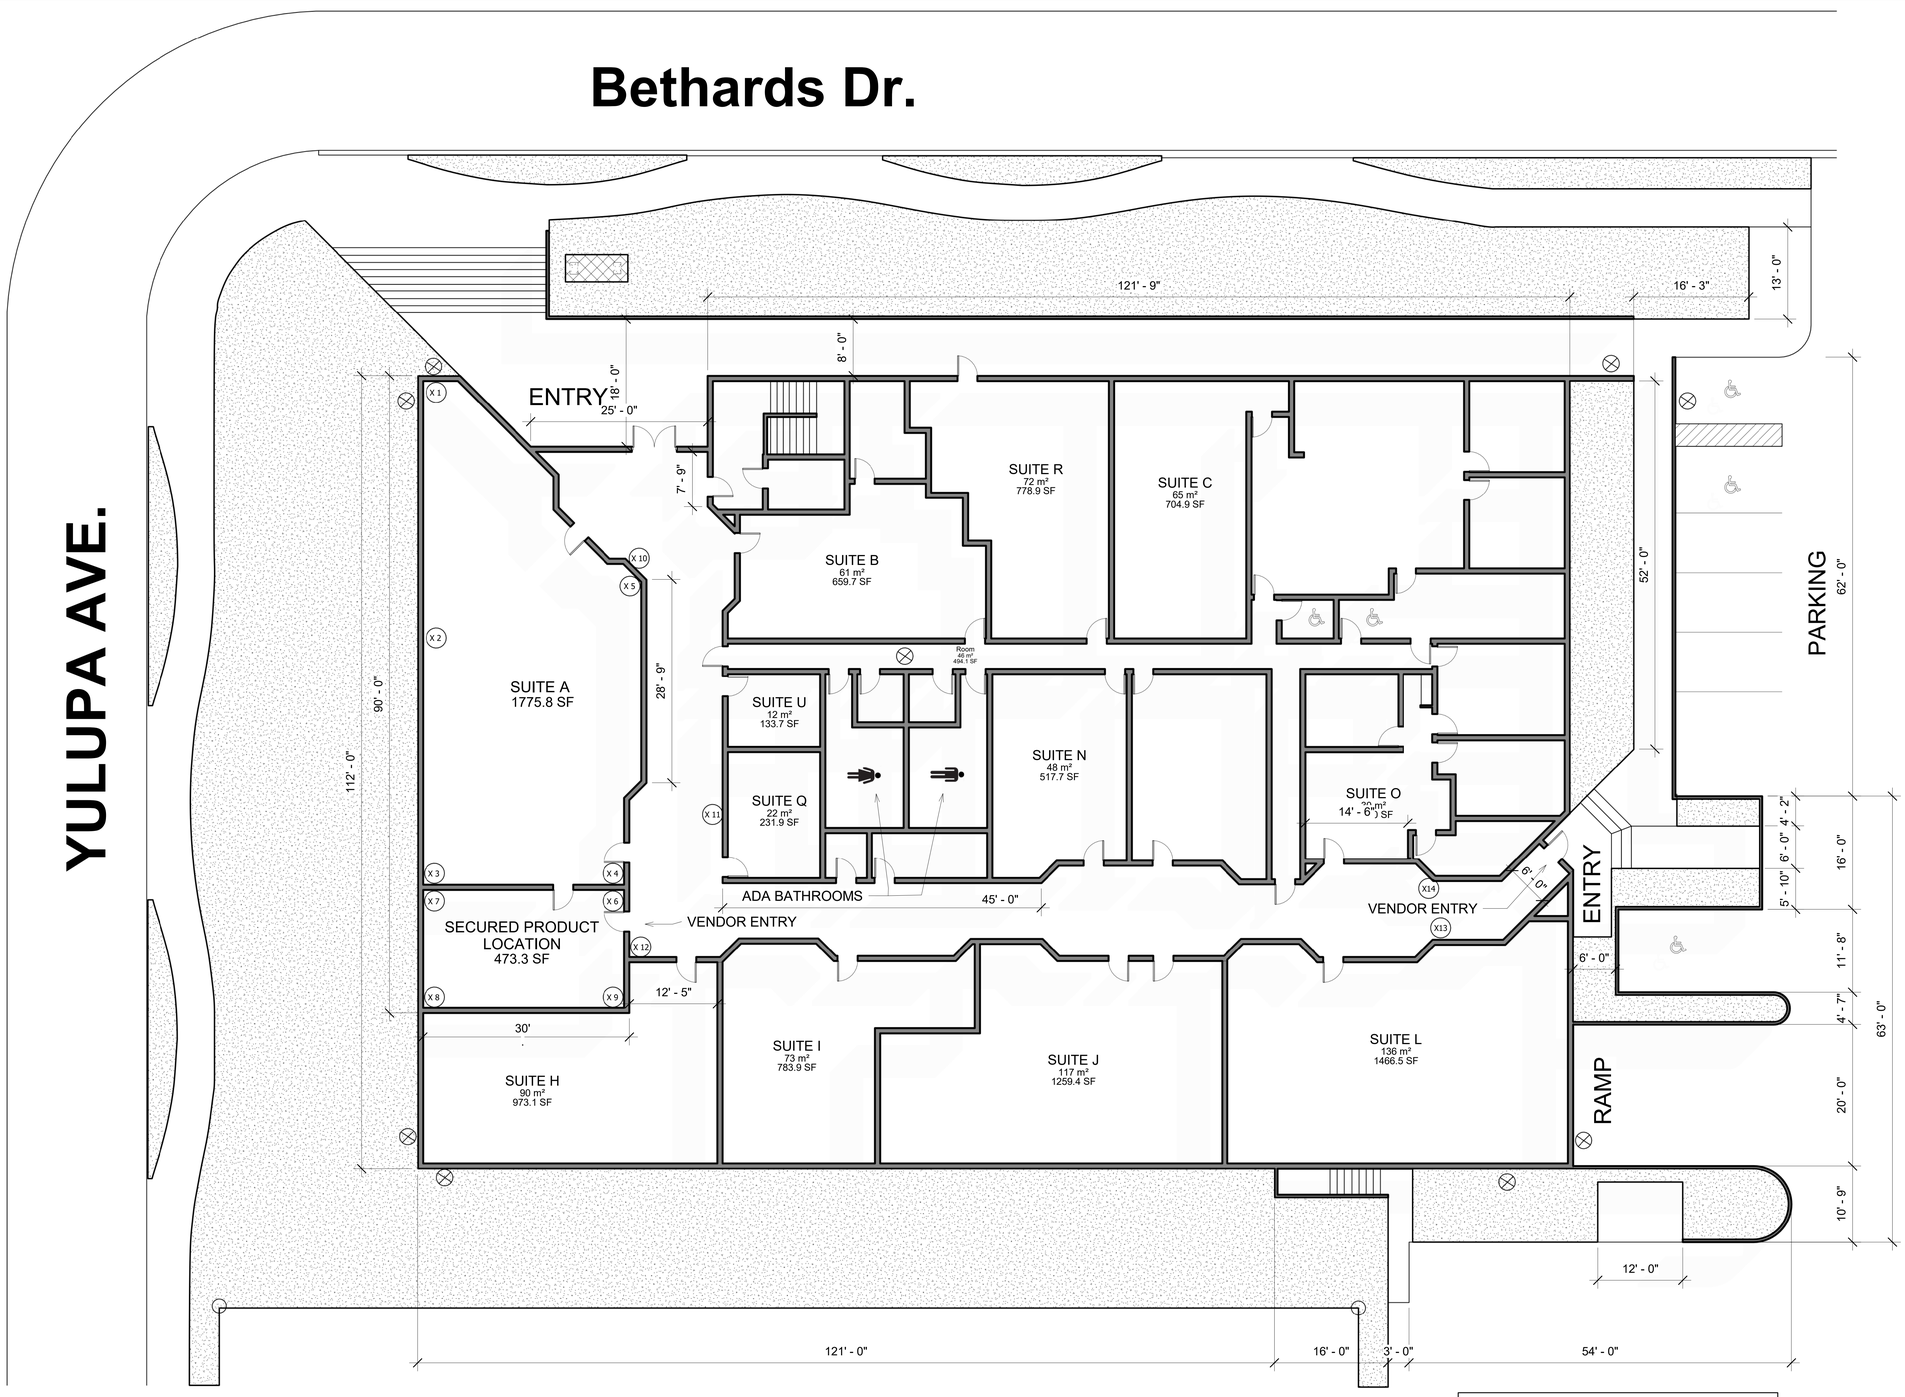

1 SITE PLAN
1" = 10'-0"

LEGEND	
X	INTERNAL SECURITY CAMERAS
⊗	EXTERNAL SECURITY CAMERAS
▨	MONUMENT SIGN

ALTERNATIVES DISPENSARY

2300 BETHARDS DRIVE,
SANTA ROSA CALIFORNIA.

OWNER/BUILDER
2300 Bethards, LLC.

PROJECT ADMIN:
Karen Kissler

Contact: 415-250-8888
APN: 147-061 –015 –000

No.	Description	Date

Alternatives Dispensary

SITE PLAN

Project name	Project Number
Date	DECEMBER 2019
Drawn by	OSIDEHIN
Checked by	OSIDEHIN
A101	
Scale	1" = 10'-0"

16/12/2019 4:32:08 PM

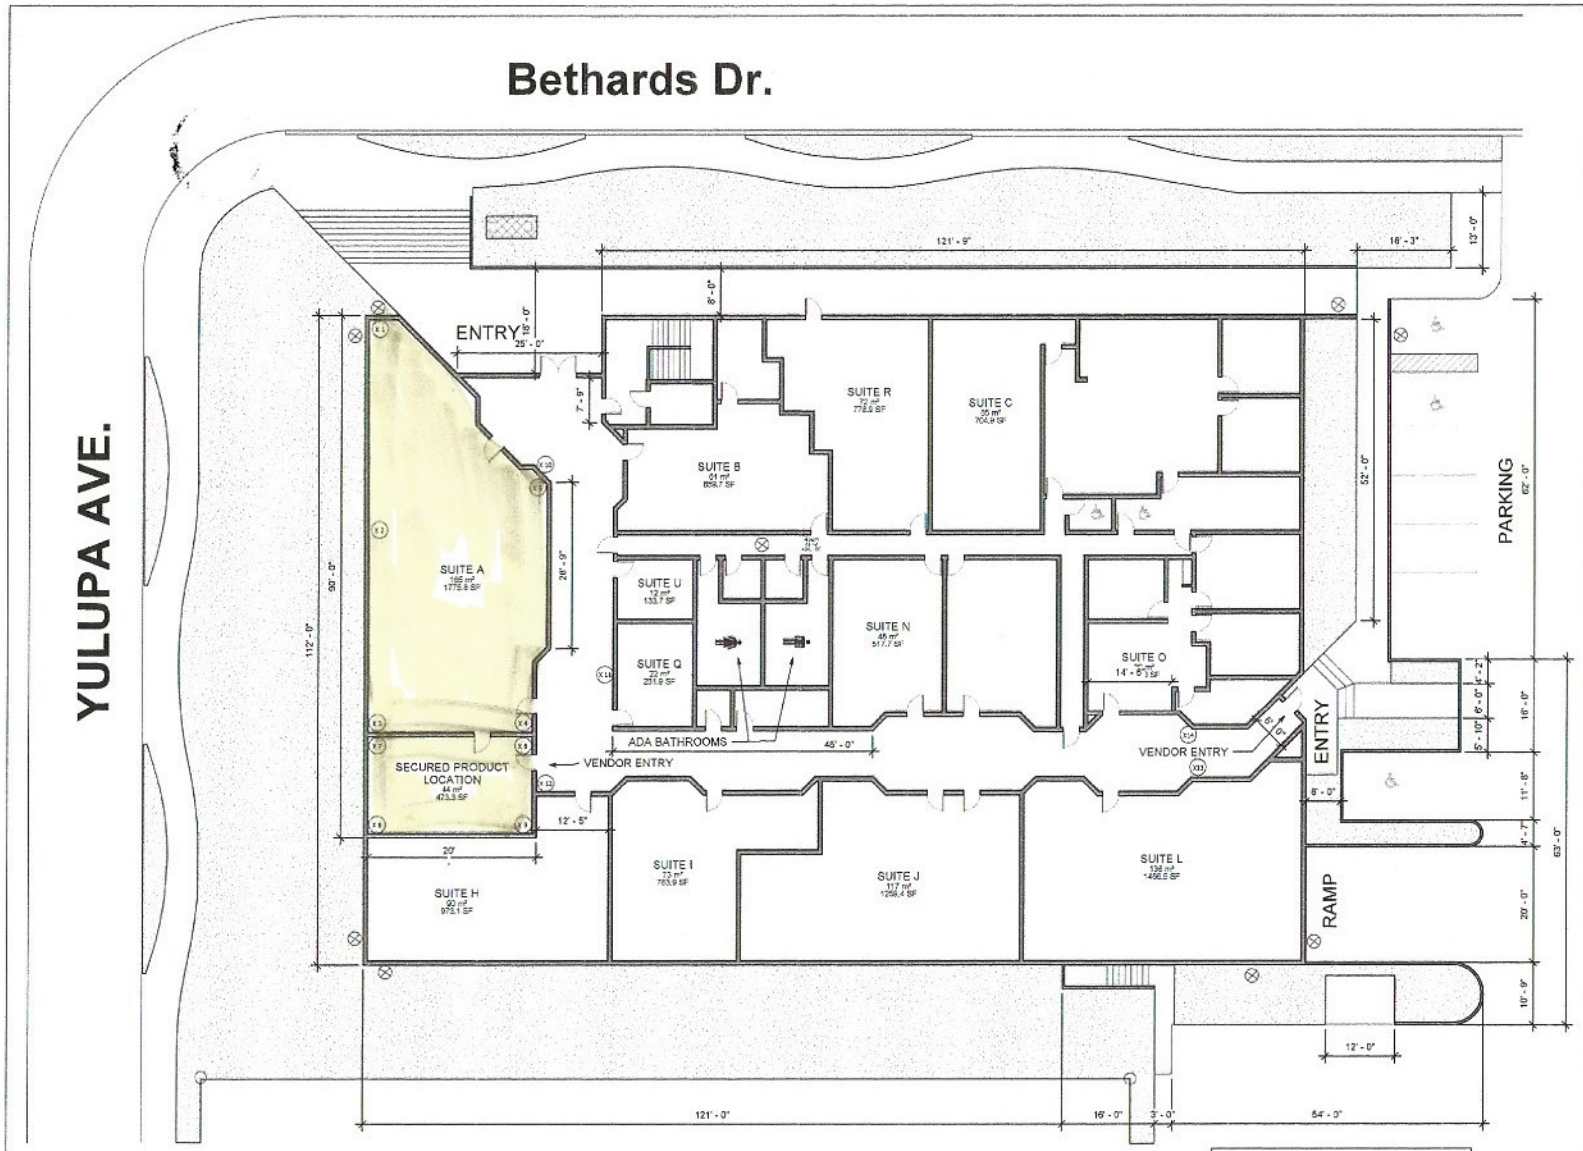

1 SITE PLAN
1" = 10'-0"

LEGEND	
	INTERNAL SECURITY CAMERAS
	EXTERNAL SECURITY CAMERAS
	MONUMENT SIGN

ALTERNATIVES DISPENSARY

2300 BETHARDS DRIVE, SANTA ROSA CALIFORNIA.

OWNER/BUILDER
2300 Bethards, LLC.

PROJECT ADMIN:
Karen Kissler

Contact: 415-250-8888
APN: 147-061 –015 –000

No.	Description	Date

Alternatives Dispensary

SITE PLAN

Project name	Project Number
Date	DECEMBER 2019
Drawn by	OSIDEHIN
Checked by	OSIDEHIN
A101	
Scale	1" = 10'-0"

16/12/2019 4:32:03 PM