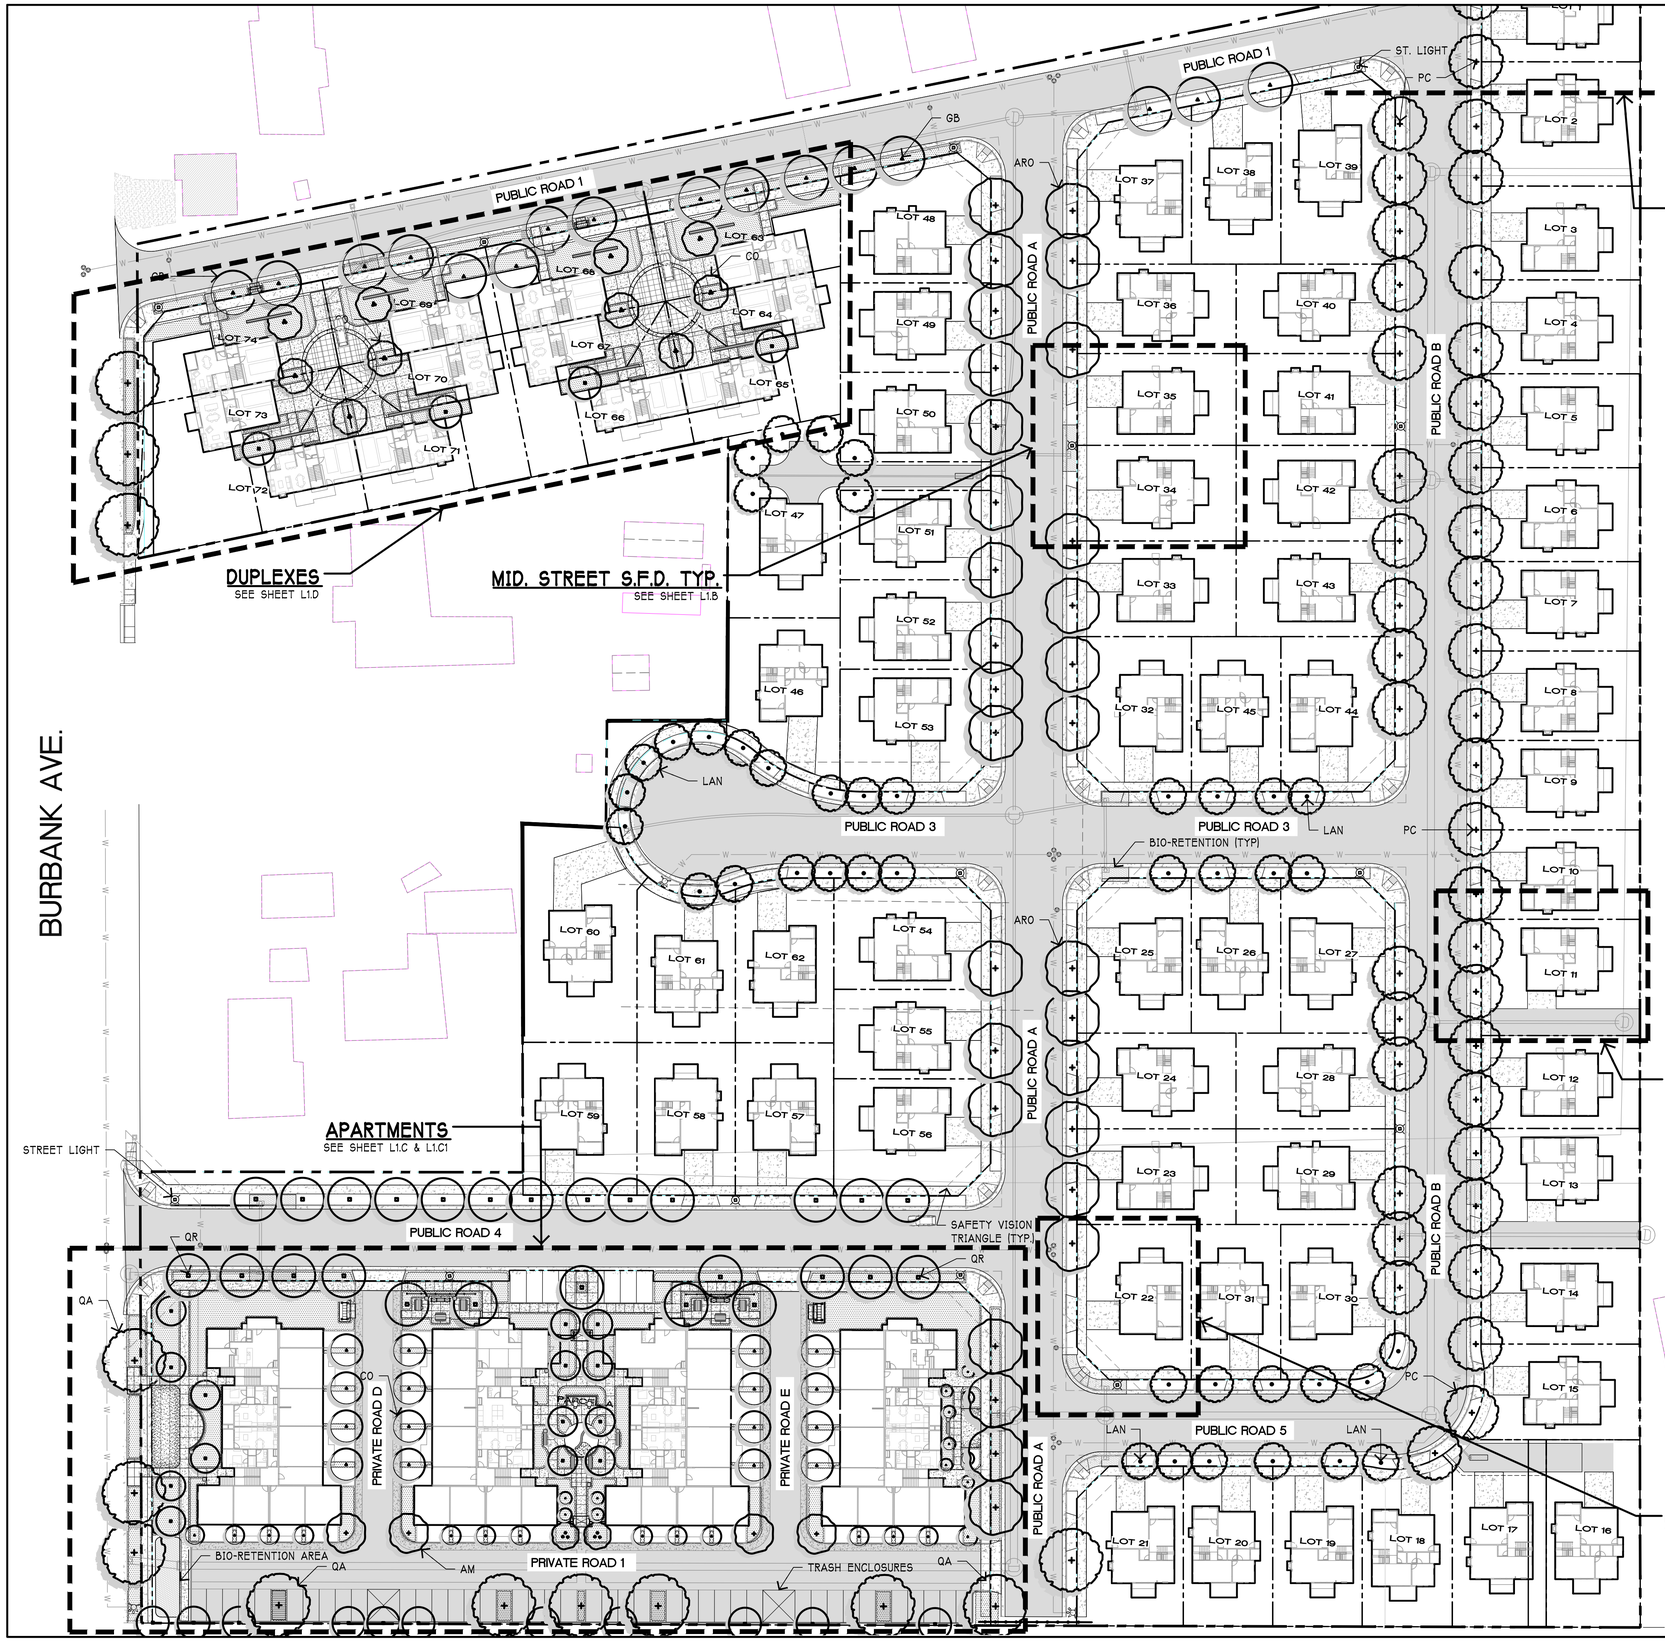

SHEET INDEX

L1.A	PRELIMINARY LANDSCAPE MASTER PLAN
L1.B	PRELIMINARY LANDSCAPE PLAN - SINGLE FAMILY DWELLING TYPICALS
L1.C	PRELIMINARY LANDSCAPE PLAN - APARTMENTS PLAN - 16 SCALE
L1.C1	PRELIMINARY LANDSCAPE PLAN - APARTMENT COURTYARD - 10 SCALE
L1.D	PRELIMINARY LANDSCAPE PLAN - DUPLEX PLAN

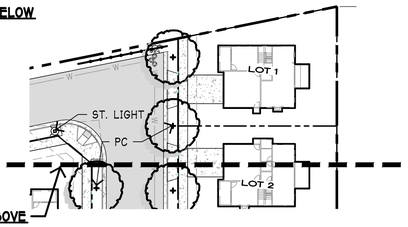

PLANT LEGEND

KEY	TREES	COMMON NAME	SIZE	REMARKS	QUANTITY	WUCOLS
ARO	ACER RUBRA 'OCTOBER GLORY'	RED MAPLE	15 G.	1¾ CAL, LOW BRANCHED STD. 8'-9' TALL	-	L
AM	ARBUTUS MARINA	HYBRID MADRONE	15 G.	MULTI-TRUNK, 8-10' TALL	-	L
AMS	ARBUTUS MARINA	HYBRID MADRONE	15 G.	1¾ CAL, LOW BRANCHED STD. 8'-9' TALL	-	L
CD	CALOCEDRUS DECURRENS	INCENSE CEDAR	15 G.	1¾ CAL, 14' TALL	-	M
CO	CERCIS 'OKLAHOMA'	RED BUD	15 G.	MULTI-TRUNK, 6-7' TALL	-	L
GB	GINKGO BILOBA 'FAIRMONT'	MAIDEN HAIR TREE	15 G.	1¾ CAL, LOW BRANCHED STD. 8' TALL	-	L
LAN	LAGERSTROEMIA INDICA 'NATCHEZ'	CRAPE MYRTLE	15 G.	1¾ CAL, LOW BRANCHED STD. 8' TALL	-	L
LN	LAURUS NOBILIS 'SARATOGA'	GRECIAN LAUREL	15 G.	MULT-TRUNK. 5-6' TALL	-	L
MLG	MAGNOLIA 'LITTLE GEM'	-	15 G.	1¾ CAL, LOW BRANCHED STD, 8' TALL	-	M
PC	PISTACHE CHINENSIS 'KEITH DAVIES'	PISTACHE	15 G.	1¾ CAL, LOW BRANCHED STD, 8' TALL	-	L
QR	QUERCUS ROBUR 'FASTIGIATA'	ENGLISH OAK	15 G.	1¾ CAL, LOW BRANCHED STD, 8' TALL	-	L
QA	QUERCUS AGRIFOLIA	COAST LIVE OAK	15 G.	1¾ CAL, LOW BRANCHED STD, 8' TALL	-	L

SHRUBS

AHM	ARCTOSTAPHYLOS D. 'HOWARD MCMINN'	MAZANITA	5 G.	-	-	L
CHT	CHANDROPETALUM ELEPHANTINUM	-	5 G.	-	-	L
DL	DIETES 'LEMON DROPS'	FORTNIGHT LILY	5 G.	PLANT @ 5' O.C.	-	L
GCG	GREVILLEA 'COASTAL GEM'	-	5 G.	PLANT @ 5' O.C.	-	L
JWB	JUNIPERUS S. 'WITCHITA BLUE'	-	15 G.	-	-	L
KU	KNIPHOFIA UVARIA 'YELLOW TORCH'	YELLOW HOTPOKER	5 G.	-	-	L
OE	OLEA EUROPEA 'LITTLE OLLIE'	DWARF OLIVE	5 G.	-	-	L
PGC	PUNICA GRANATUM 'CHICO'	DWF. POMEGRANTE	5 G.	-	-	L
RC	RHAMNUS CALIFORNICA 'EVE CASE'	COFFEEBERRY	5 G.	PLANT @ 6' O.C.	-	L
RO1	ROSMARINUS OFFICINALIS 'COLLINGWOOD INGRAM'	ROSEMARY	5 G.	-	-	L
SL	SALVIA CLEVELANDII	CLEVELAND SAGE	5 G.	PLANT @ 6'O.C.	-	L
SA	SYMPHOROCARPA ALBUS	SNOW BERRY	5 G.	-	-	L

GROUNDCOVER/GRASSES/VINES

AT	ACHILLEA TOMENTOSUM	YARROW	1 G.	PLANT @ 4' O.C.	-	L
CT	COTYLEDON	LADY FINGERS	1 G.	PLANT @ 5' O.C.	-	L
EA	ELYMUS C. 'CANYON PRINCE'	BLUE LYME GLASS	1 G.	PLANT @ 6' O.C.	-	L
EC	EPILOBIUM 'CALISTOGA'	CALIFORNIA FUCHSIA	1 G.	PLANT @ 5' O.C.	-	L
LB	LOMANDRA LONGIFOLIA 'BREEZE'	-	1 G.	PLANT @ 6' O.C.	-	L
MN	MUHLENBERGIA R. 'NASHVILLE'	DEER GRASS	1 G.	PLANT @ 6' O.C.	-	L
MR	MUHLENBERGIA 'REGAL MIST'	PURPLE DEER GRASS	1 G.	PLANT @ 6' O.C.	-	L
NP	NEPETA MUSSINI	ORNAMENTAL CATMINT	1 G.	PLANT @ 5' O.C.	-	L
TC	TEUCRIUM CHAMEDRYS	-	1 G.	PLANT @ 4' O.C.	-	L

LOW IMPACT DEVELOPMENT PLANTINGS (LID)

CT	CAREX TEMUICOLA	BERKELY SEDGE	1 G.	PLANT @ 5' O.C.	-	L
JE	JUNCUS PATENS 'ELK BLUE'	CALIFORNIA GRAY RUSH	1 G.	PLANT @ 4' O.C.	-	L
MO	MONARDA DIDYMA 'VIOLET QUEEN'	BEE BALM	1 G.	PLANT @ 5' O.C.	-	L

0 20 40 80

Preliminary Landscape Master Plan

SCALE: 1" = 40'-0"

RESOURCE DESIGN

LANDSCAPE ARCHITECTS
•
PLANNERS
•
ARBORIST

835 Piner Road
Suite E
Santa Rosa, CA
95403

p 707.526.5009
f 707.573.9626

LICENSED LANDSCAPE ARCHITECT
MARK W. BOWERS
R.L.A. 2826
Signature
10/31/19
Renewal Date
09/03/19
Date
STATE OF CALIFORNIA

COPYRIGHT 2008 RESOURCE DESIGN

DATE

DESCRIPTION

REVISION

Burbank Avenue
1400, 1600, 1720, 1780 Burbank Ave., Santa Rosa, CA 95404

Preliminary Landscape Master Plan

PHASE:	PRELIMINARY
DRAWN BY:	MB/TY
DATE:	08.06.19

SHEET NUMBER:

L1.A

cad file: G:\Burbank Avenue\L1.0_Burbank Ave. Site Plan 7-31-19.dwg 8/6/2019 1:26 PM

©ALL RIGHTS RESERVED
COPYRIGHT 2008 / Resource Design

THE DESIGNS, DETAILS, AND SPECIFICATIONS CONTAINED IN THIS DRAWING ARE CONFIDENTIAL. THE RECIPIENTS OF THIS DRAWING HEREBY ACKNOWLEDGE AND AGREE THAT IT IS THE SOLE PROPERTY OF RESOURCE DESIGN AND THAT THEY SHALL NEITHER USE NOR REVEAL ANY OF THE DESIGNS, DETAILS, OR SPECIFICATIONS CONTAINED IN THIS DRAWING OUTSIDE OF THE CONTRACTUAL AGREEMENT WITH RESOURCE DESIGN AND WITHOUT EXPRESSED WRITTEN PERMISSION FROM RESOURCE DESIGN.
DEVIATIONS FROM THIS DRAWING SHALL NOT BE MADE WITHOUT CONSULTING RESOURCE DESIGN. IN CASE OF INCONGRUITIES BETWEEN DRAWINGS, SPECIFICATIONS AND DETAILS INCLUDED IN CONTRACT AGREEMENTS, RESOURCE DESIGN SHALL DECIDE WHICH INDICATION MUST BE FOLLOWED AND THEIR DECISION SHALL BE FINAL.