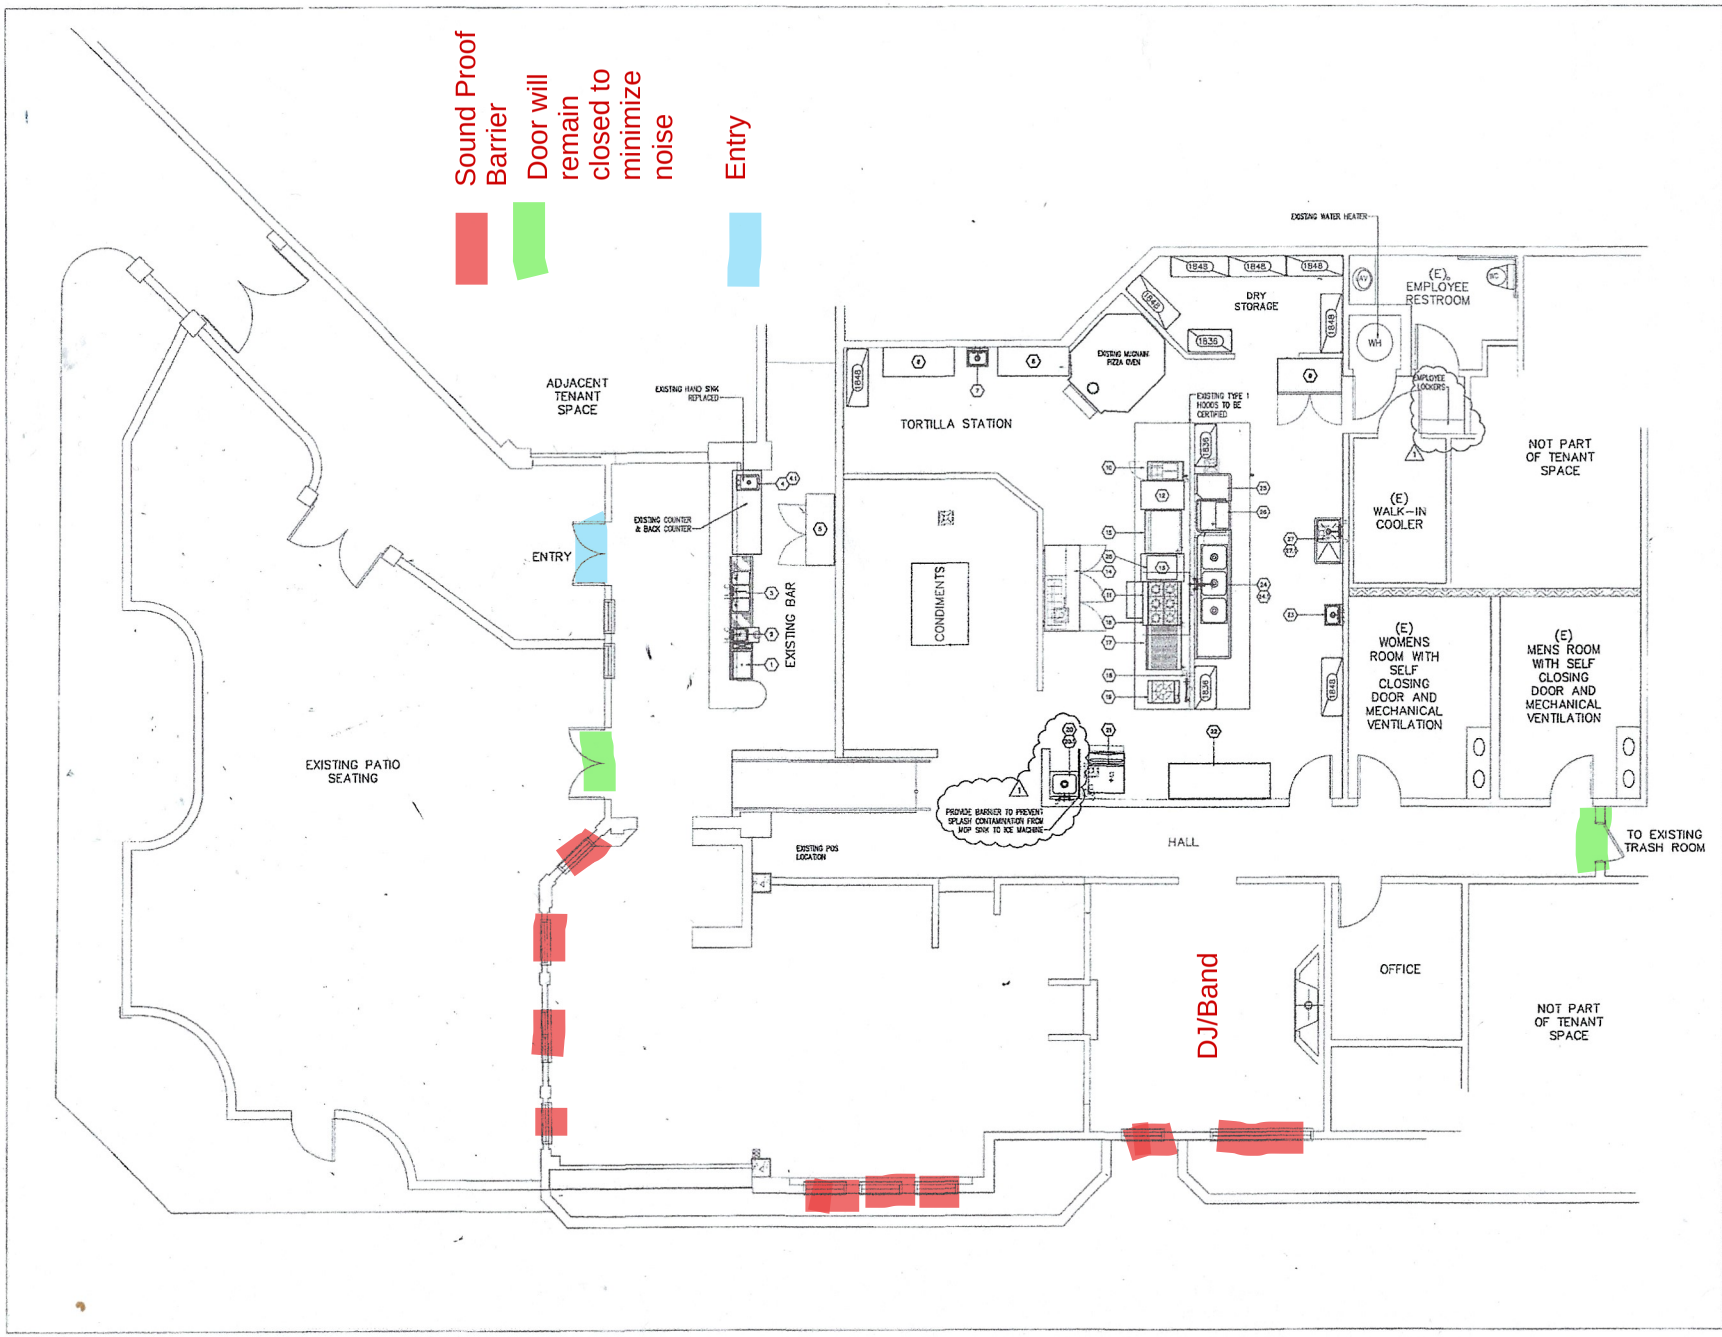

NORTHBAY
Restaurant Design

STAN GARDINER
707-484-6573

JIM WINKEL
707-332-0020

Design1@NorthBayRestaurant.com

CONSULTANTS

PROJECT

TIPSY TACO CANTINA
505 MENDOCINO AVE
SANTA ROSA

3/1/2017 6:25:03 PM

MARK | DATE | DESCRIPTION

PROJECT NO:
CAD DWG FILE:
DRAWN BY:
CHK'D BY:
DATE:

SHEET TITLE

EQUIPMENT PLAN

SCALE: 1/4"=1'-0" UNO

FS-1.0

SHEET - OF -