T E S L A

PROJECT DIRECTORY	VICINITY MAP	KEY PLAN

TENANT

TESLA, INC.
901 PAGE AVENUE
FREMONT, CA 94538

NAME: FABIOLA LOZOYA
ARCHITECTURAL MANAGER
E: FALOZOYA@TESLA.COM

PM NAME: HEATHER WILLIAMSON
CONSTRUCTION PROJECT MANAGER
E: HWILLIAMSON@TESLA.COM

ARCHITECT OF RECORD

COMPANY NAME: ARCVISION, INC.
ADDRESS: 1950 CRAIG RD, SUITE 300
CITY, STATE ZIP: ST. LOUIS, MO 63146
T:636.426.0618
E:FGOGLIA@ARCV.COM
CONTACT: NAME
SIGNING ARCHITECT: FREDRICK J. GOGLIA

LANDLORD

COMPANY NAME: TURO PARTNERS
ADDRESS: 1037 CHURCH ST
CITY, STATE ZIP: SAN FRANCISCO, CA 94114
T:415.347.8343
E:WMARKS@TUROPARTNERS.COM
CONTACT: NAME WILL MARKS

City of Santa Rosa
JAN 04 2023
Planning & Economic Development Department

Signtech™
4444 Federal Blvd. San Diego CA 92102
Phone: (619) 527-6100 / Fax: (619) 527-6111
signtech.com

WSA · MEMBER IDA INTERNATIONAL SIGN ASSOCIATION · MEMBER OF CESA CALIFORNIA ELECTRIC SIGN ASSOCIATION

Tesla
3268 Airway Dr
Santa Rosa, CA 95403 USA

Initial Date: 05/10/22
Salesperson: Melissa Saltsgaver
Coordinator: Emily D. Blaisdell
Designer: Mlozano
Scale: As Noted

CUSTOMER APPROVAL

Customer Signature _____ Date _____

COPY, COLORS & SIZES

Signtech does NOT provide primary electrical to sign location - ***RESPONSIBILITY OF OTHERS!***

Customer Signature _____ Date _____

This design is the exclusive property of Signtech and cannot be reproduced in whole or in part, without their prior written approval.

Drawing Number: 22-00872
Quote: ----
Project ID: TESLA_20080_1

EXISTING SIGNAGE		
SIGN #	EXISTING SIGNS	SF
S01-30”	LETTERSET	61.48
S02-90”	MONUMENT	24.375

NEW SIGNAGE		
SIGN #	PROPOSED SIGNS	SF
S301-90”	MONUMENT	24.375

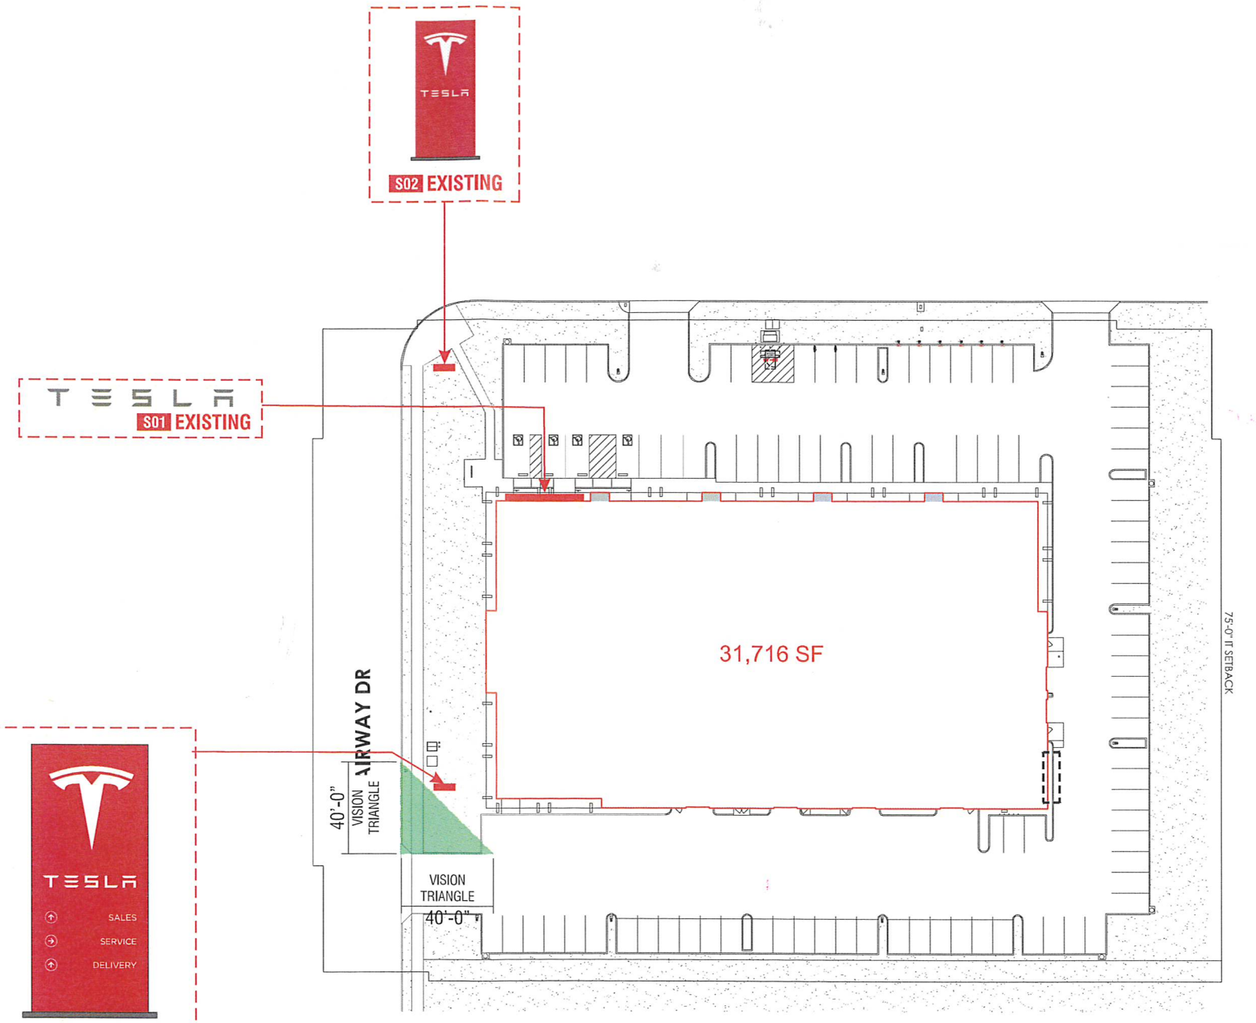

SITE PLAN SCALE: 1/64”=1’-0”

Signtech™
4444 Federal Blvd. San Diego CA 92102
Phone: (619) 527-6100 / Fax: (619) 527-6111
signtech.com

Tesla
3268 Airway Dr
Santa Rosa, CA 95403 USA

Initial Date: 05/10/22
Salesperson: Melissa Saltsgaver
Coordinator: Emily D. Blaisdell
Designer: Mlozano
Scale: As Noted

CUSTOMER APPROVAL

Customer Signature Date

COPY, COLORS & SIZES

Signtech does NOT provide primary electrical to sign location - ***RESPONSIBILITY OF OTHERS!***

Customer Signature Date

This design is the exclusive property of Signtech and cannot be reproduced in whole or in part, without their prior written approval.

Drawing Number: 22-00872
Quote: ----
Project ID: TESLA_20080_1

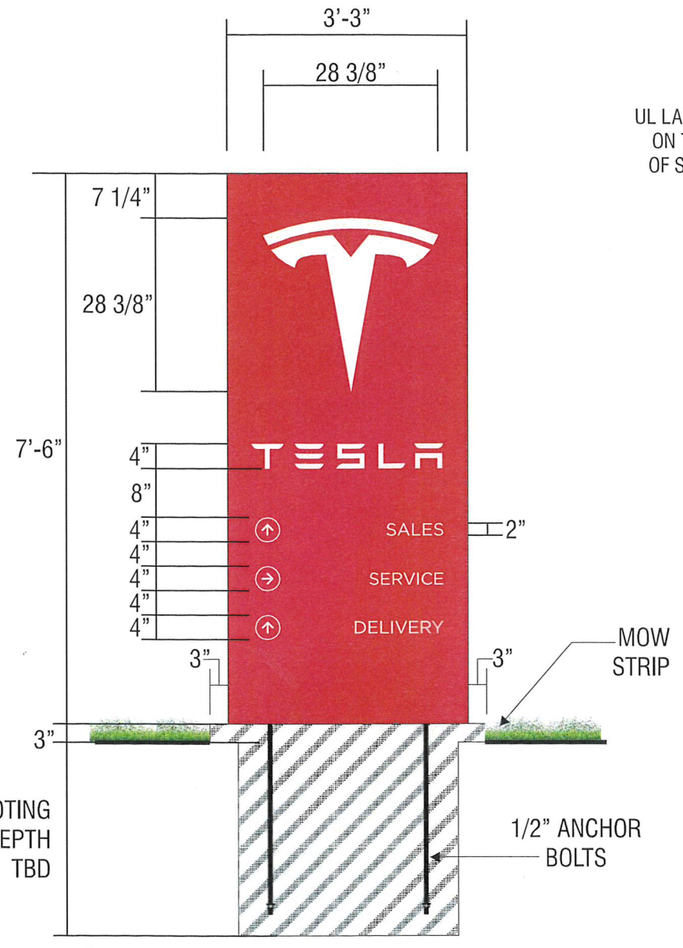

FRONT VIEW **SCALE: 1/2"=1'-0"**

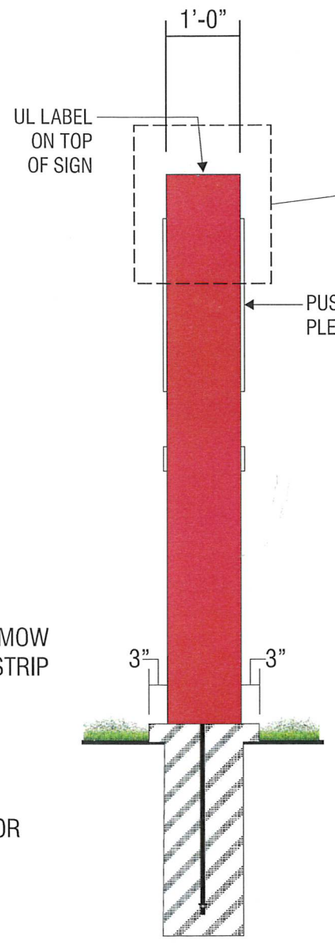

END VIEW
SCALE: 1/2" = 1'-0"

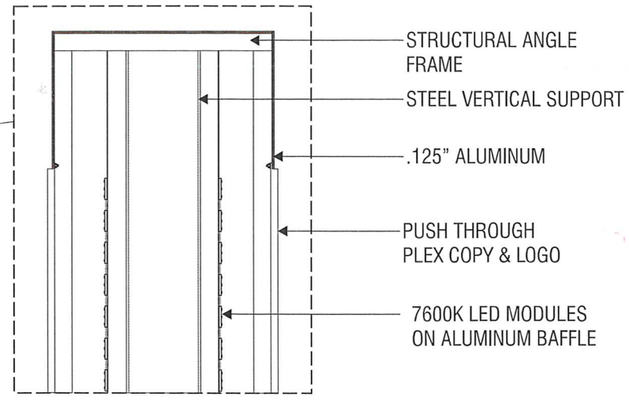

SIGNTYPE **S301-7'-6"** **SF. 24.375**

MANUFACTURE AND INSTALL ONE (1) D/F INTERNALLY ILLUMINATED MONUMENT SIGN
CABINET: 1'-6" DEEP FABRICATED ALUMINUM PAINTED MATTHEWS TO MATCH BM 2087-10 NEON RED, SATIN FINISH. INTERNAL STRUCTURE TO CONSIST OF ANGLE FRAMING. MONUMENT TO HAVE REMOVABLE ENDS WITH COUNTERSUNK SCREWS. COUNTERSUNK SCREW HEADS PAINTED TO MATCH BM 2087-10 NEON RED, SATIN FINISH.
COPY: 3/4" CLEAR PLEX W/ HEAVILY SANDBLASTED EDGES, ROUTED OUT OF FACE AND PUSHED THROUGH FACE 1/2". 1ST SURFACE 3M 3630-20 WHITE VINYL / 2ND SURFACE 3M 3636-70 DIFFUSER.
SUBCOPY: 1ST. SURFACE 3M #7725-10 OPAQUE WHITE VINYL
ILLUMINATION: 7600K WHITE LEDS WITH POWER SUPPLIES INSIDE OF SIGN.
BAFFLE: TO HAVE PRE-PAINTED WHITE ALUMINUM BAFFLE WITH LEDS ON EACH SIDE.
FOOTING: CONCRETE FOOTING W/ 1/2" ANCHOR BOLTS AS REQUIRED.
ELECTRICAL TO BE PULLED TO SIGN SITE BY OTHERS.
MOW STRIP REQUIRED AS PART OF FOOTING TO PREVENT DAMAGE TO SIGN.

BM 2087-10
NEON RED
PMS 19-1664
SATIN FINISH

Signtech™
4444 Federal Blvd. San Diego CA 92102
Phone: (619) 527-6100 / Fax: (619) 527-6111
signtech.com

MEMBER WSA · MEMBER ISA · MEMBER OF CESA

Tesla
3268 Airway Dr
Santa Rosa, CA 95403 USA

Initial Date: 05/10/22
Salesperson: Melissa Saltsgaver
Coordinator: Emily D. Blaisdell
Designer: Mlozano
Scale: As Noted

CUSTOMER APPROVAL

Customer Signature Date

COPY, COLORS & SIZES

Signtech does NOT provide primary electrical to sign location - ***RESPONSIBILITY OF OTHERS!***

Customer Signature Date

This design is the exclusive property of Signtech and cannot be reproduced in whole or in part, without their prior written approval.

Drawing Number: 22-00872
Quote: ----
Project ID: TESLA_20080_1