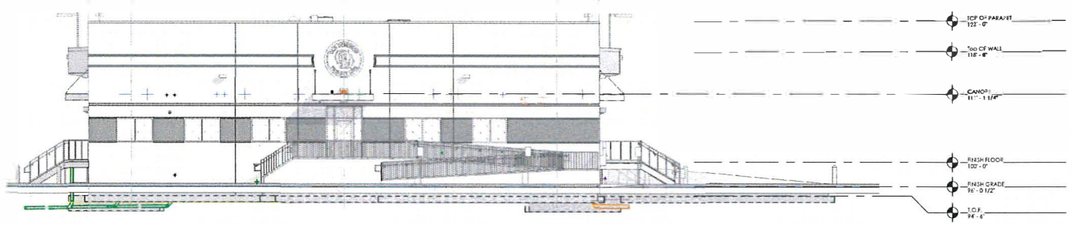

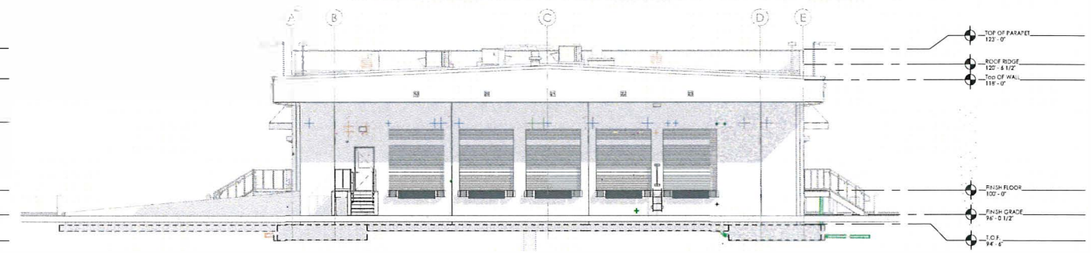

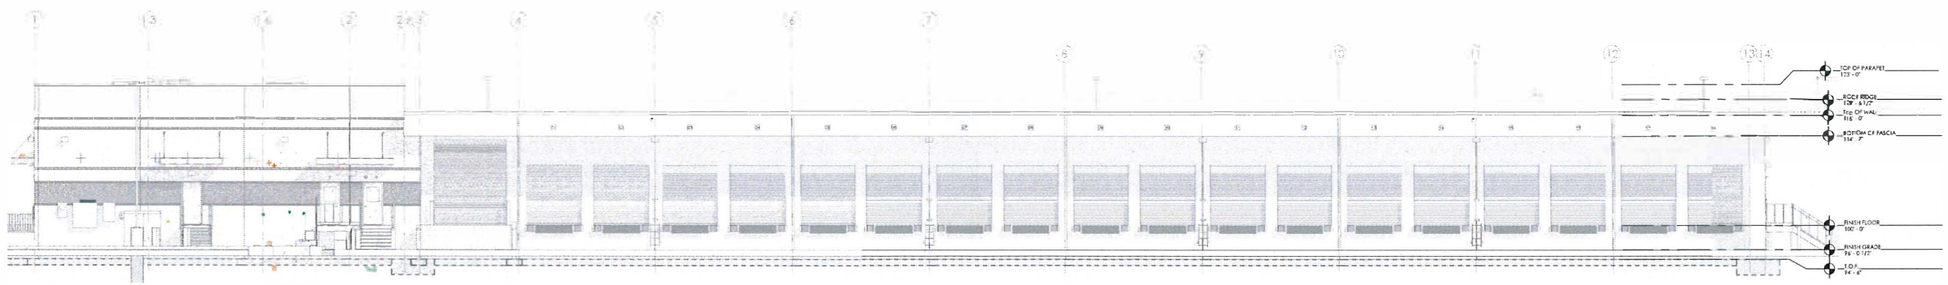

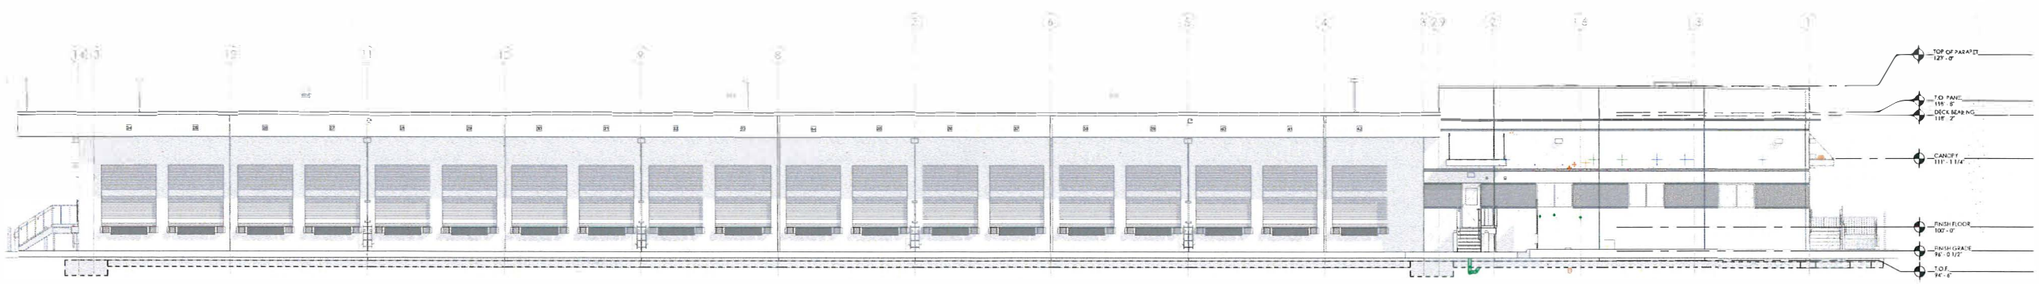

aeurbia
architects and engineers

City of Santa Rosa
MAR - 2 2018
Planning & Economic
Development Departmer

OLD DOMINION FREIGHT LINE

Elevations