City of Santa Rosa
Planning & Economic
Development Department
Oct 21, 2022
RECEIVED

SITE VICINITY PLAN

NO SCALE

490 MENDOCINO AVE, SUITE 107
SANTA ROSA, CA.

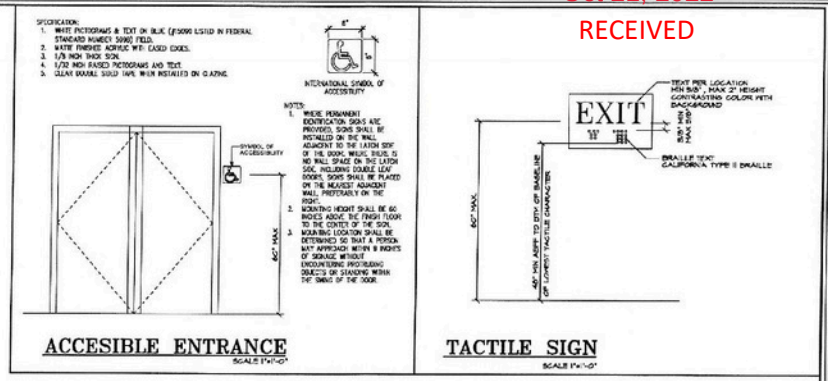

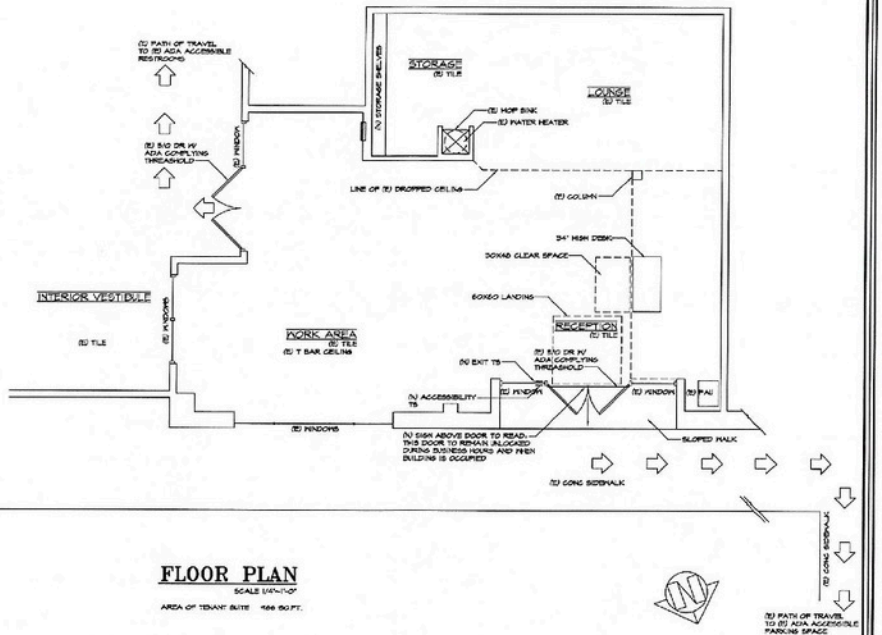

FLOOR PLAN

SCALE 1/4"=1'-0"

AREA OF TENANT SUITE 1166 SQ.FT.

REVISIONS:

NOTES:

PROJECT JOB NAME:
SUITE 107
490 MENDOCINO AVE, SUITE 107, SANTA ROSA, CA.

INTEGRATED DESIGN

CHK BY: D. COLOMBO
DRAWN BY: D. COLOMBO
SHEET NO. A1
OF: 1
DATE: 6-2-22
JOB NO. 102022