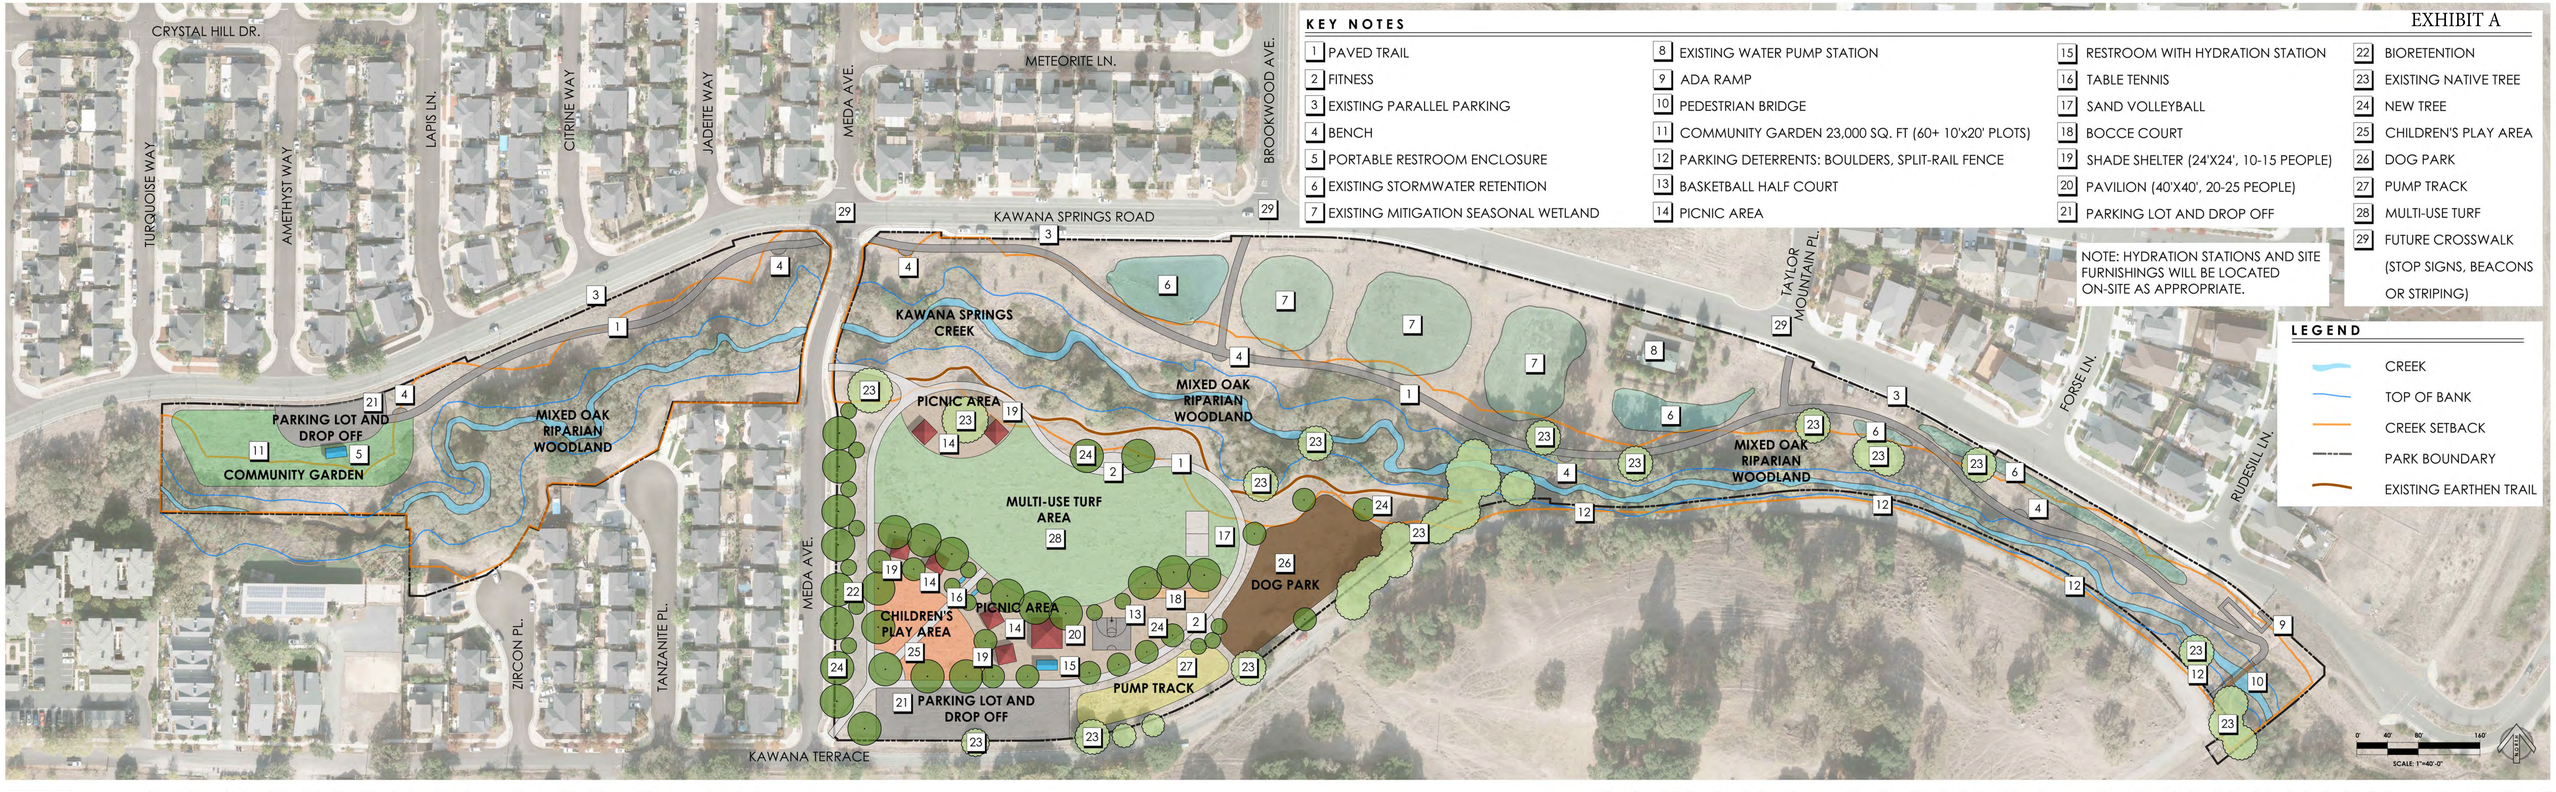


## KEY NOTES

1. PAVED TRAIL
2. FITNESS
3. EXISTING PARALLEL PARKING
4. BENCH
5. PORTABLE RESTROOM ENCLOSURE
6. EXISTING STORMWATER RETENTION
7. EXISTING MITIGATION SEASONAL WETLAND
8. EXISTING WATER PUMP STATION
9. ADA RAMP
10. PEDESTRIAN BRIDGE
11. COMMUNITY GARDEN 23,000 SQ. FT (60+ 10'x20' PLOTS)
12. PARKING DETERRENTS: BOULDERS, SPLIT-RAIL FENCE
13. BASKETBALL HALF COURT
14. PICNIC AREA
15. RESTROOM WITH HYDRATION STATION
16. TABLE TENNIS
17. SAND VOLLEYBALL
18. BOCCE COURT
19. SHADE SHELTER (24'X24', 10-15 PEOPLE)
20. PAVILION (40'X40', 20-25 PEOPLE)
21. PARKING LOT AND DROP OFF
22. BIORETENTION
23. EXISTING NATIVE TREE
24. NEW TREE
25. CHILDREN'S PLAY AREA
26. DOG PARK
27. PUMP TRACK
28. MULTI-USE TURF
29. FUTURE CROSSWALK (STOP SIGNS, BEACONS OR STRIPING)

NOTE: HYDRATION STATIONS AND SITE FURNISHINGS WILL BE LOCATED ON-SITE AS APPROPRIATE.

## LEGEND

- CREEK
- TOP OF BANK
- CREEK SETBACK
- PARK BOUNDARY
- EXISTING EARTHEN TRAIL

EXHIBIT A

# CONCEPTUAL SITE PLAN

JULY 20, 2017

# KAWANA SPRINGS COMMUNITY PARK

SANTA ROSA, CALIFORNIA

GSN landscape architects, inc.
www.gsnlainc.com

THIS PLAN IS PRELIMINARY AND NOT INTENDED FOR CONSTRUCTION. GSM LANDSCAPE ARCHITECTS, INC. WILL NOT BE RESPONSIBLE FOR, OR LIABLE FOR, UNAUTHORIZED CHANGES TO OR USES OF THESE PLANS. ALL CHANGES TO THE PLANS MUST BE IN WRITING AND MUST BE APPROVED BY GSM LANDSCAPE ARCHITECTS, INC. THIS DOCUMENT AND THE IDEAS INCORPORATED HEREIN AS AN INSTRUMENT OF PROFESSIONAL SERVICE, IS THE PROPERTY OF GSM LANDSCAPE ARCHITECTS, INC. AND IS NOT TO BE USED IN WHOLE OR IN PART FOR ANY OTHER PROJECT, WITHOUT THE WRITTEN AUTHORIZATION OF GSM LANDSCAPE ARCHITECTS, INC.
© COPYRIGHT 2017. ALL RIGHTS RESERVED.