

① VICINITY MAP
1" = 80'-0"



WHITFIELD
ARCHITECTS

3626 FOLSOM STREET
SF/CA 94110
415-724-6279

WHITFIELD-ARCHITECTS.COM

PLANNING & ECONOMIC
DEVELOPMENT DEPARTMENT
JUL 13 2017
CITY OF SANTA ROSA
Santa Rosa, CA

3320 INDUSTRIAL DRIVE
3320 INDUSTRIAL DRIVE, SANTA ROSA CA, 95403

NOT FOR
CONSTRUCTION
DO NOT DISTRIBUTE

05/24/17

VICINITY
MAP


A010



Measure distance
Total distance: 937.12 ft (285.63 m)

① CONTEXT MAP
1" = 100'-0"

PLANNING & ECONOMIC
DEVELOPMENT DEPARTMENT
JUL 13 2017
CITY OF SANTA ROSA
Santa Rosa, CA

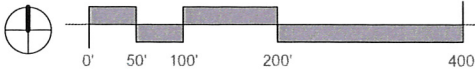

WHITFIELD
ARCHITECTS

3626 FOLSOM STREET
SF/CA 94110
415-724-6279

WHITFIELD-ARCHITECTS.COM


3320 INDUSTRIAL DRIVE
3320 INDUSTRIAL DRIVE, SANTA ROSA CA, 95403

NOT FOR
CONSTRUCTION

05/24/17

CONTEXT
MAP

A011

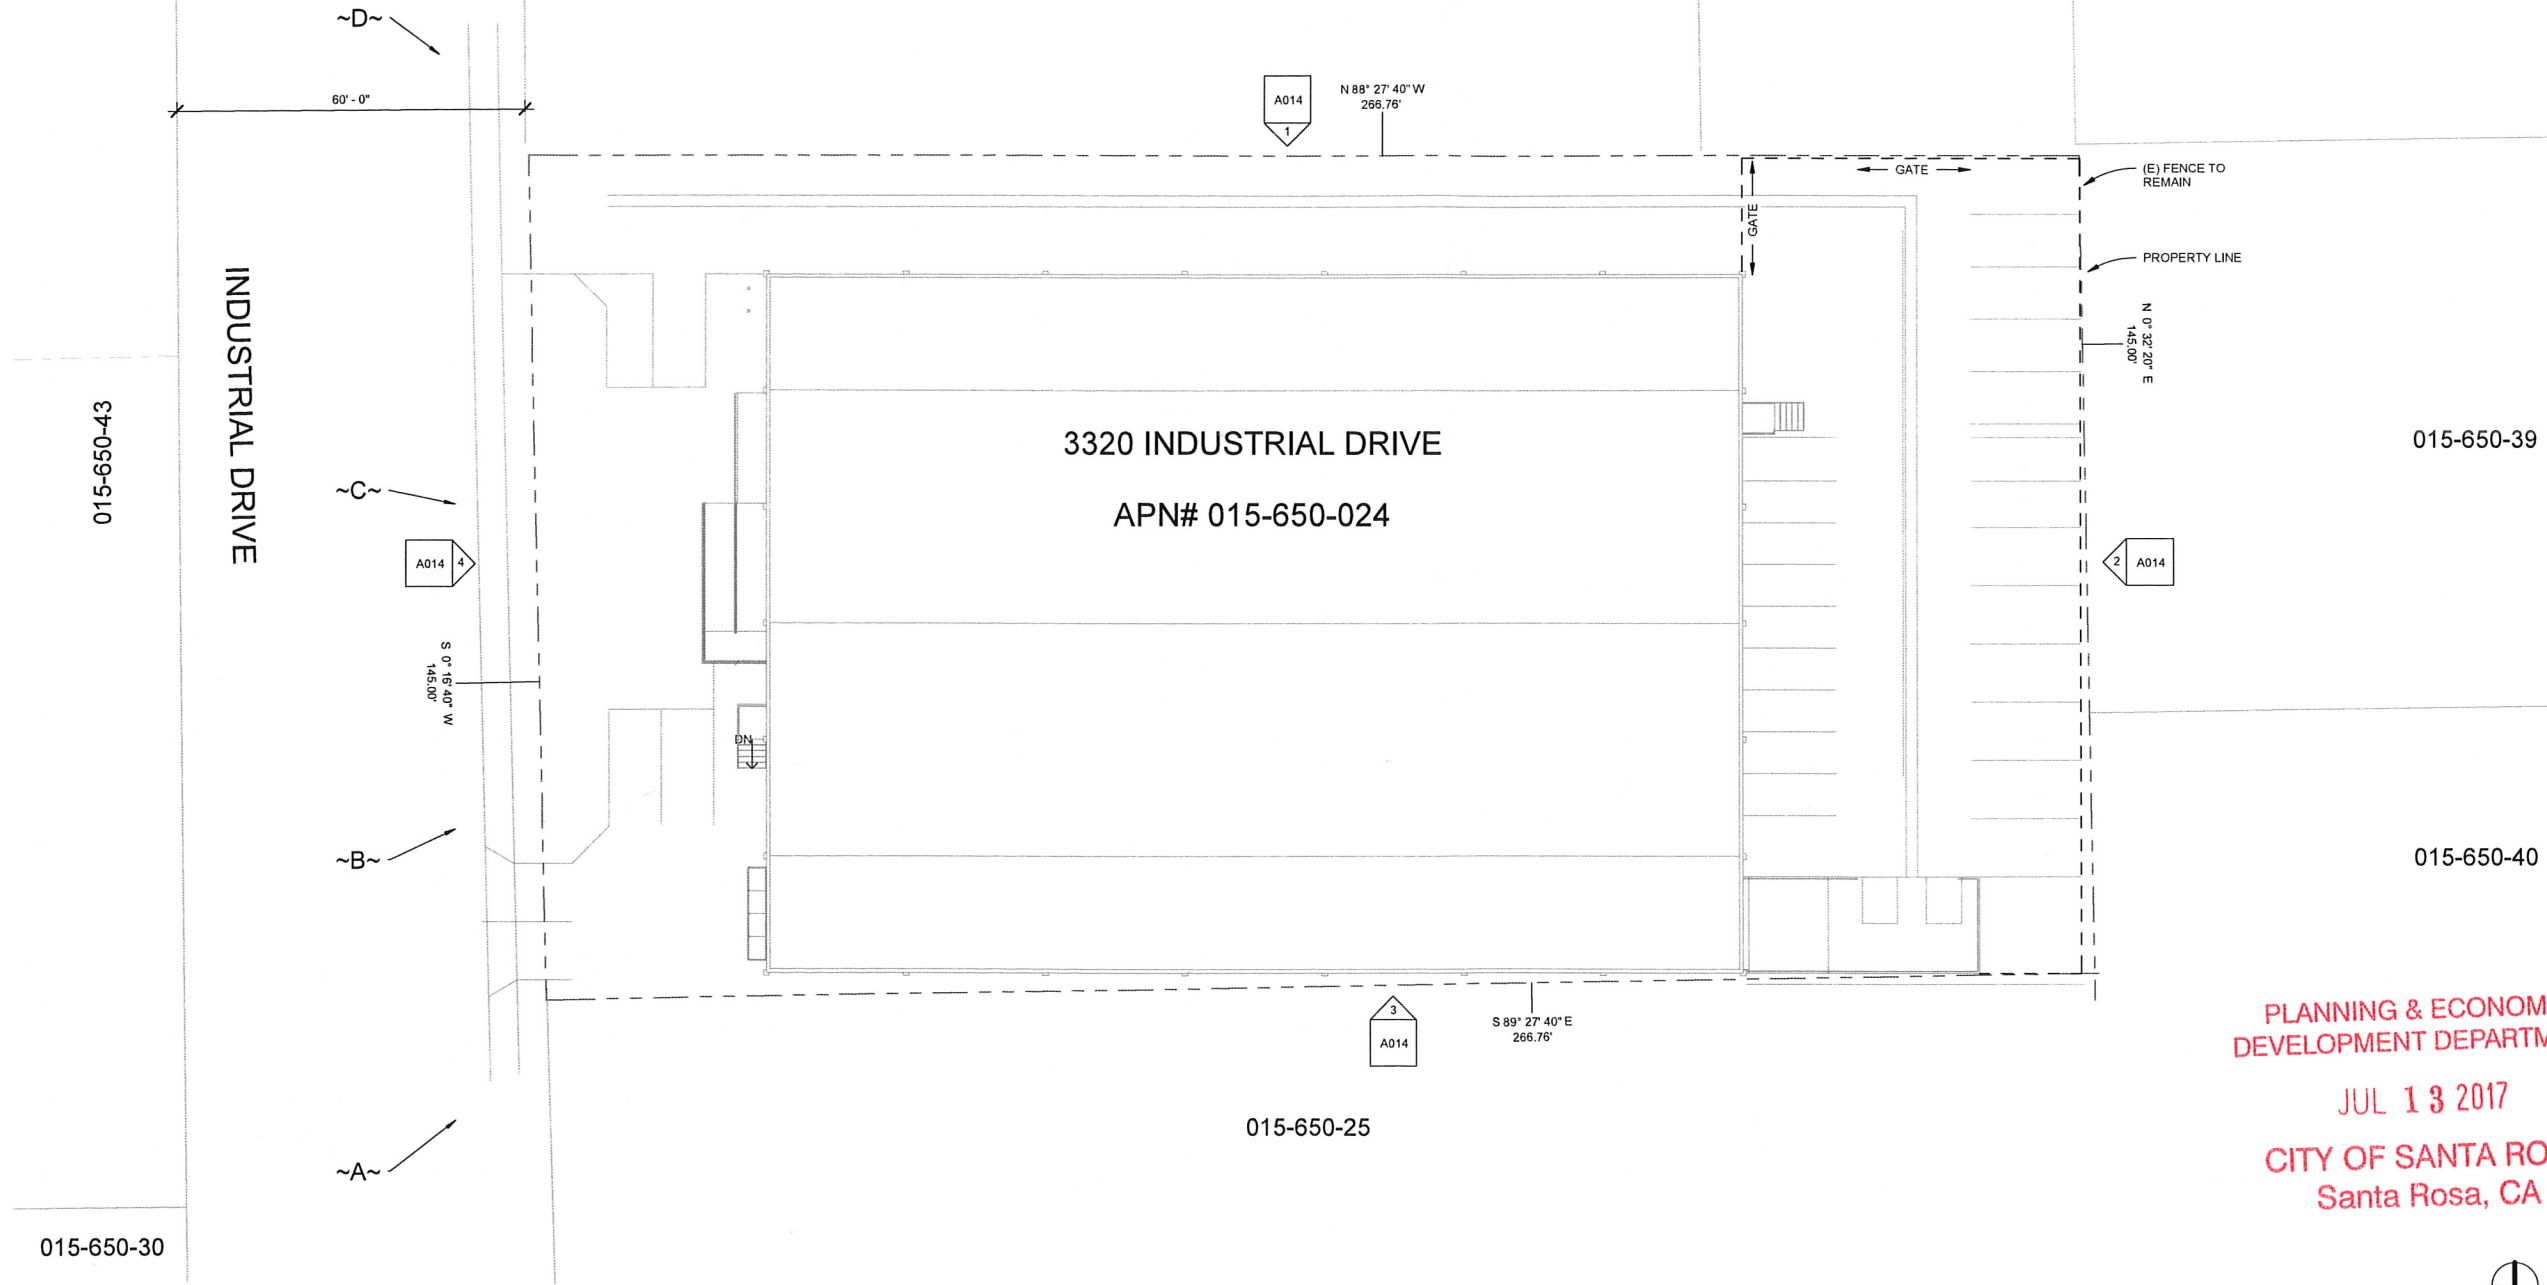

WHITFIELD
ARCHITECTS

3626 FOLSOM STREET
SF/CA 94110
415-724-6279

WHITFIELD-ARCHITECTS.COM


3320 INDUSTRIAL DRIVE
3320 INDUSTRIAL DRIVE, SANTA ROSA CA, 95403

NOT FOR
CONSTRUCTION

05/24/17

SITE PLAN

A012

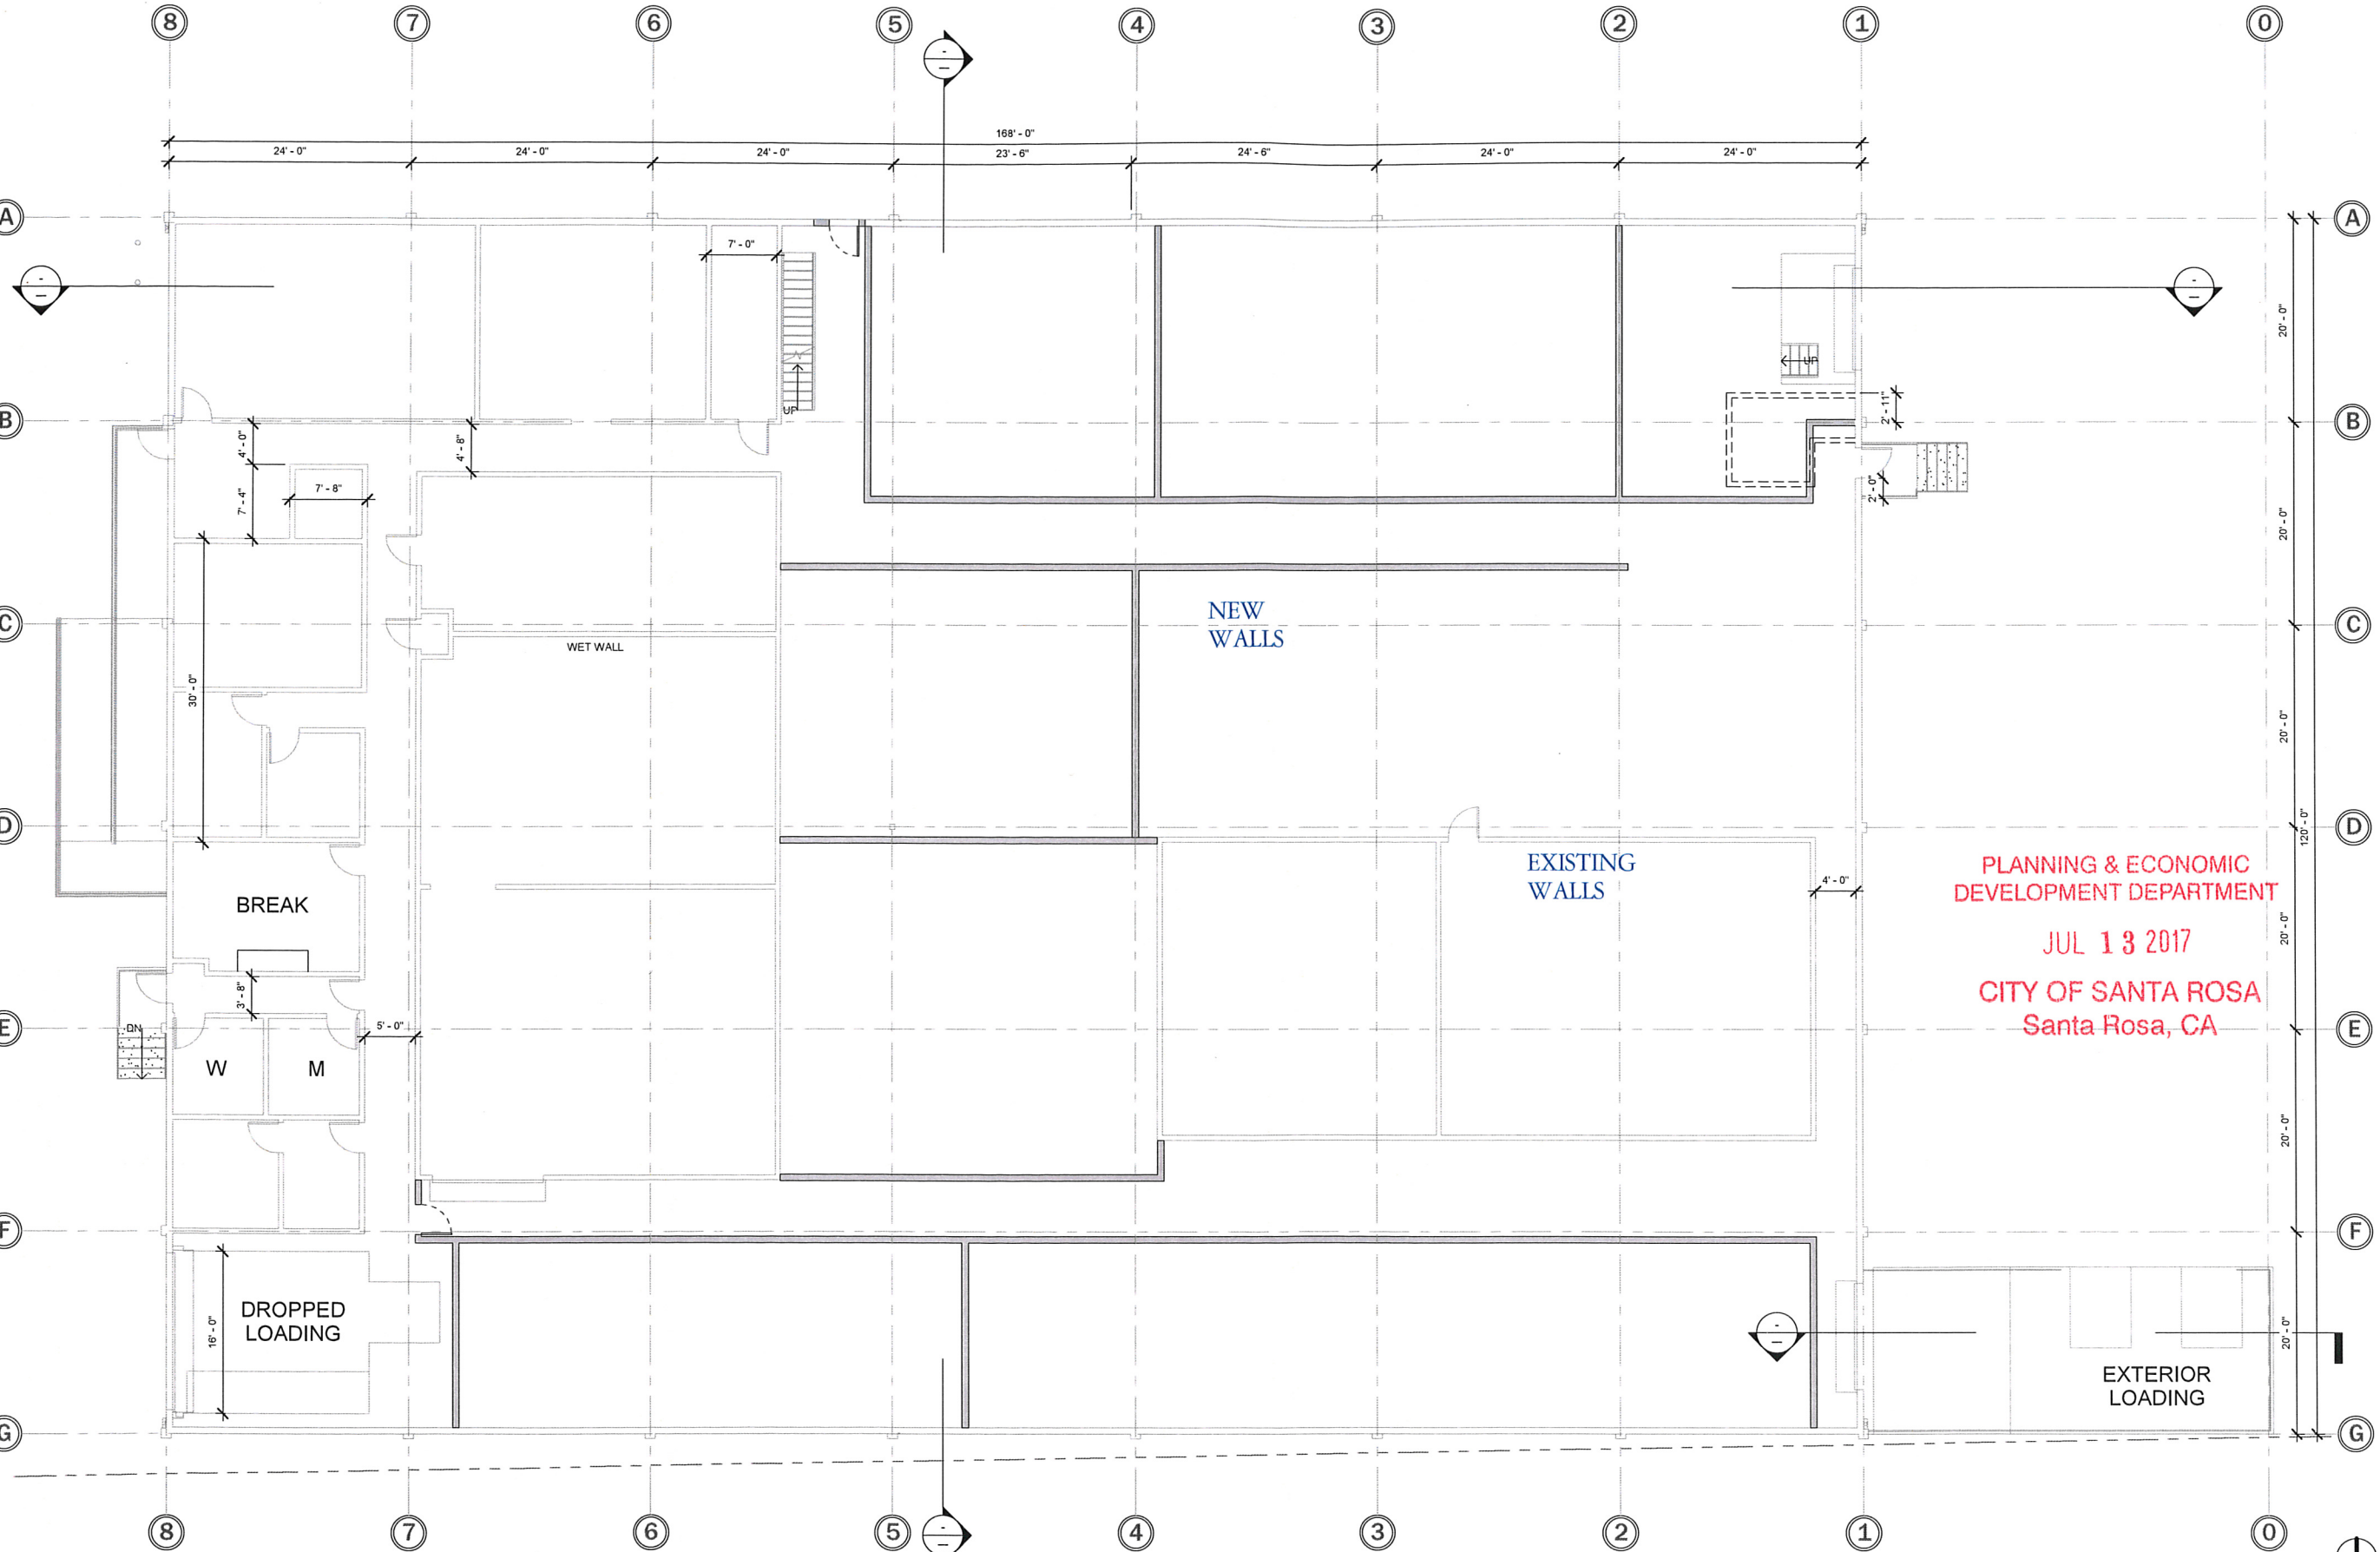

WHITFIELD
ARCHITECTS

3626 FOLSOM STREET
SF/CA 94110
415-724-6279

WHITFIELD-ARCHITECTS.COM





3320 INDUSTRIAL DRIVE
3320 INDUSTRIAL DRIVE, SANTA ROSA CA, 95403

NOT FOR
CONSTRUCTION

05/24/17

FLOOR
PLAN

A013

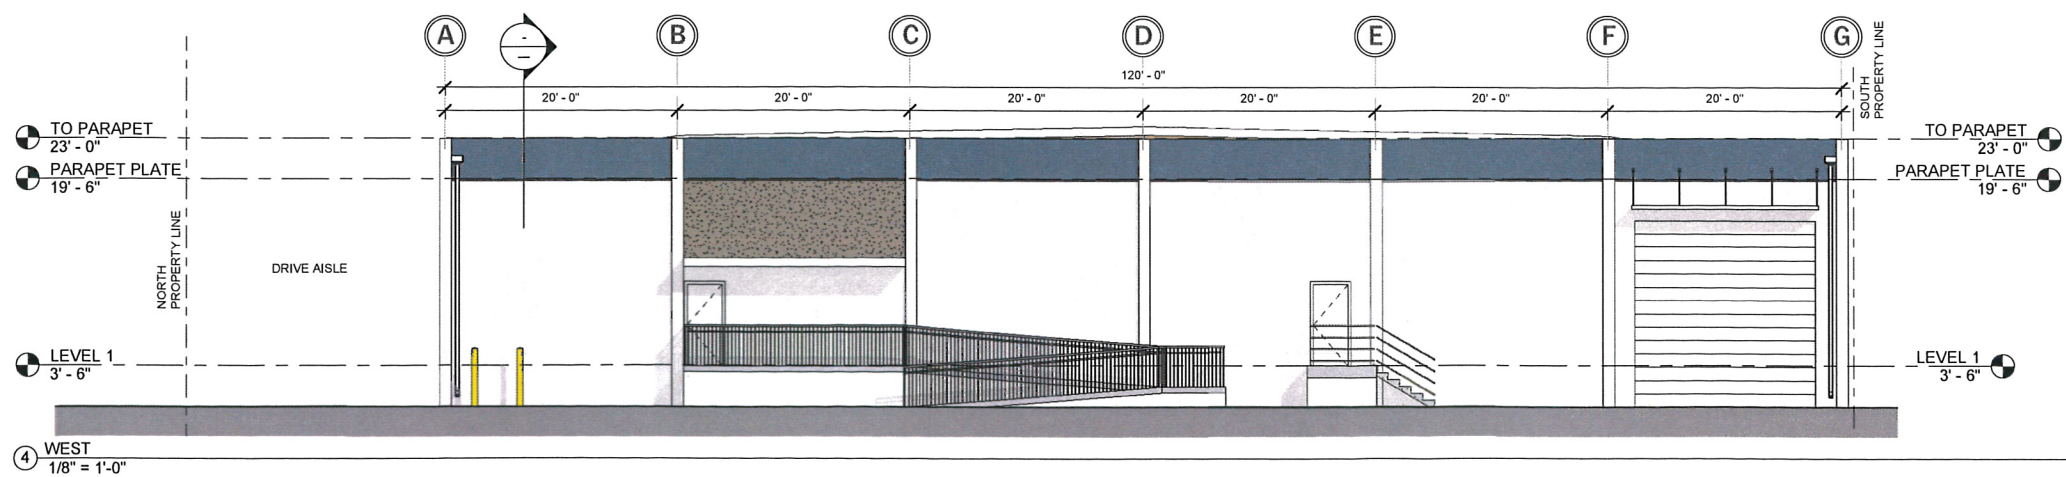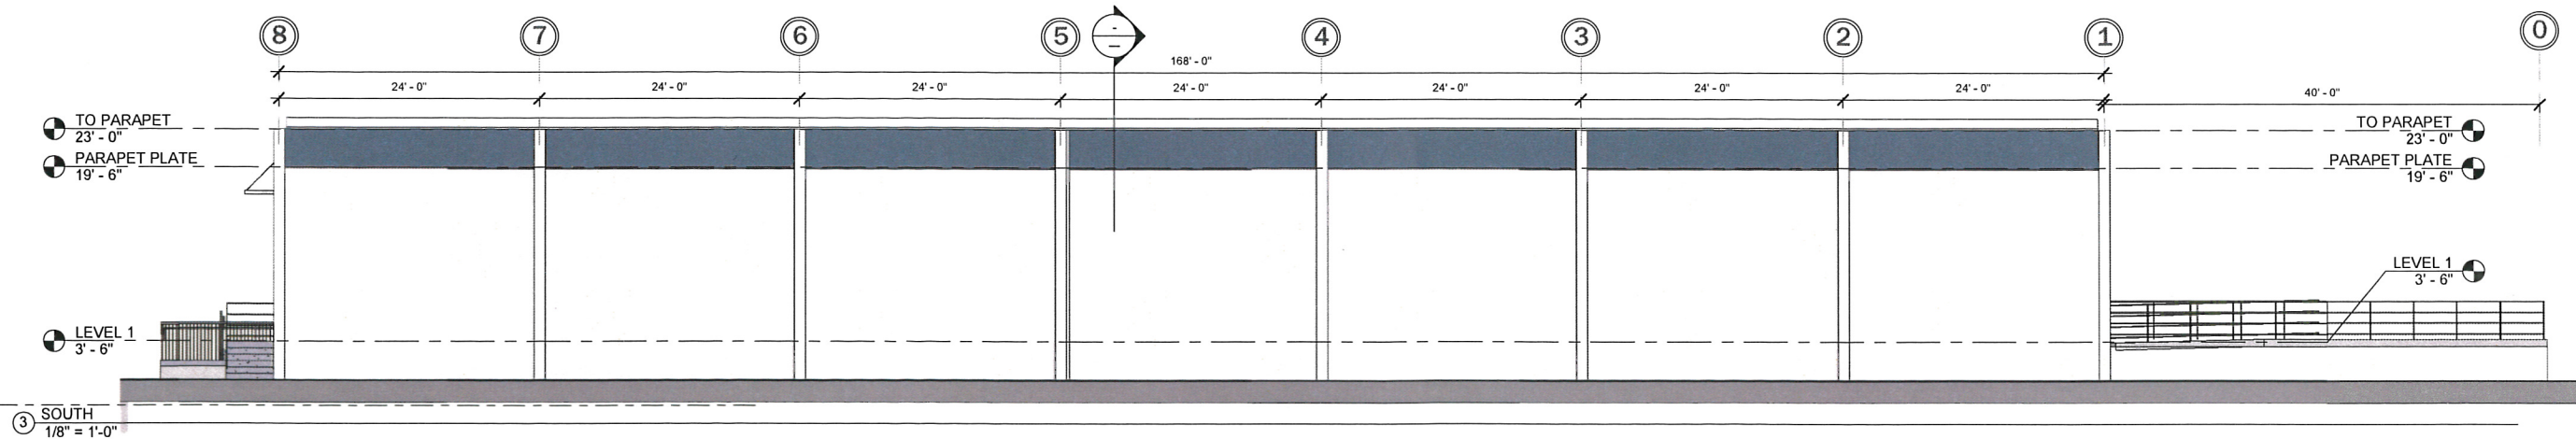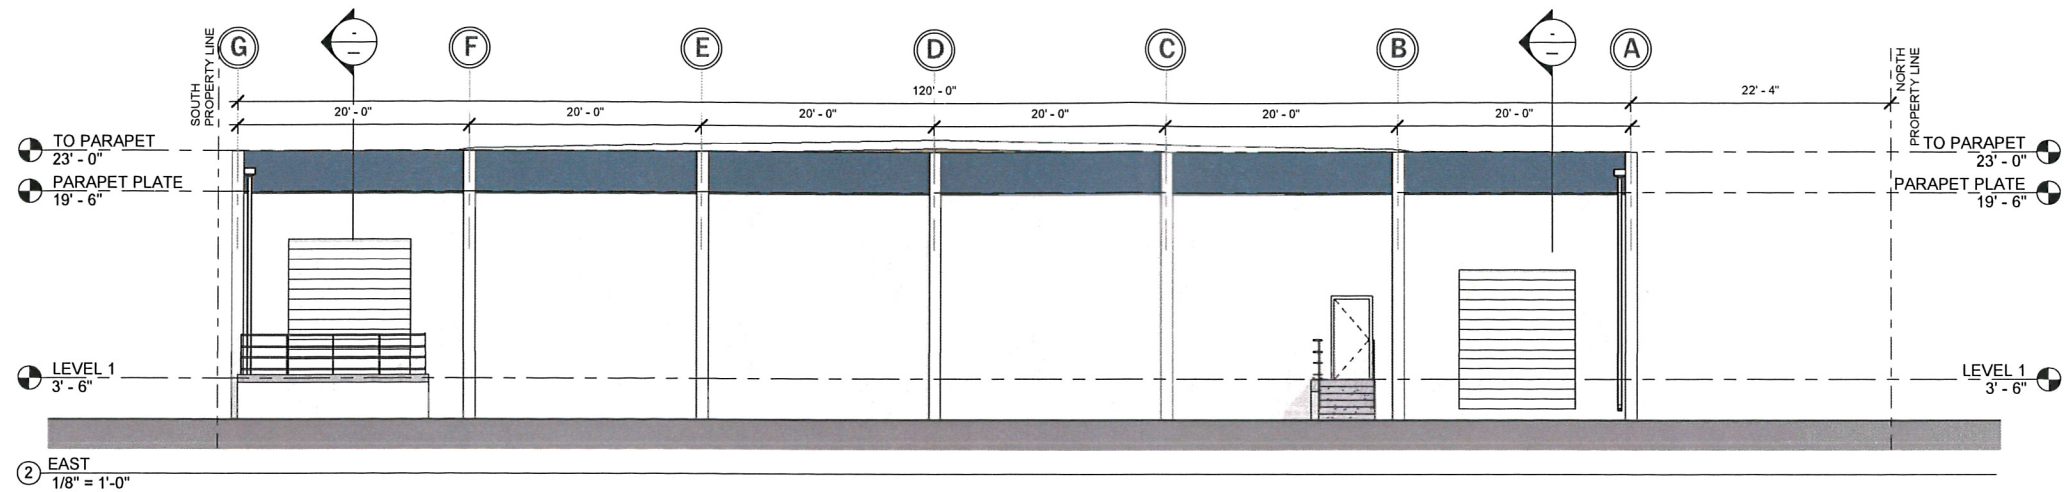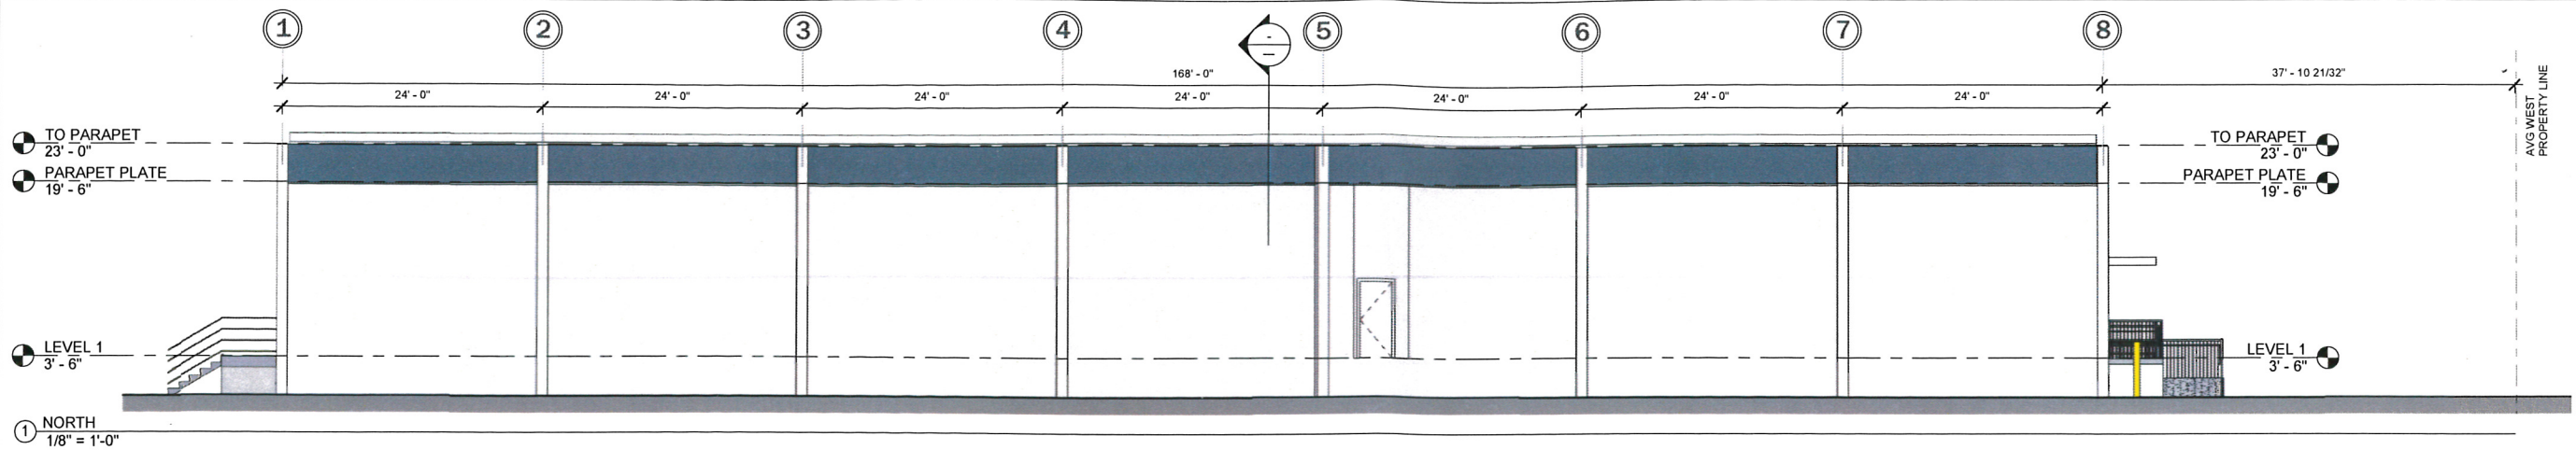

WA

WHITFIELD
ARCHITECTS3626 FOLSOM STREET
SF/CA 94110
415-724-6279

WHITFIELD-ARCHITECTS.COM

3320 INDUSTRIAL DRIVE
3320 INDUSTRIAL DRIVE, SANTA ROSA CA, 95403NOT FOR
CONSTRUCTION

05/24/17

PLANNING & ECONOMIC
DEVELOPMENT DEPARTMENT

JUL 13 2017

CITY OF SANTA ROSA
Santa Rosa, CABUILDING
ELEVATIONS

A014



~ A ~



~ B ~

PLANNING & ECONOMIC
DEVELOPMENT DEPARTMENT

JUL 13 2017

CITY OF SANTA ROSA
Santa Rosa, CA



~ C ~



~ D ~

WA

WHITFIELD
ARCHITECTS

3626 FOLSOM STREET
SF/CA 94110
415-724-6279

WHITFIELD-ARCHITECTS.COM

3320 INDUSTRIAL DRIVE
3320 INDUSTRIAL DRIVE, SANTA ROSA CA, 95403

NOT FOR
CONSTRUCTION

05/24/17

PHOTOS

A015



OVERHEAD
FROM SOUTHWEST



OVERHEAD
FROM NORTHWEST

PLANNING & ECONOMIC
DEVELOPMENT DEPARTMENT

JUL 13 2017

CITY OF SANTA ROSA
Santa Rosa, CA



OVERHEAD
FROM NORTHEAST



OVERHEAD
FROM SOUTHWEST

WA

WHITFIELD
ARCHITECTS

3626 FOLSOM STREET
SF/CA 94110
415-724-6279

WHITFIELD-ARCHITECTS.COM

3320 INDUSTRIAL DRIVE
3320 INDUSTRIAL DRIVE, SANTA ROSA, CA, 95403

NOT FOR
CONSTRUCTION

05/24/17

PHOTOS

A016