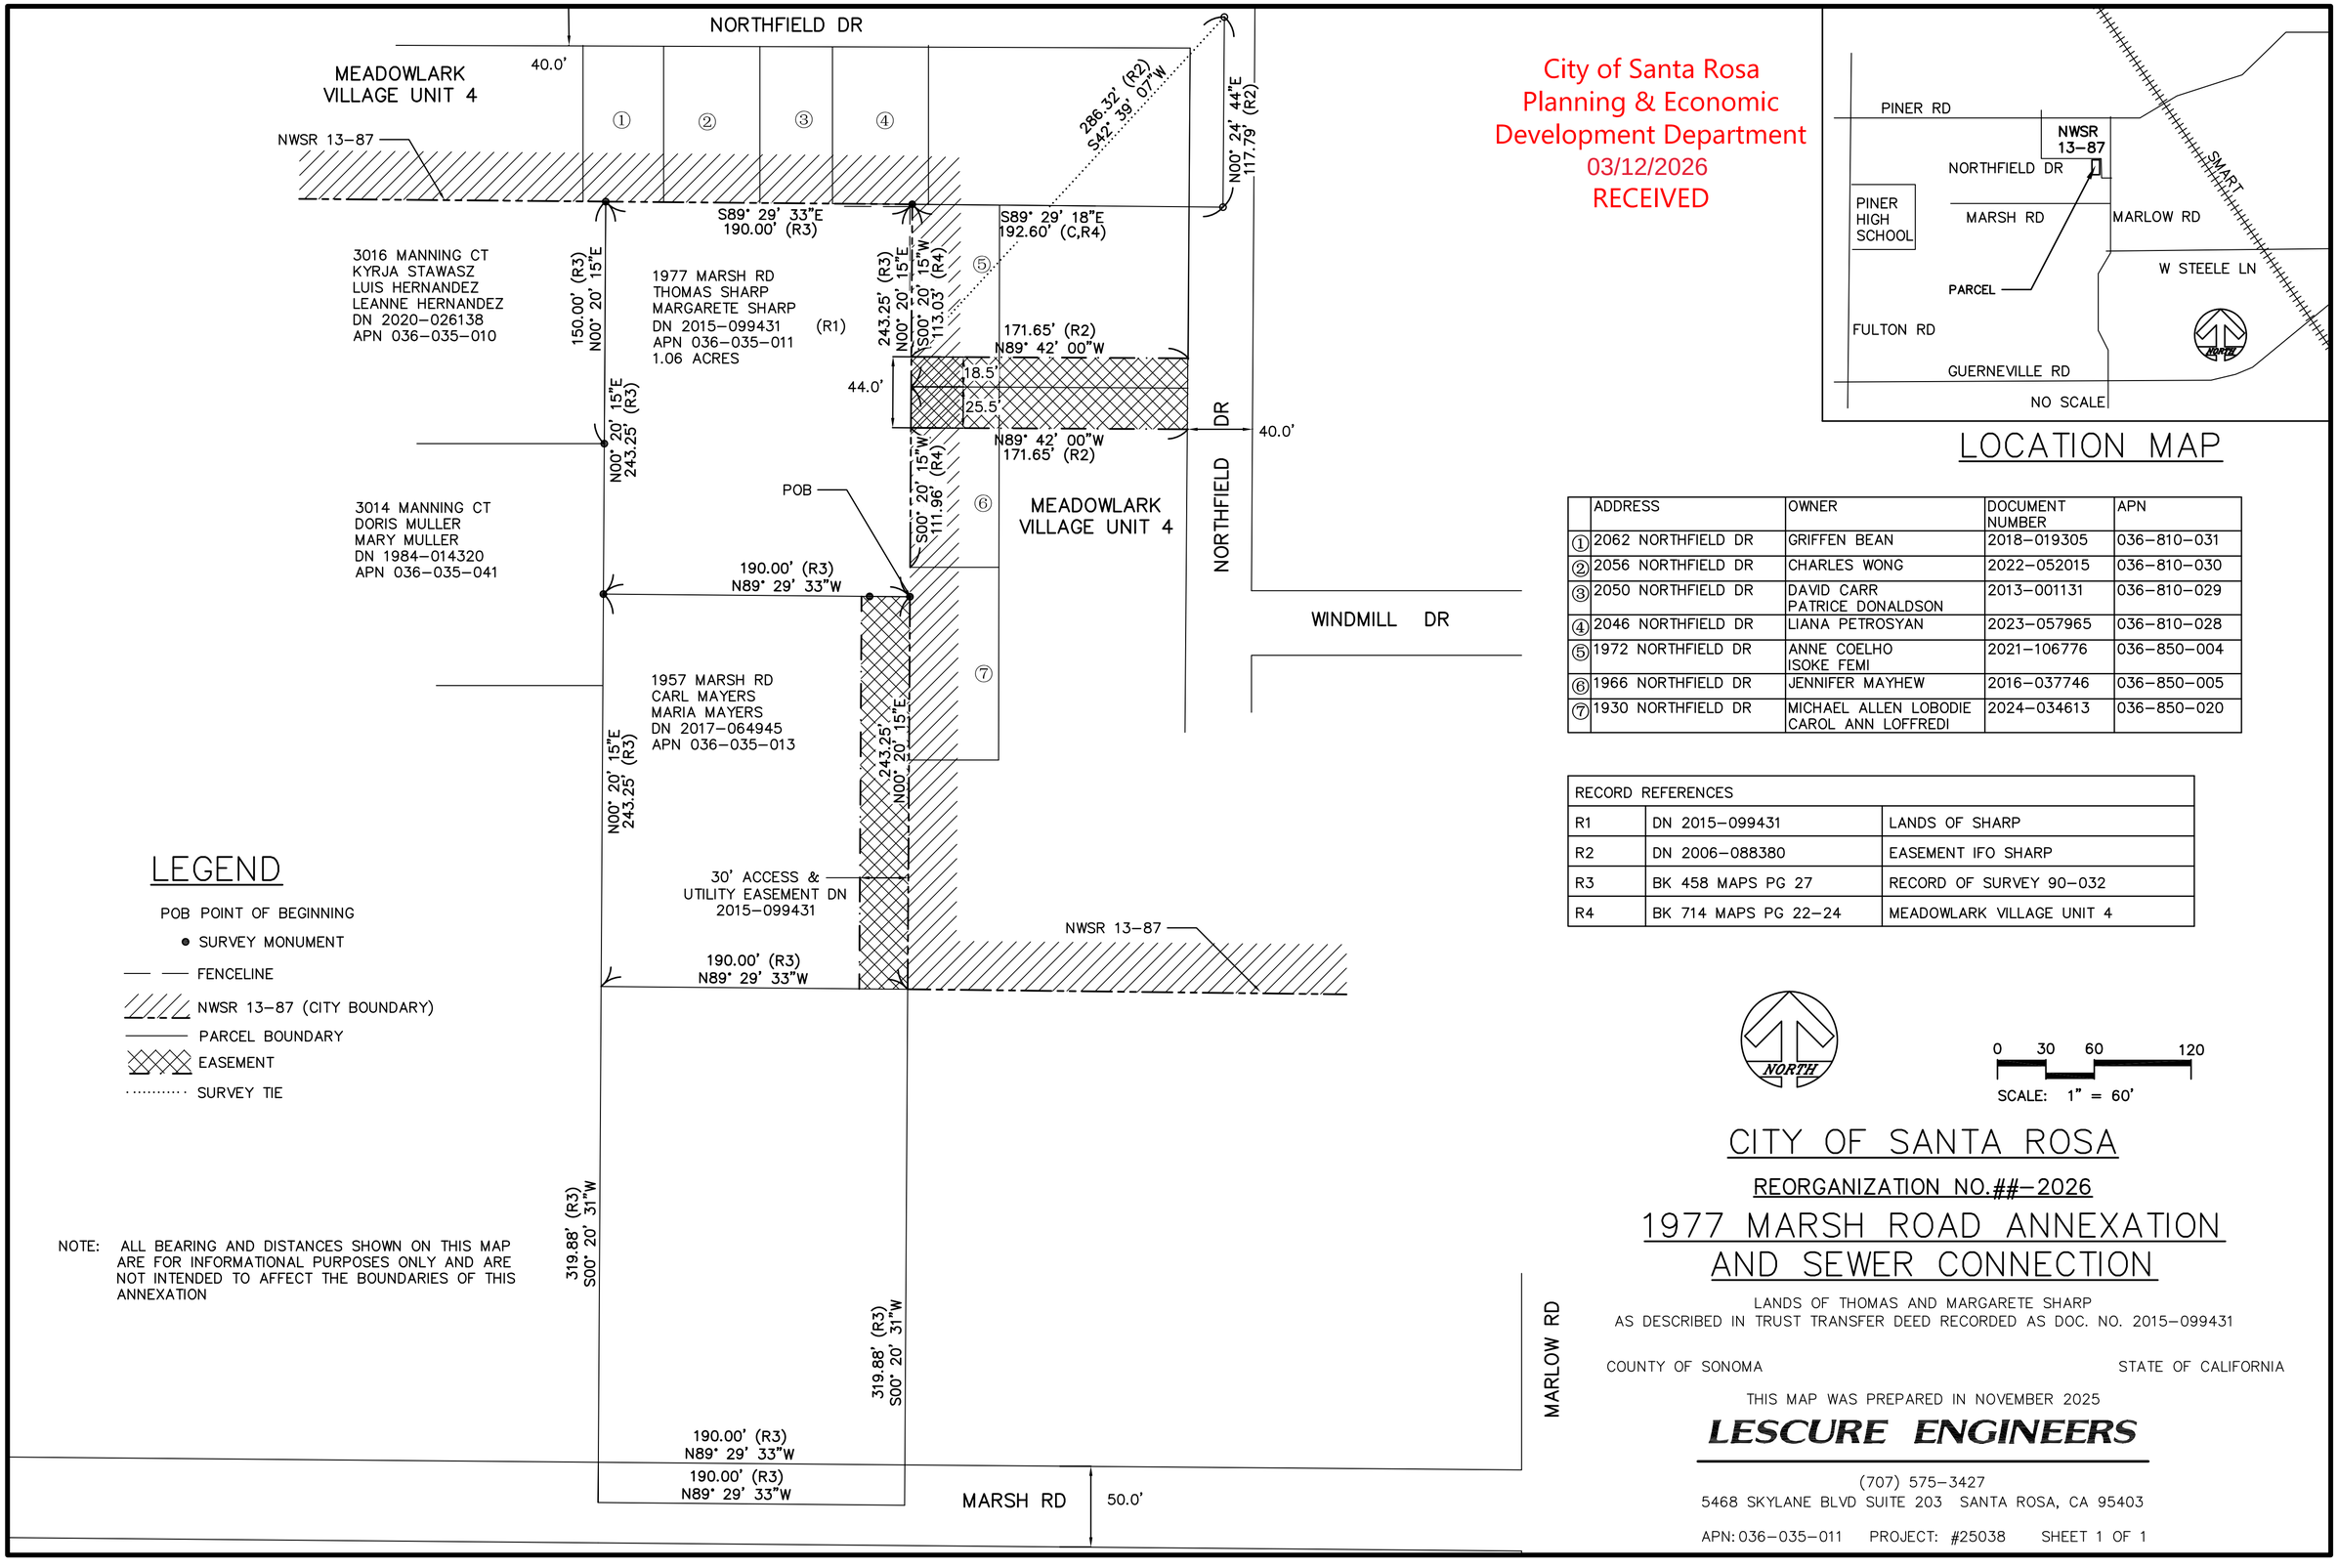

City of Santa Rosa
Planning & Economic
Development Department
03/12/2026
RECEIVED

LOCATION MAP

	ADDRESS	OWNER	DOCUMENT NUMBER	APN
①	2062 NORTHFIELD DR	GRIFFEN BEAN	2018–019305	036–810–031
②	2056 NORTHFIELD DR	CHARLES WONG	2022–052015	036–810–030
③	2050 NORTHFIELD DR	DAVID CARR PATRICE DONALDSON	2013–001131	036–810–029
④	2046 NORTHFIELD DR	LIANA PETROSYAN	2023–057965	036–810–028
⑤	1972 NORTHFIELD DR	ANNE COELHO ISOKE FEMI	2021–106776	036–850–004
⑥	1966 NORTHFIELD DR	JENNIFER MAYHEW	2016–037746	036–850–005
⑦	1930 NORTHFIELD DR	MICHAEL ALLEN LOBODIE CAROL ANN LOFFREDI	2024–034613	036–850–020

RECORD REFERENCES		
R1	DN 2015–099431	LANDS OF SHARP
R2	DN 2006–088380	EASEMENT IFO SHARP
R3	BK 458 MAPS PG 27	RECORD OF SURVEY 90–032
R4	BK 714 MAPS PG 22–24	MEADOWLARK VILLAGE UNIT 4

LEGEND

- POB POINT OF BEGINNING
- SURVEY MONUMENT
- FENCELINE
- NWSR 13–87 (CITY BOUNDARY)
- PARCEL BOUNDARY
- EASEMENT
- SURVEY TIE

NOTE: ALL BEARING AND DISTANCES SHOWN ON THIS MAP ARE FOR INFORMATIONAL PURPOSES ONLY AND ARE NOT INTENDED TO AFFECT THE BOUNDARIES OF THIS ANNEXATION

NORTH

0 30 60 120
SCALE: 1" = 60'

CITY OF SANTA ROSA

REORGANIZATION NO.##–2026

1977 MARSH ROAD ANNEXATION AND SEWER CONNECTION

LANDS OF THOMAS AND MARGARETE SHARP
AS DESCRIBED IN TRUST TRANSFER DEED RECORDED AS DOC. NO. 2015–099431

COUNTY OF SONOMA STATE OF CALIFORNIA

THIS MAP WAS PREPARED IN NOVEMBER 2025

LESCURE ENGINEERS

(707) 575–3427
5468 SKYLANE BLVD SUITE 203 SANTA ROSA, CA 95403

APN: 036–035–011 PROJECT: #25038 SHEET 1 OF 1